



Elevation On Arrow A


Elevation On Arrow B

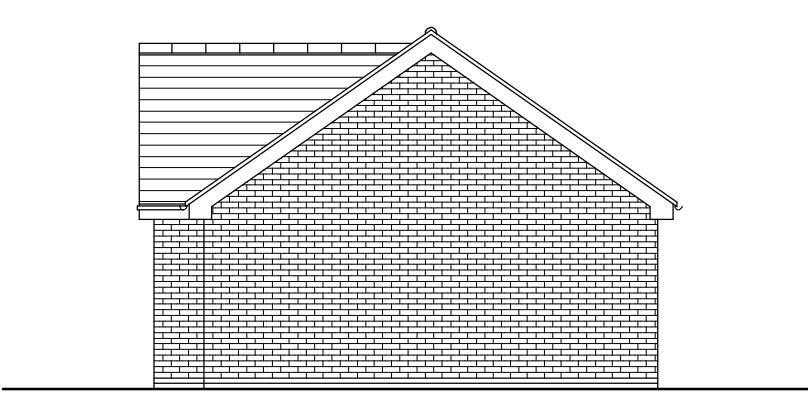


Elevation On Arrow C

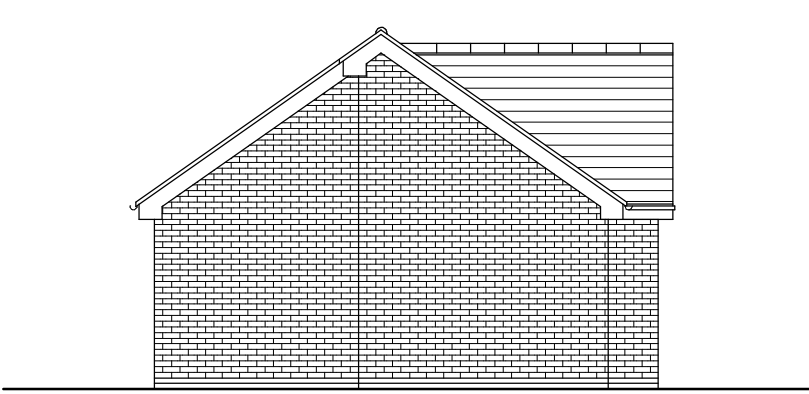


Elevation On Arrow D

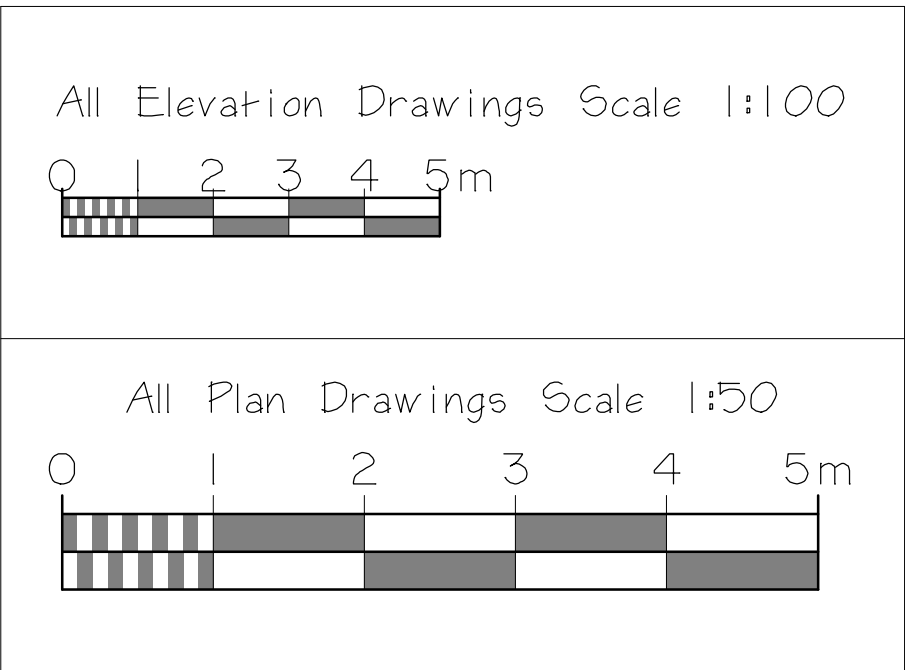

Scale Bars

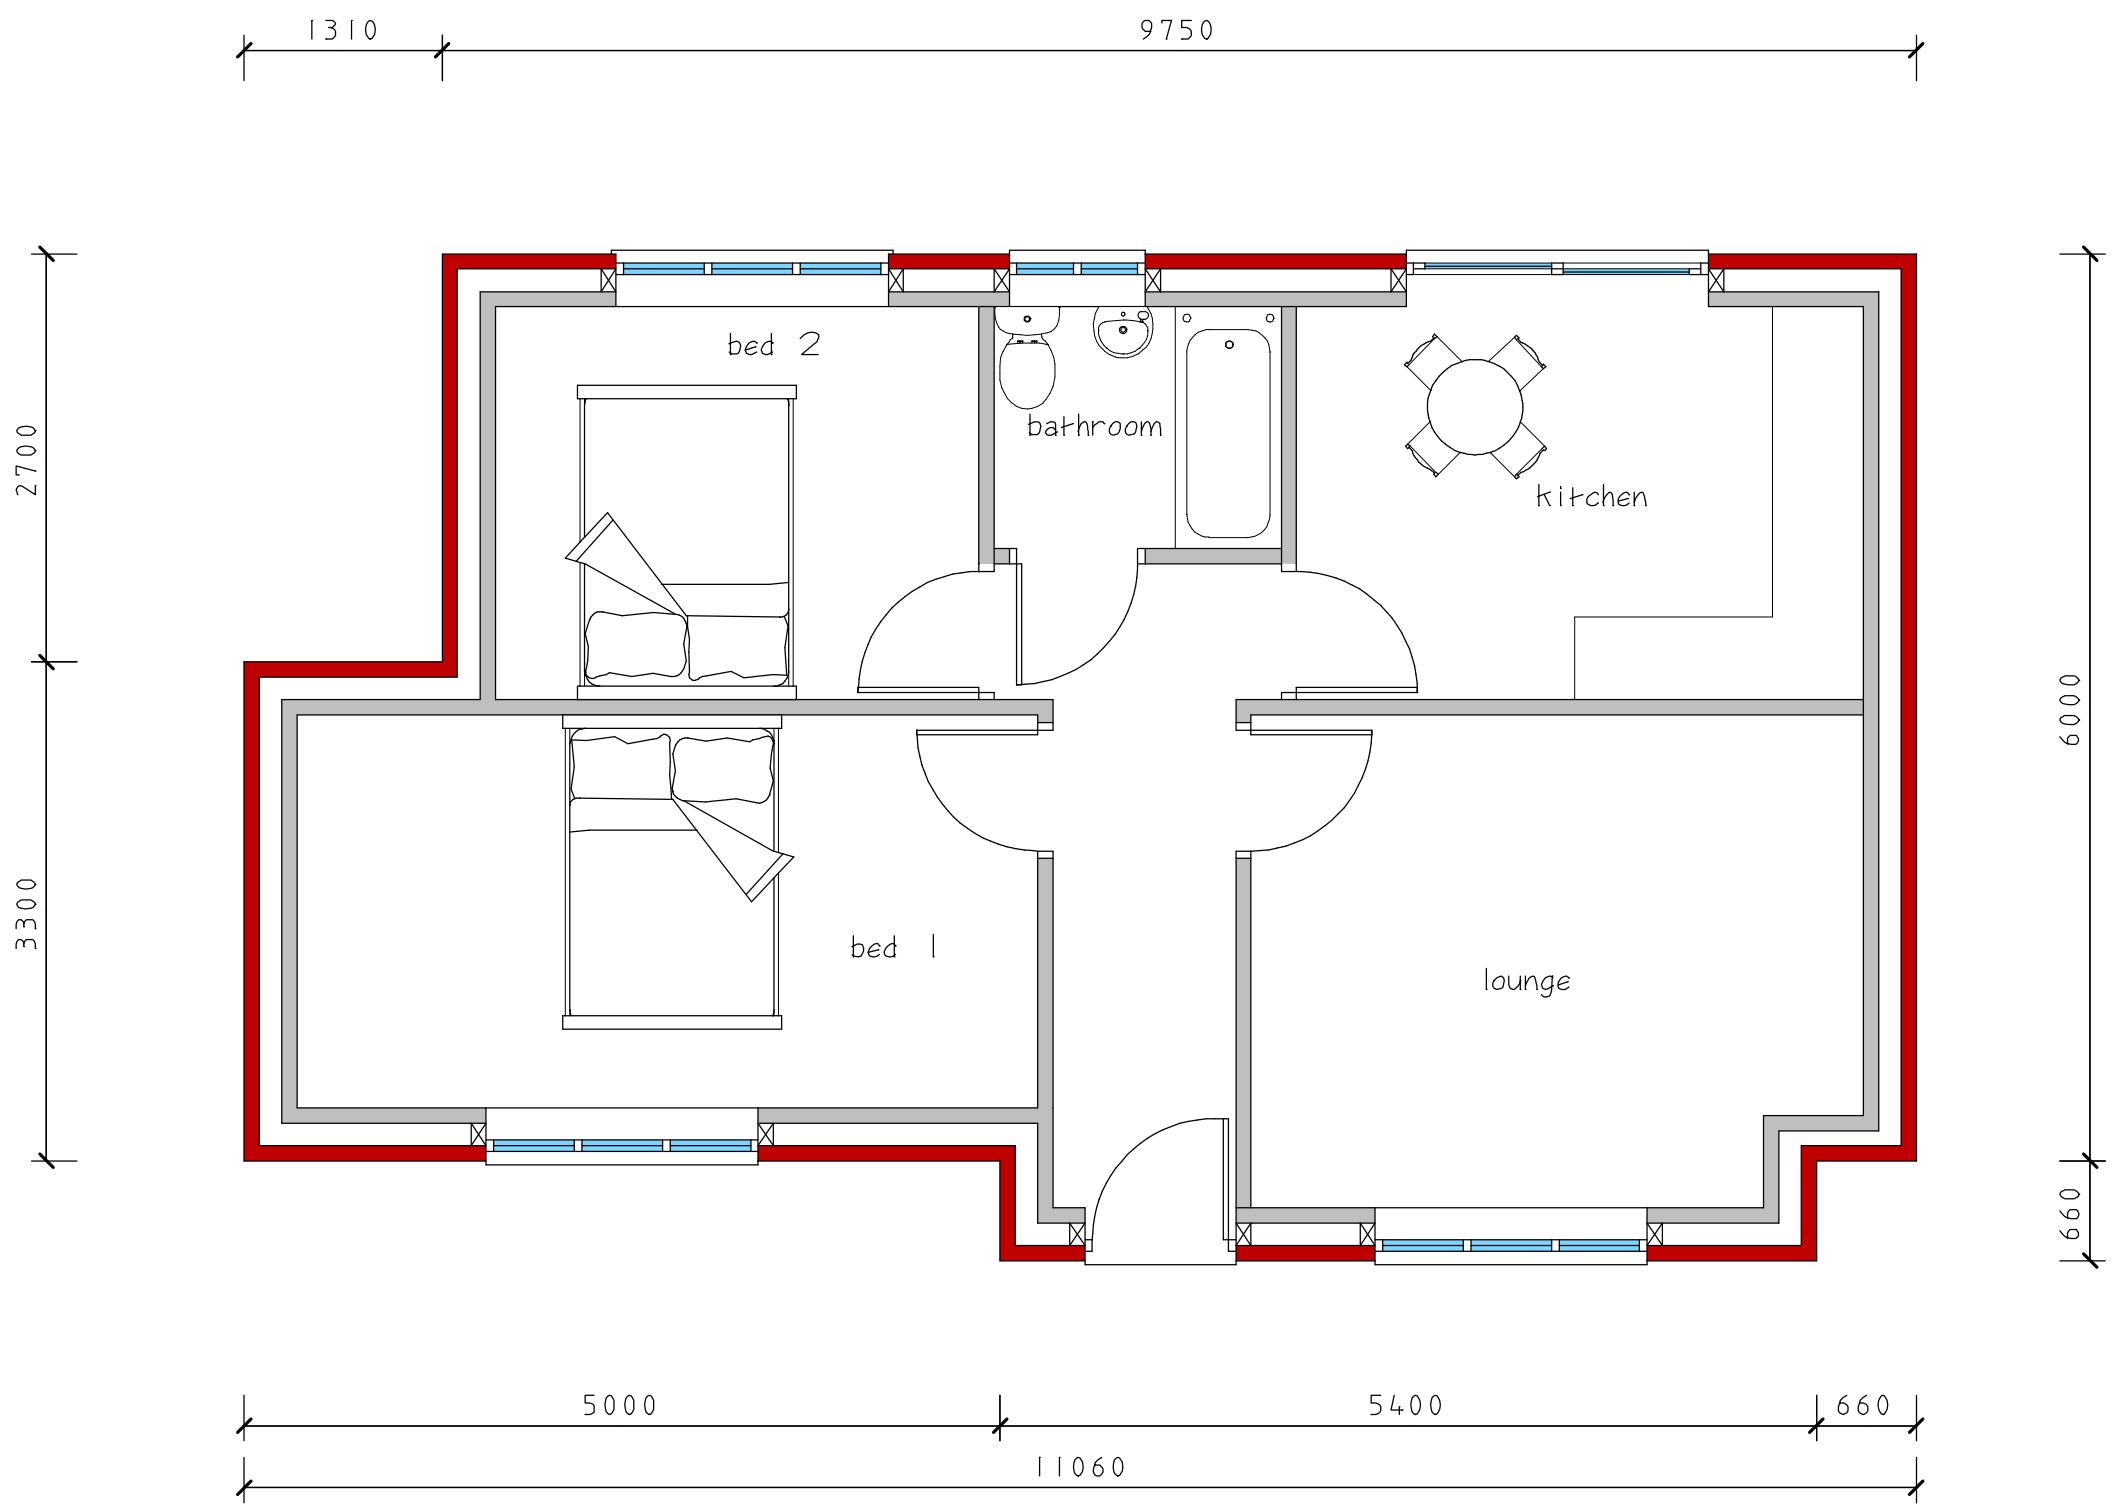

Floor Plan

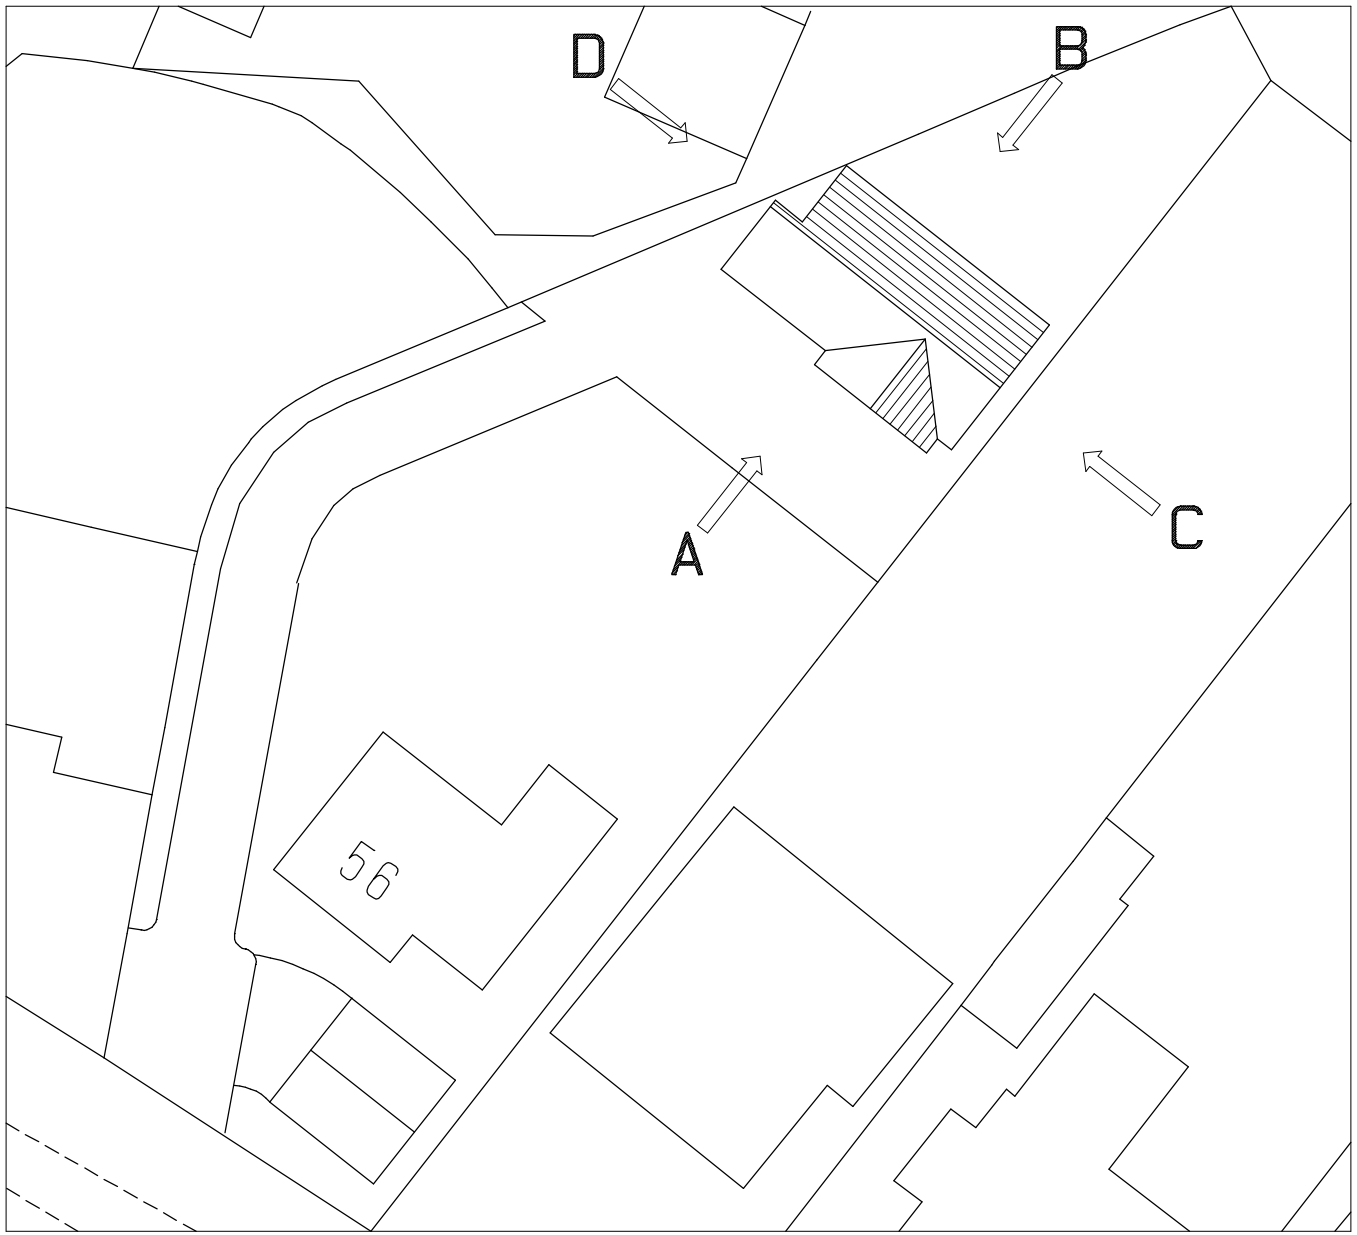

Extract From O.S. Map To Lable Elevations

CLIENT
Robert Conley

JOB TITLE
**Land To The Rear Of
56 Hollycroft
Hinckley
Leicester
LE10 0HG**

DRAWING TITLE
**Proposed Single
Storey Dwelling**

SCALE 1:50 & 1:100	SHEET A1	DATE April 23	DRAWN BY A Moore
ANDREW MOORE ARCHITECTURAL SERVICES Tel; 07973397765 Email;andrewmoore@workmail.com			
DRG NO 1605	SHEET NO 1		

NOTE:
The dimensions of the Bungalow shown above have been assumed to fit on the site from the O.S. map.
If the site is found to be smaller than expected the Bungalow will have to be reduced in size accordingly.
The Bungalow will however be built no bigger than the plan above.