



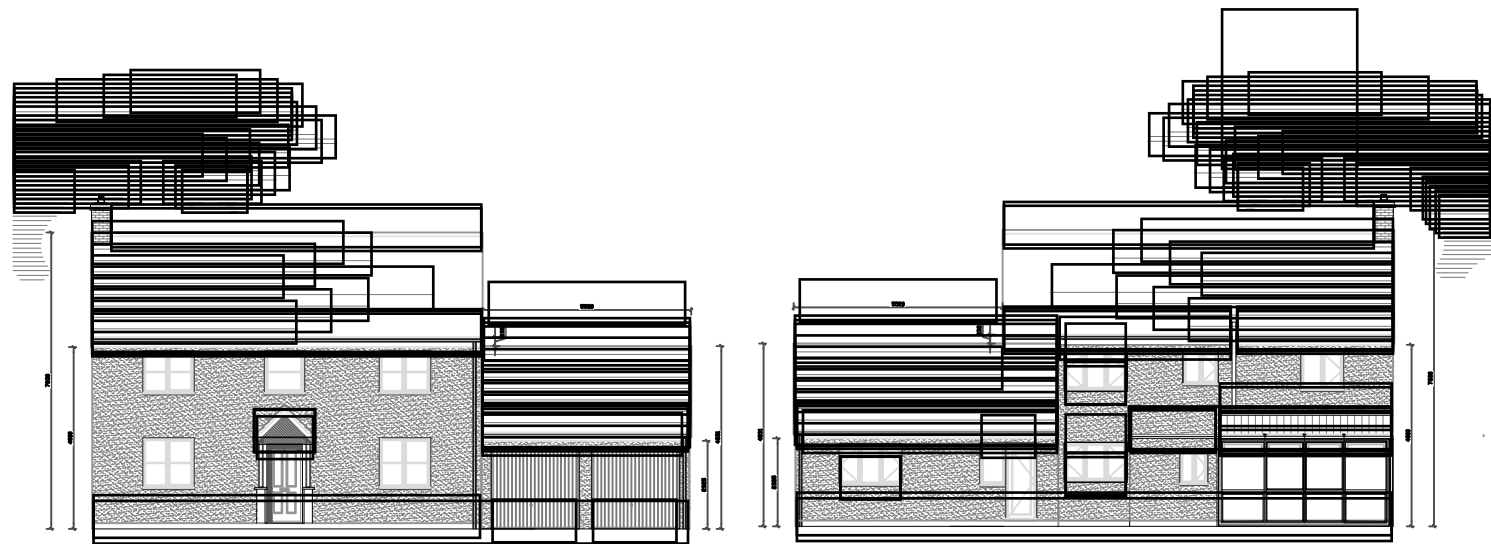



FRONT ELEVATION

REAR ELEVATION


SIDE ELEVATION

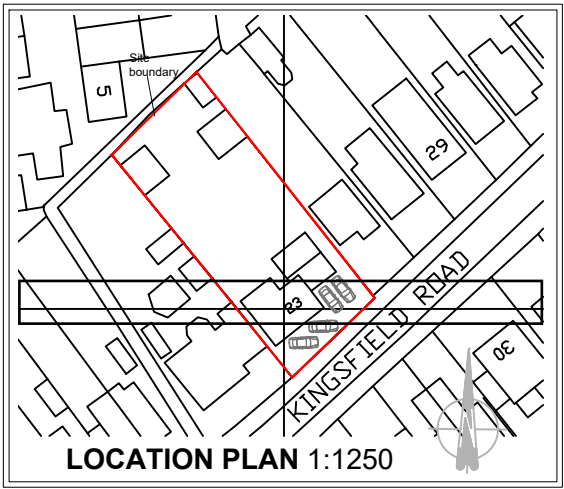


LOCATION PLAN 1:1250

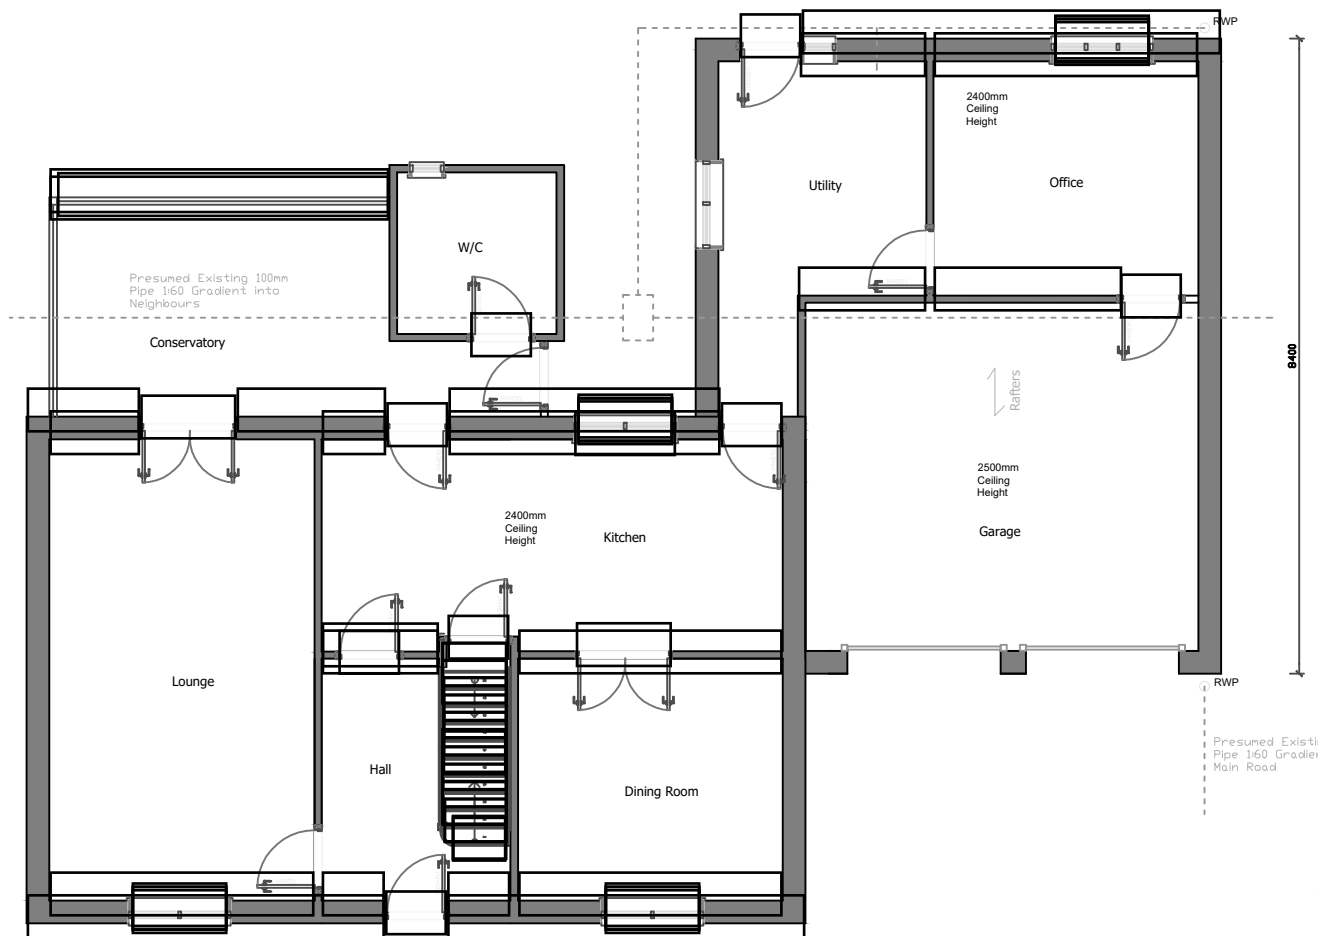 

GROUND FLOOR PLAN

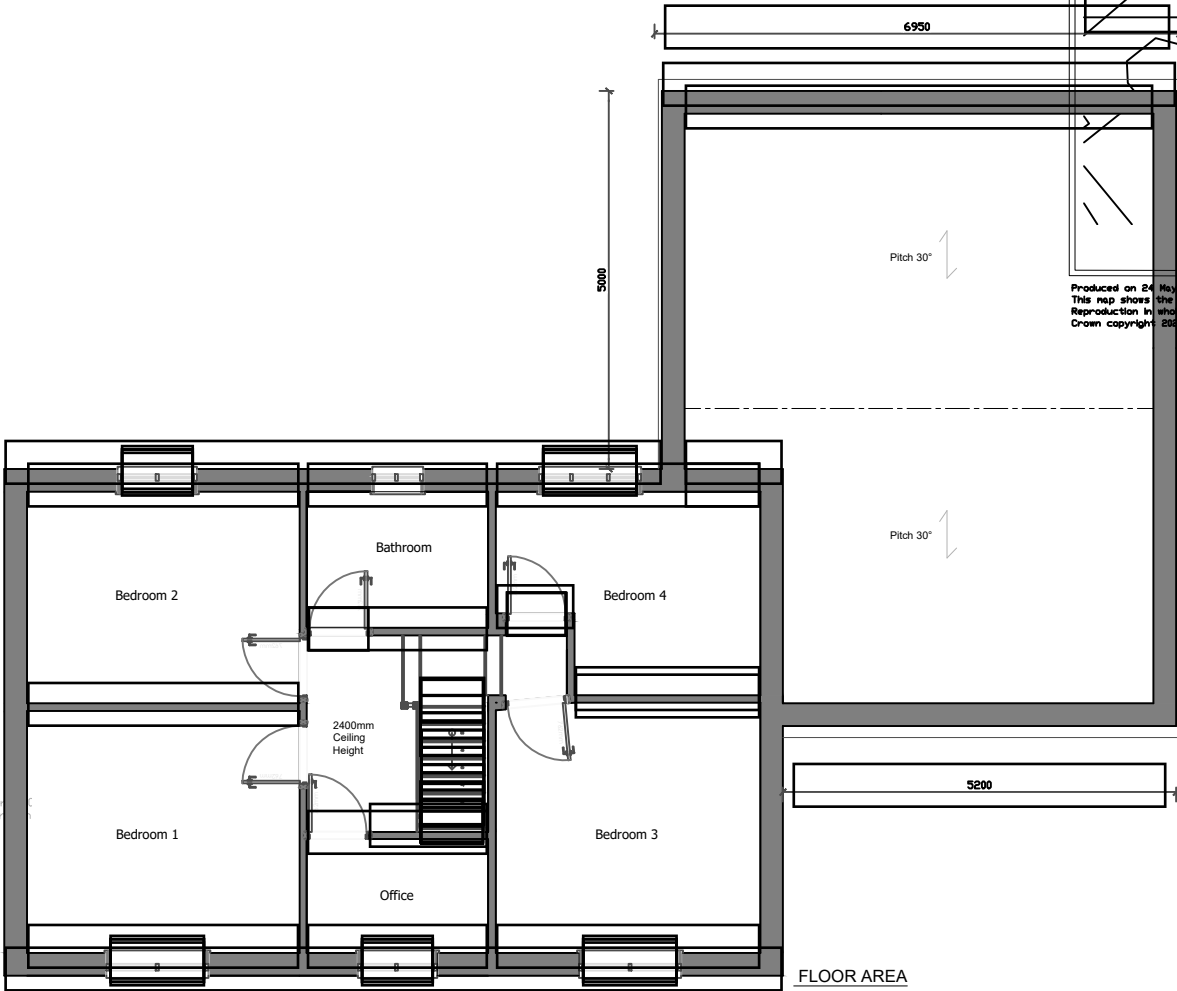

UPPER FLOOR PLAN

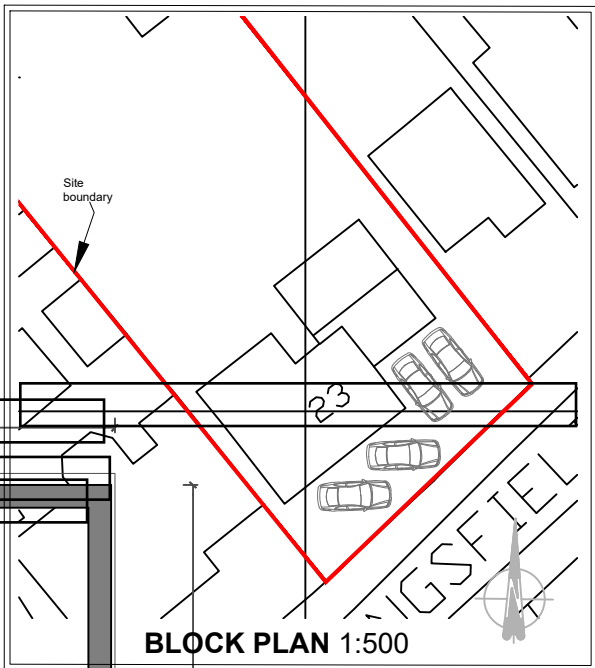


BLOCK PLAN 1:500

Produced on 24 May 2022 from the Ordnance Survey National Geographic Database. This map shows the area bounded by 445674 296919, 445816 296919, 445816 297061, 445674 297061, 445674 296919. Reproduction in whole or part is prohibited without the prior permission of Ordnance Survey. Crown copyright © 2022. Supplied by Mapbox Ltd trading as UKPlanningMaps.com a licensed Ordnance Survey partner.

FLOOR AREA

GROUND	127.4m ²	1371.33sq.ft
FIRST	60.2m ²	647.99sq.ft
TOTAL	147.60m ²	2019.32sq.ft

 

PRELIMINARY ISSUE FOR PLANNING
APPLICATION - 31.05.23

AS EXISTING

CLIENT: d.jordan7@virginmedia.com	
JOB DESCRIPTION: PROPOSED DORMER AND ANNEX EXTENSION TO 23 Kingsfield Road, Barwell, Leicestershire LE9 8GR	
SCALE: 1:100 & 1:200 @ A3	DATE: 14.10.23
DRAWN BY: JTC	DRAWING No: 001
ALL DIMENSIONS TO BE CHECKED ON SITE BEFORE CONSTRUCTION. ANY DISCREPANCIES TO BE DISCUSSED AND AGREED WITH JC PRIOR TO PROCEEDING.	
THIS DRAWING IS THE PROPERTY OF JC AND MUST NOT BE COPIED OR REPRODUCED WITHOUT PRIOR WRITTEN CONSENT.	
THESE PLANS ARE NOT VALID UNLESS THEY HAVE BEEN APPROVED PRIOR TO COMMENCEMENT OF THE PROJECT.	