




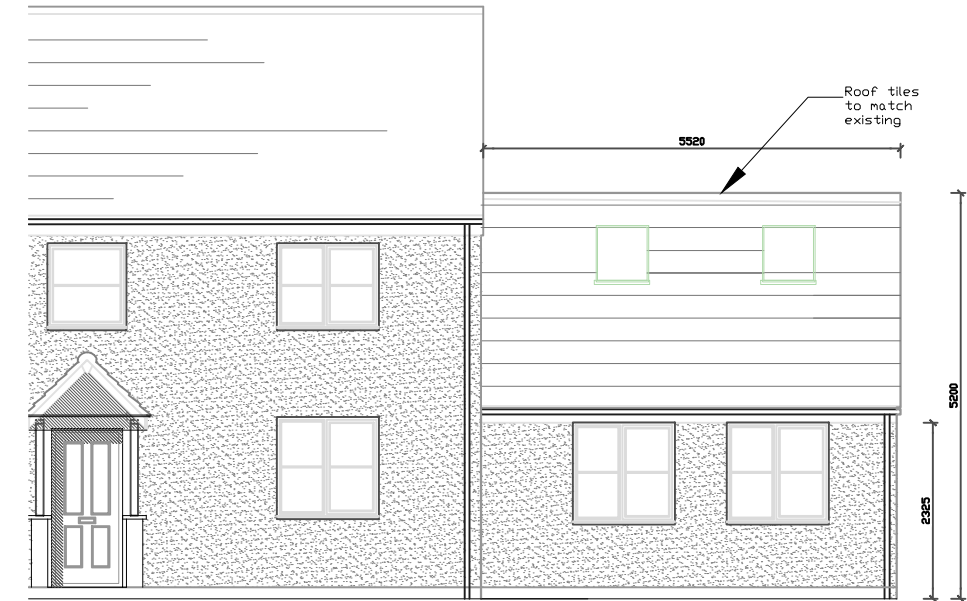


FRONT ELEVATION

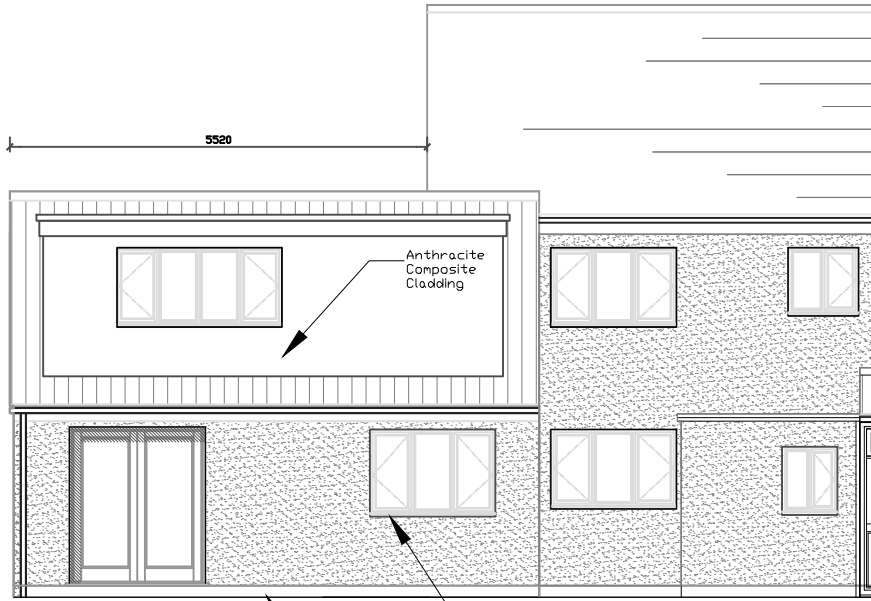


REAR ELEVATION

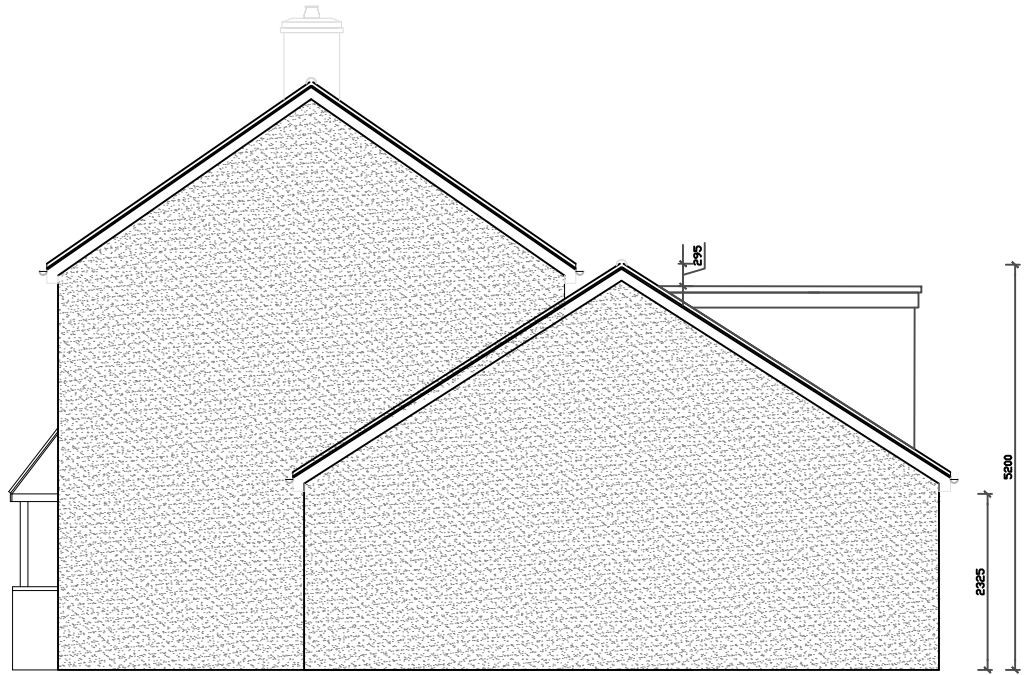


SIDE ELEVATION

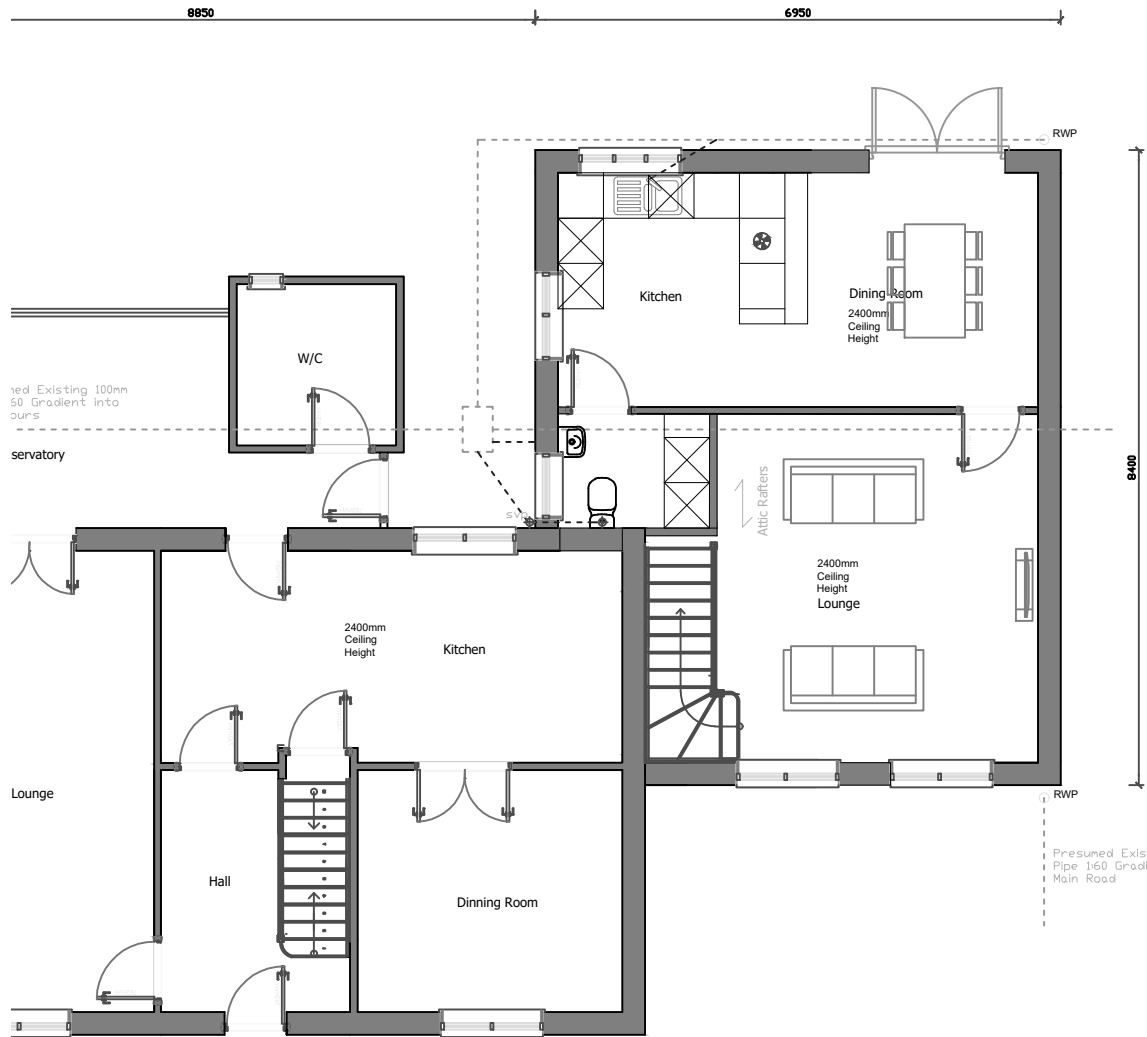

GROUND FLOOR PLAN

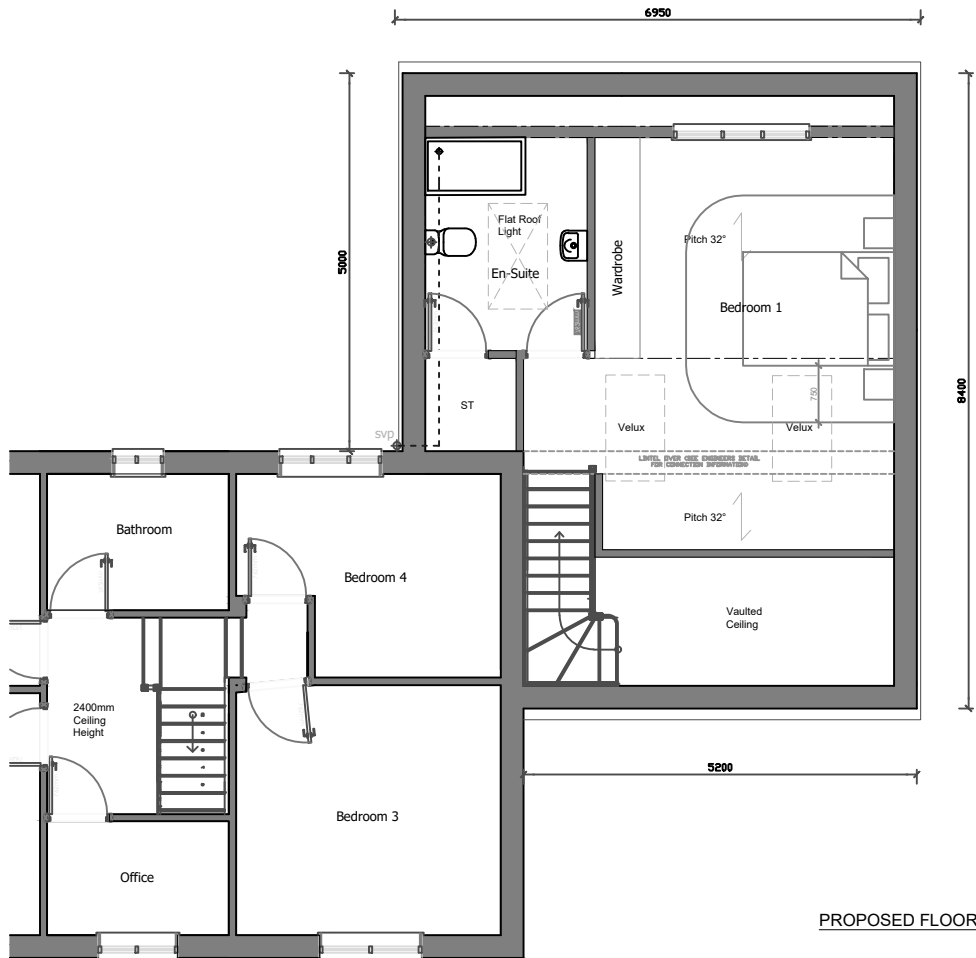

UPPER FLOOR PLAN

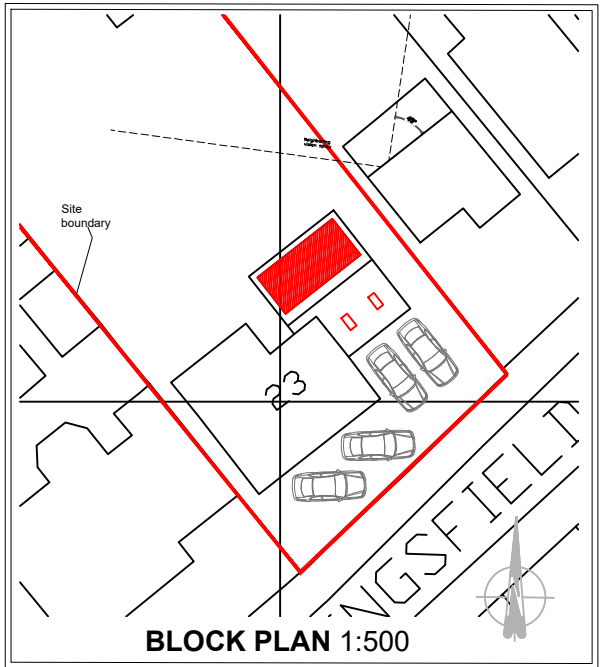

Produced on 24 May 2022 from the Ordnance Survey National Geographic Database. This map shows the area bounded by 445674 296919, 445674 296919, 445674 297861, 445674 297861. Reproduction in whole or part is prohibited without the prior permission of Ordnance Survey. Crown copyright 2022. Supplied by copla ltd trading as UKPlanningMaps.com a licensed Ordnance Survey partner.

PRELIMINARY ISSUE FOR PLANNING APPLICATION -14.06.23

AS PROPOSED ELEVATIONS

CLIENT: d.jordan7@virginmedia.com	
JOB DESCRIPTION: PROPOSED DORMER AND ANNEX EXTENSION TO 23 Kingsfield Road, Barwell, Leicestershire LE9 8GR	
SCALE 1:100&1:200 @ A3	DATE 31.05.23
DRAWN BY JTC	DRAWING No: 002
ALL DIMENSIONS TO BE CHECKED ON SITE BEFORE CONSTRUCTION. ANY DISCREPANCIES TO BE DISCUSSED AND AGREED WITH JC PRIOR TO PROCEEDING.	
THIS DRAWING IS THE PROPERTY OF JC AND MUST NOT BE COPIED OR REPRODUCED WITHOUT PRIOR WRITTEN CONSENT.	
HEALTH AND SAFETY EXECUTIVE (HSE) WILL NEED TO BE NOTIFIED PRIOR TO COMMENCEMENT OF THE PROJECT	

PROPOSED FLOOR AREA

GROUND	127.4m ²	1371.33sq.ft
FIRST	87.4m ²	940.77sq.ft
TOTAL	214.8m ²	2312.10sq.ft

