


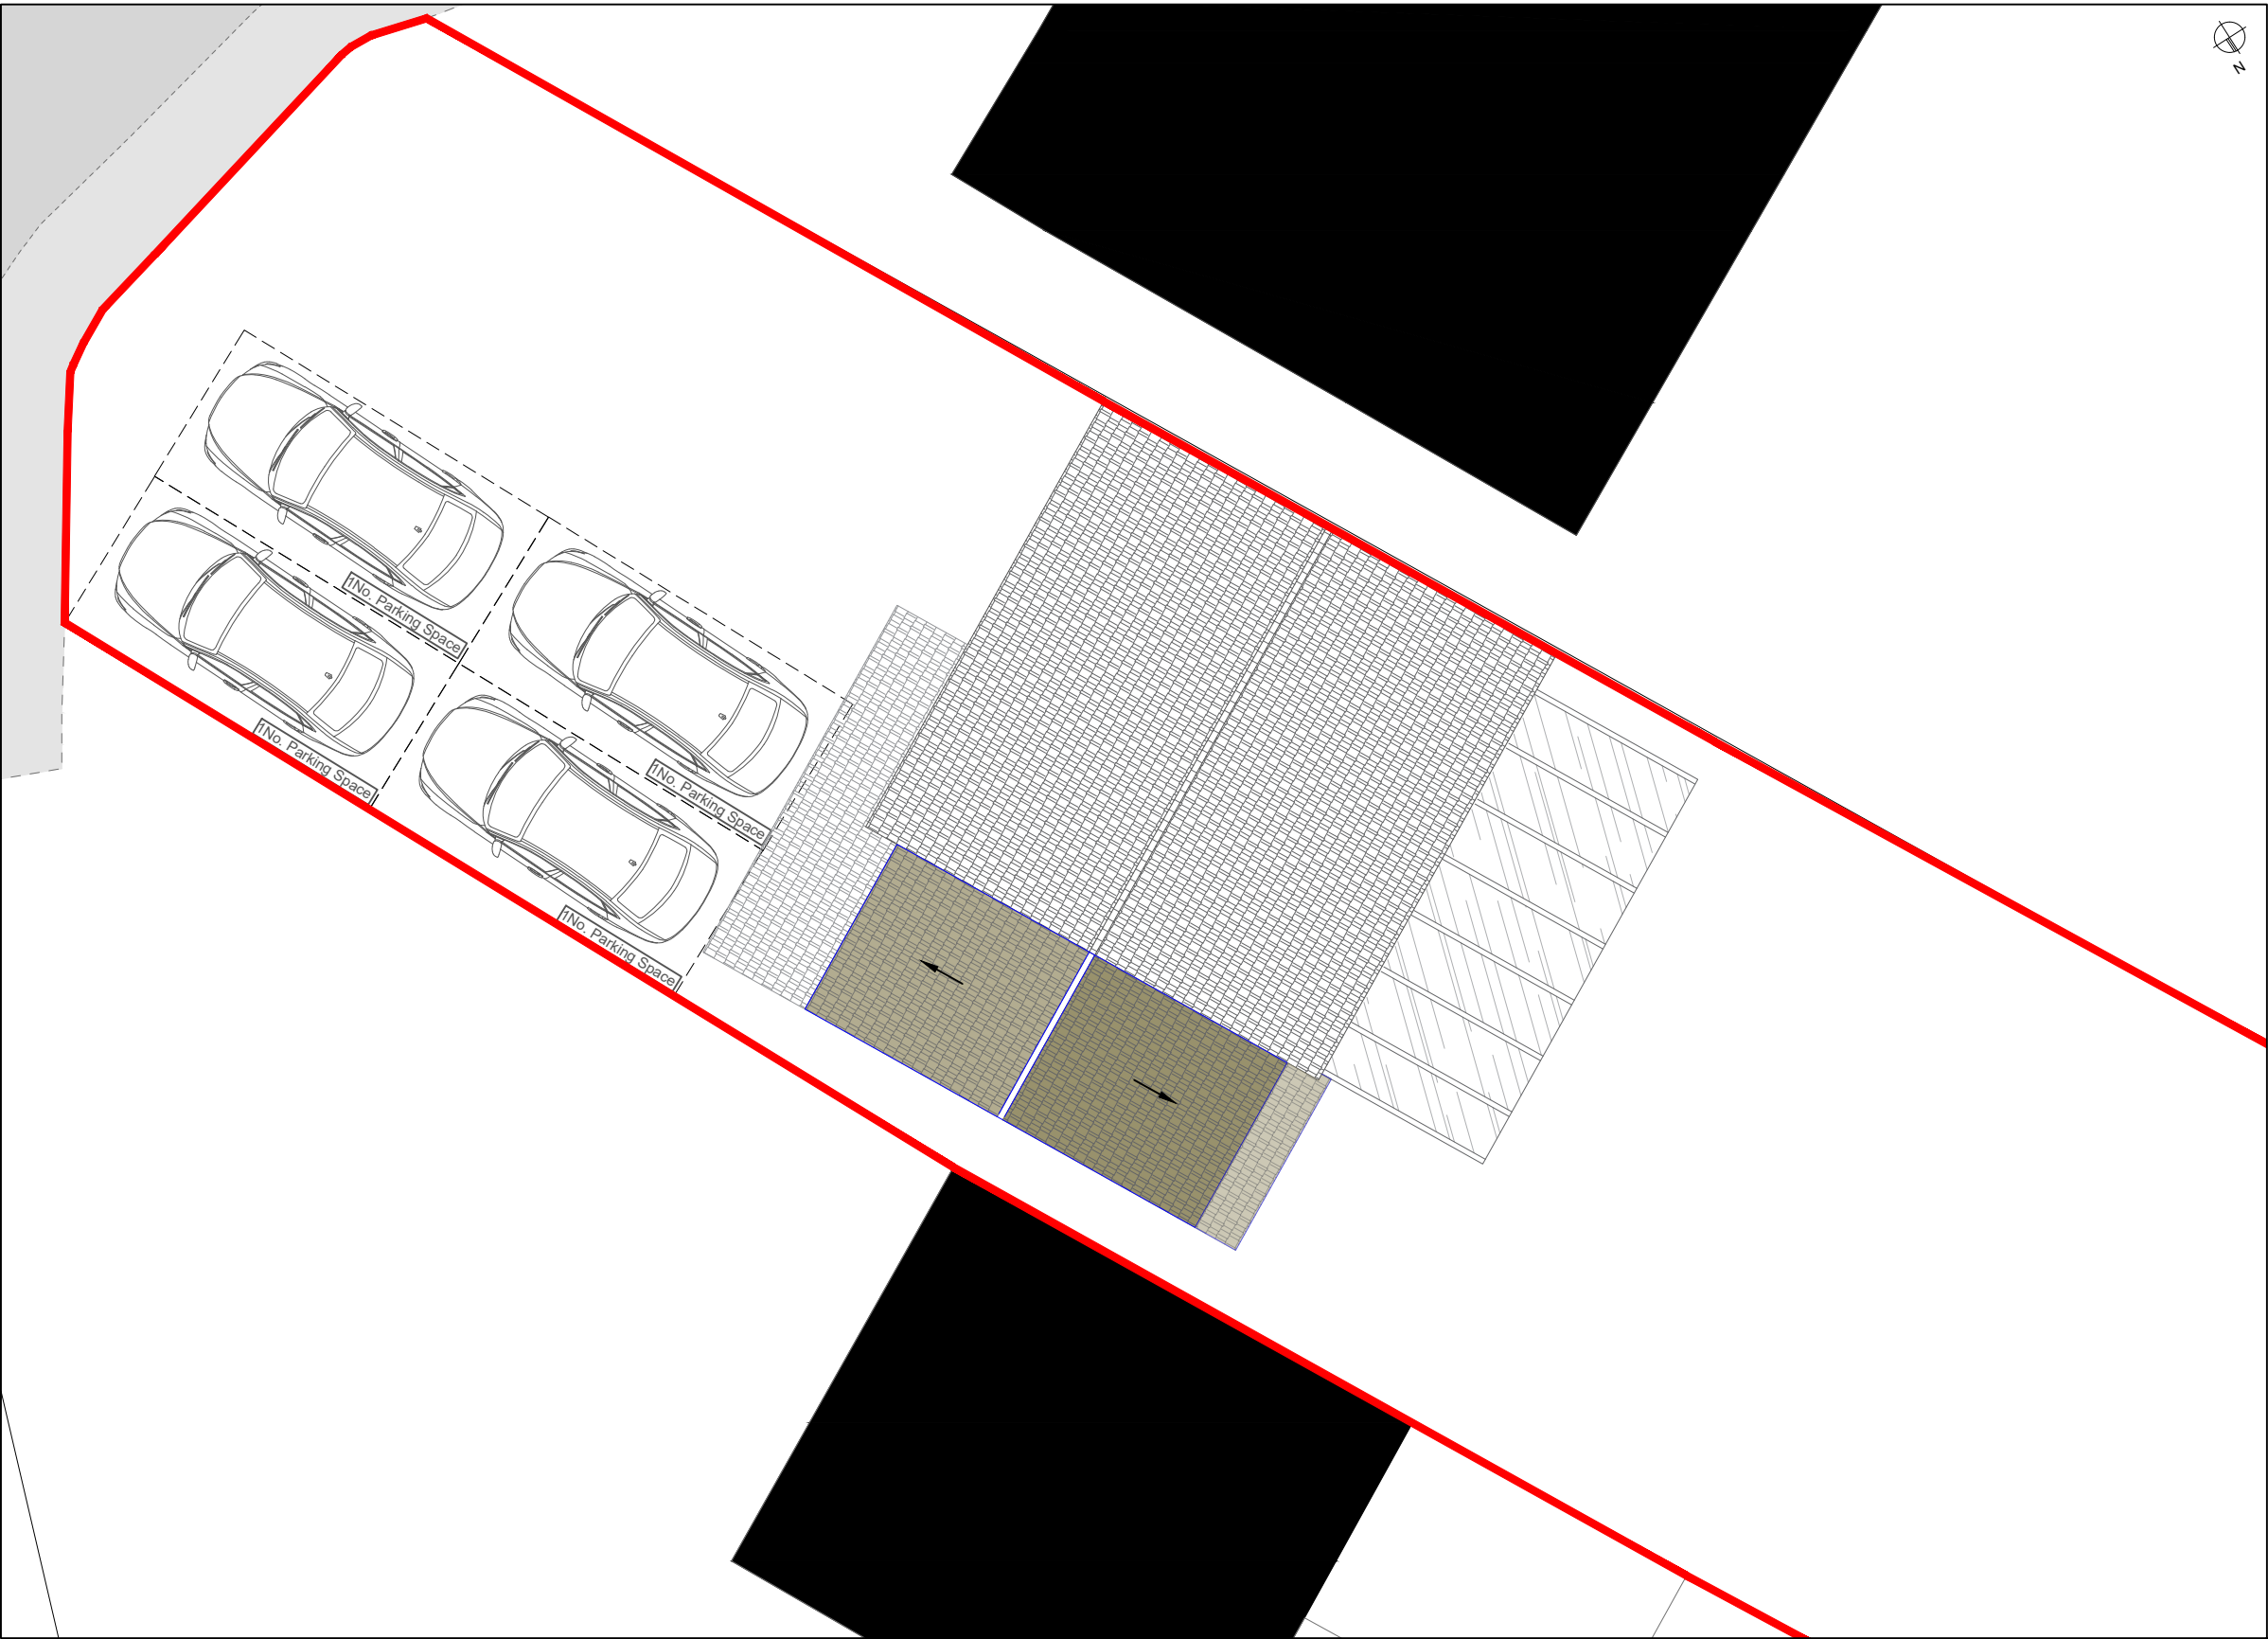

PROPOSED SITE PLAN
1:100 AT A3

PLANNING BOUNDARY LINE

SCALE BAR 1:500



THIS DRAWING IS COPYRIGHT. DIMENSIONS ARE NOT TO BE SCALED FROM THIS DRAWING
ELECTRONIC DATA IS NOT TO BE AMENDED/DELETED WITHOUT STUDIO AXO PERMISSION
ALL FIXINGS, TO BE DESIGNED BY APPROPRIATE SPECIALIST SUB-CONTRACTOR
DETAIL DRAWINGS AT LARGER SCALE TAKE PRECEDENCE OVER GENERAL ARRANGEMENT DRAWINGS

A	28.08.2025	PO	AMENDED DRAWINGS TO SUIT PLANNING AUTHORITY COMMENTS
B	29.08.2025	PO	AMENDED ROOF PLAN TO SUIT CLIENT CHANGES

PROJECT:	23 KING RICHARDS HILL EARL SHILTON		
STATUS:	PLANNING		
DRAWING TITLE:	PARKING PROVISIONS		

DATE:	30/06/2025	DRAWN BY:	PO
SCALE:	SCALE AT A3	CHECKED BY:	PO



DRAWING NO:	250602- PL02	REVISION:	B
-------------	--------------	-----------	---