



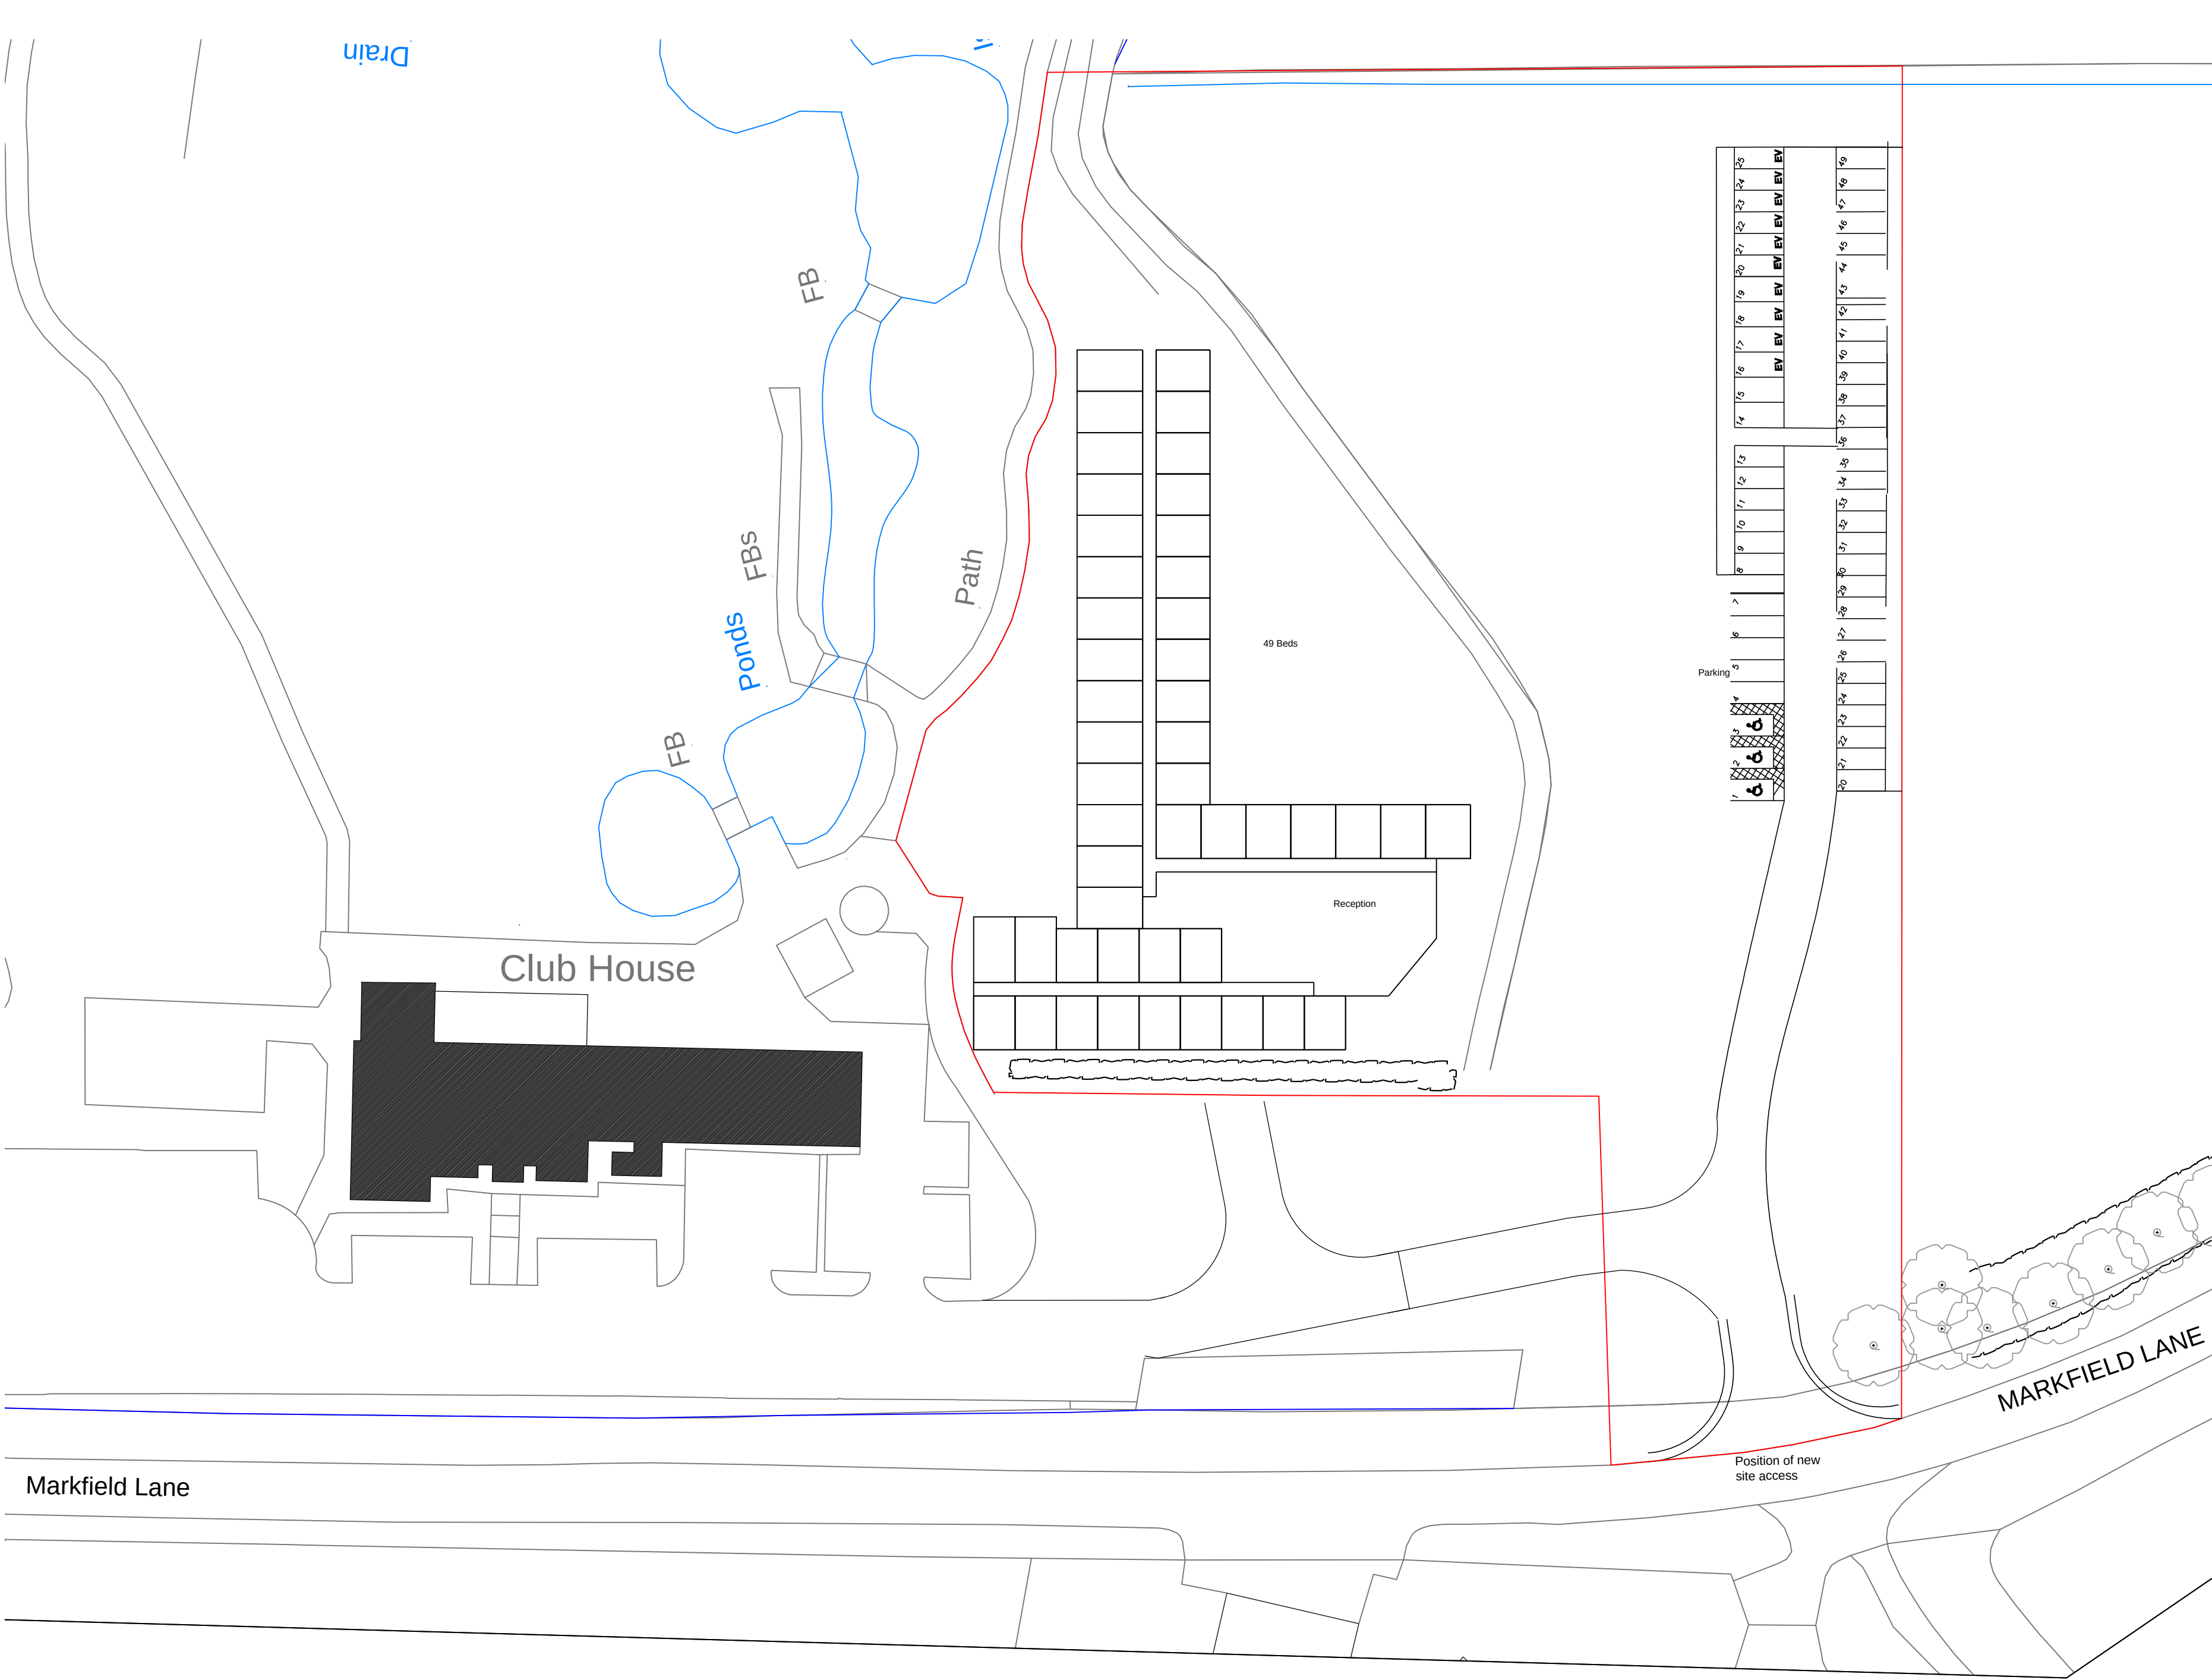

rev	description	date
-----	-------------	------

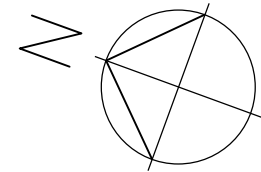

New Hotel
Forest Hills Golf Club
Markfield Lane Botcheston
Leicester LE9 9
for Sparsis Leisure Ltd

Floor Plan Option L

drg. no.	rev.	
F116(90)11	.	
scale	date	ref
1:500 @ A2	April '25 ©	mac/tmc

MAC
design consultants

5 Geddington Close
Wigston
leicester LE18 3QU
mob: 07739663249
collins.knighton@btinternet.com