
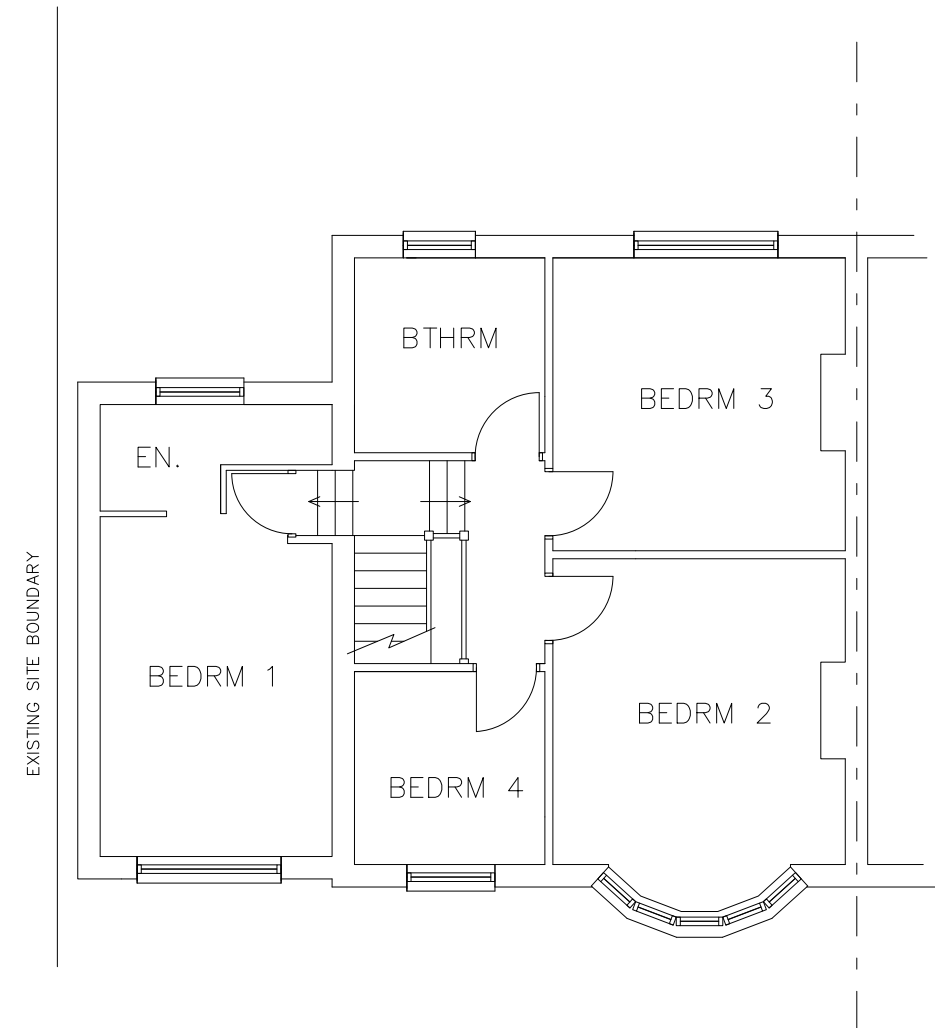


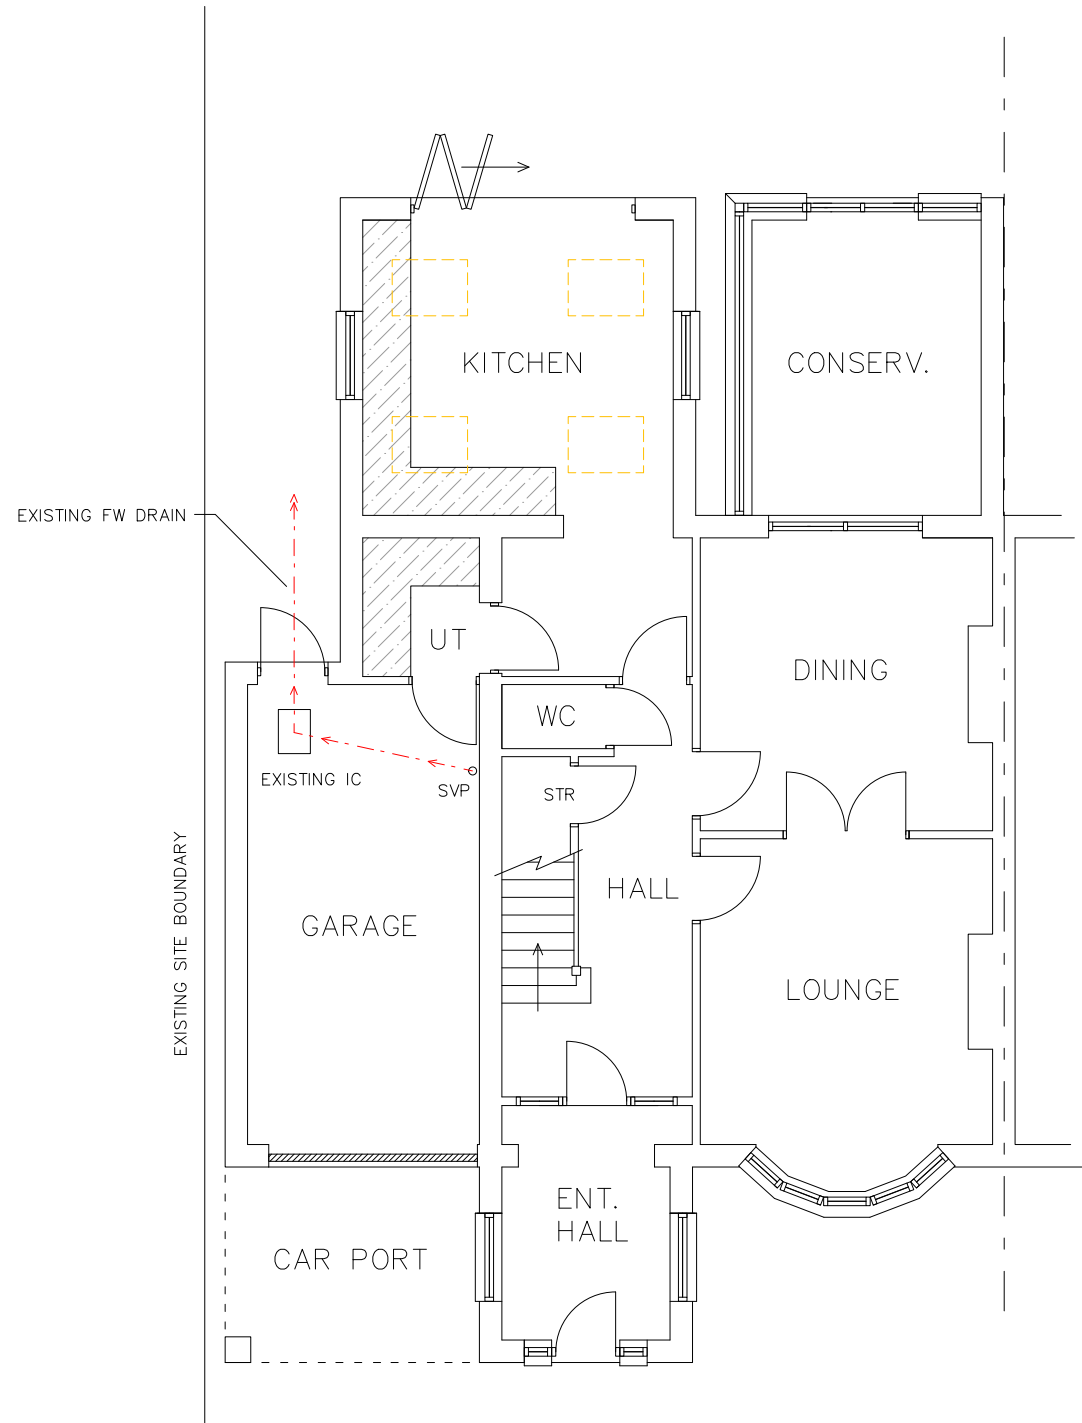

Metres @ 1:100 A3

TITLE PROPOSED EXTENSION & ALTERATIONS. EXISTING FLOOR PLANS			FOR: MR & MRS M O'SHEA	
SITE ADDRESS		136 LEICESTER ROAD, GROBY LEICS, LE6 0DP		DRG. No.
		SCALE 1:100 @ A3		001/2.
		DATE DEC 2025		