



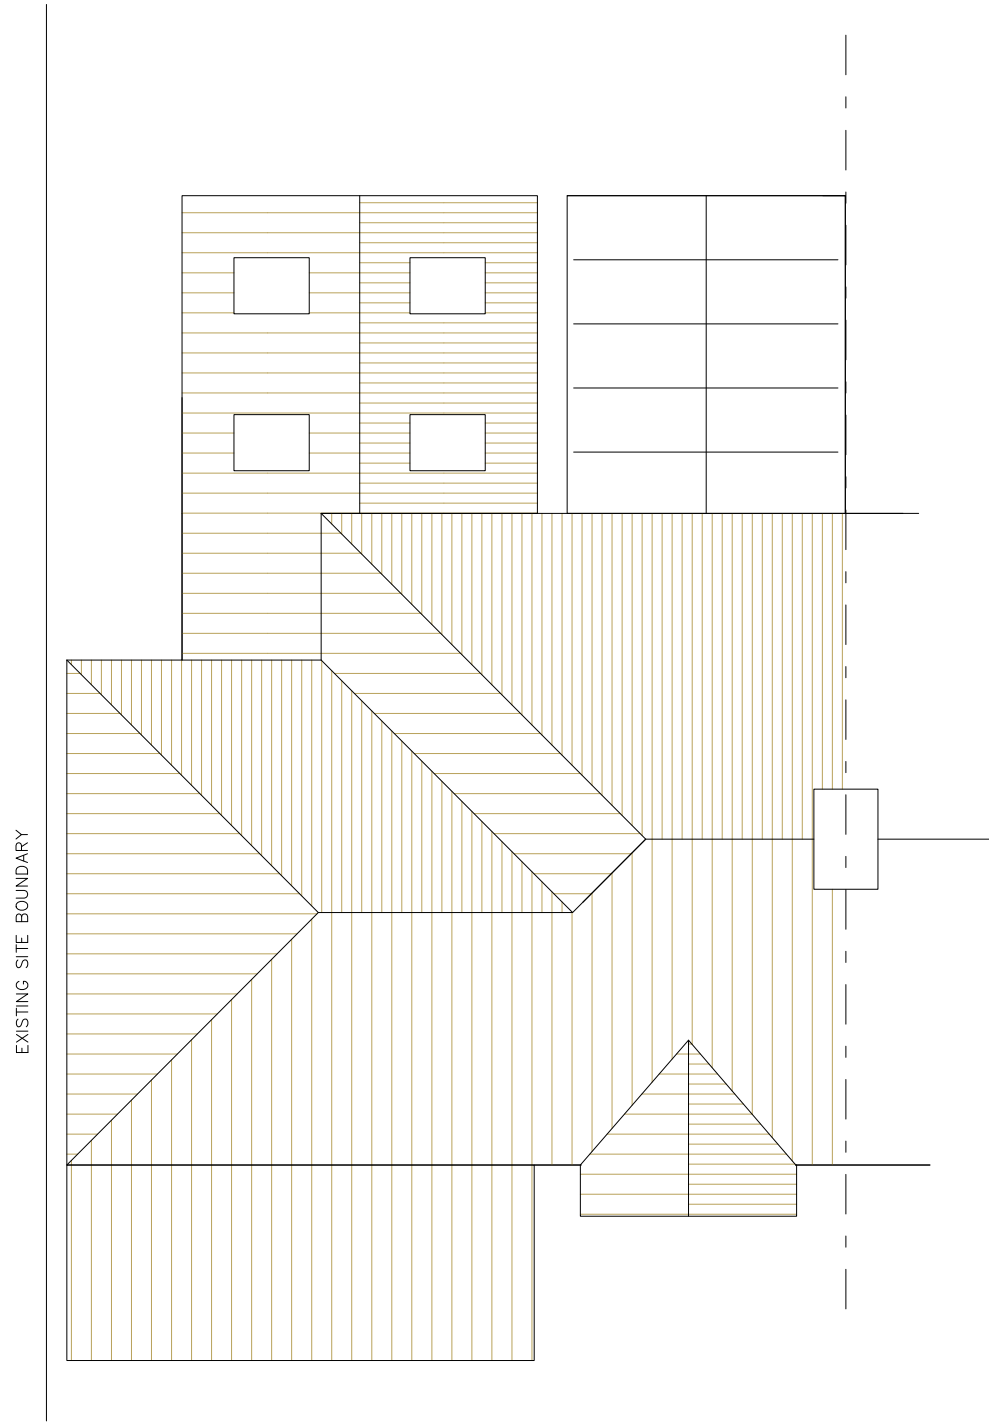


EXISTING ROOF PLAN




Metres @ 1:100 A3

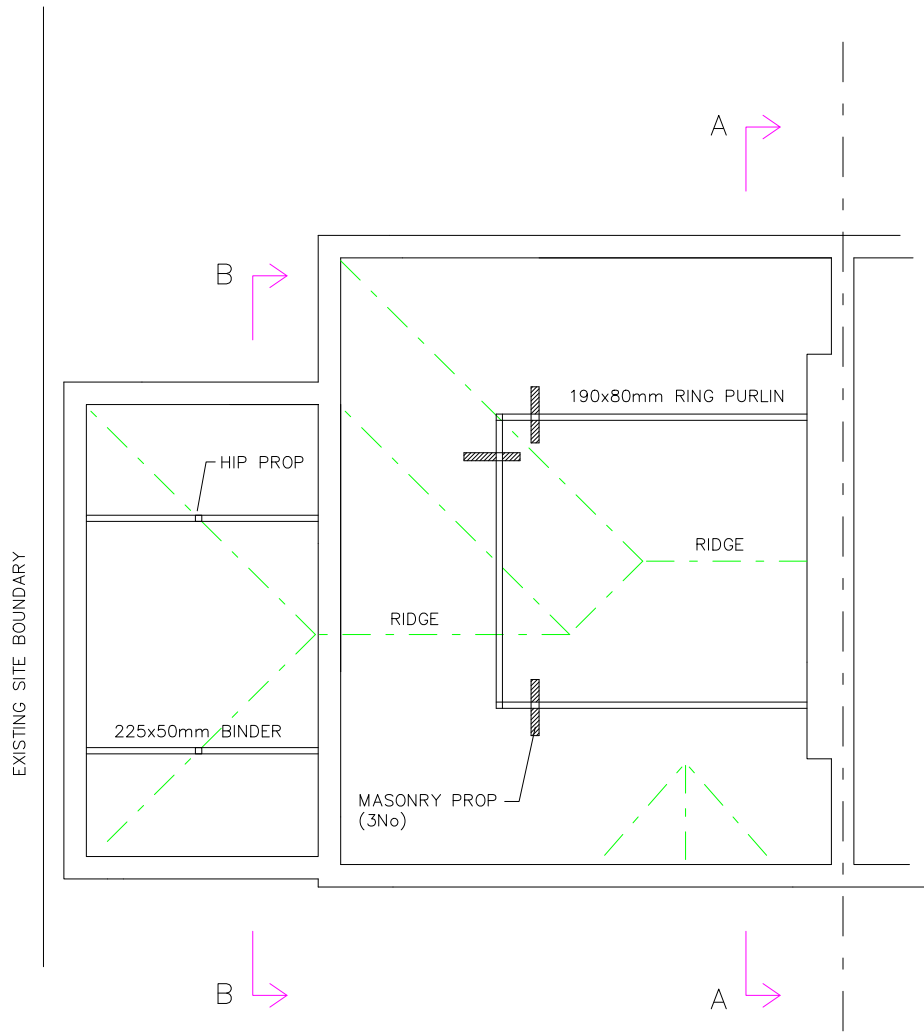

EXISTING LOFT FLOOR PLAN

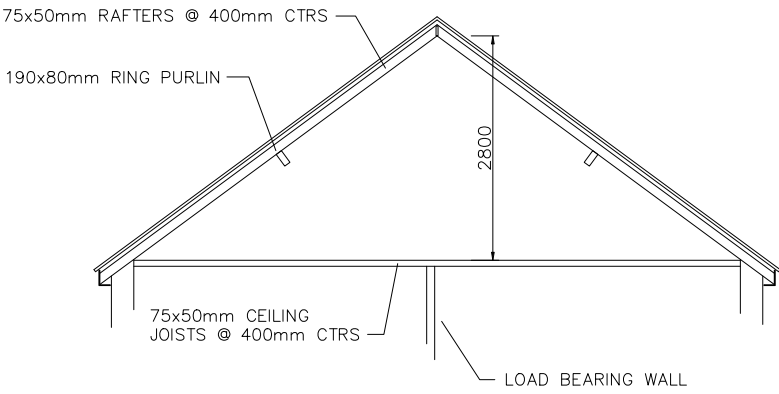

LOFT SECTION A-A (EXISTING)

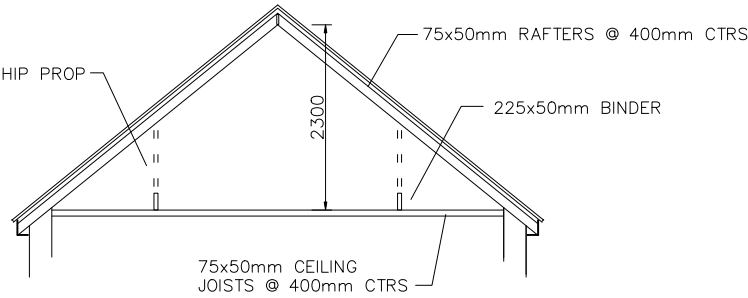

LOFT SECTION B-B (EXISTING)

TITLE PROPOSED EXTENSION & ALTERATIONS. EXISTING LOFT FLOOR & ROOF PLANS & SECTIONS			
SITE ADDRESS 136 LEICESTER ROAD, GROBY LEICS, LE6 0DP		FOR: MR & MRS M O'SHEA	
		DRG. No.	001/3.
SCALE 1:100 @ A3		DATE DEC 2025	