




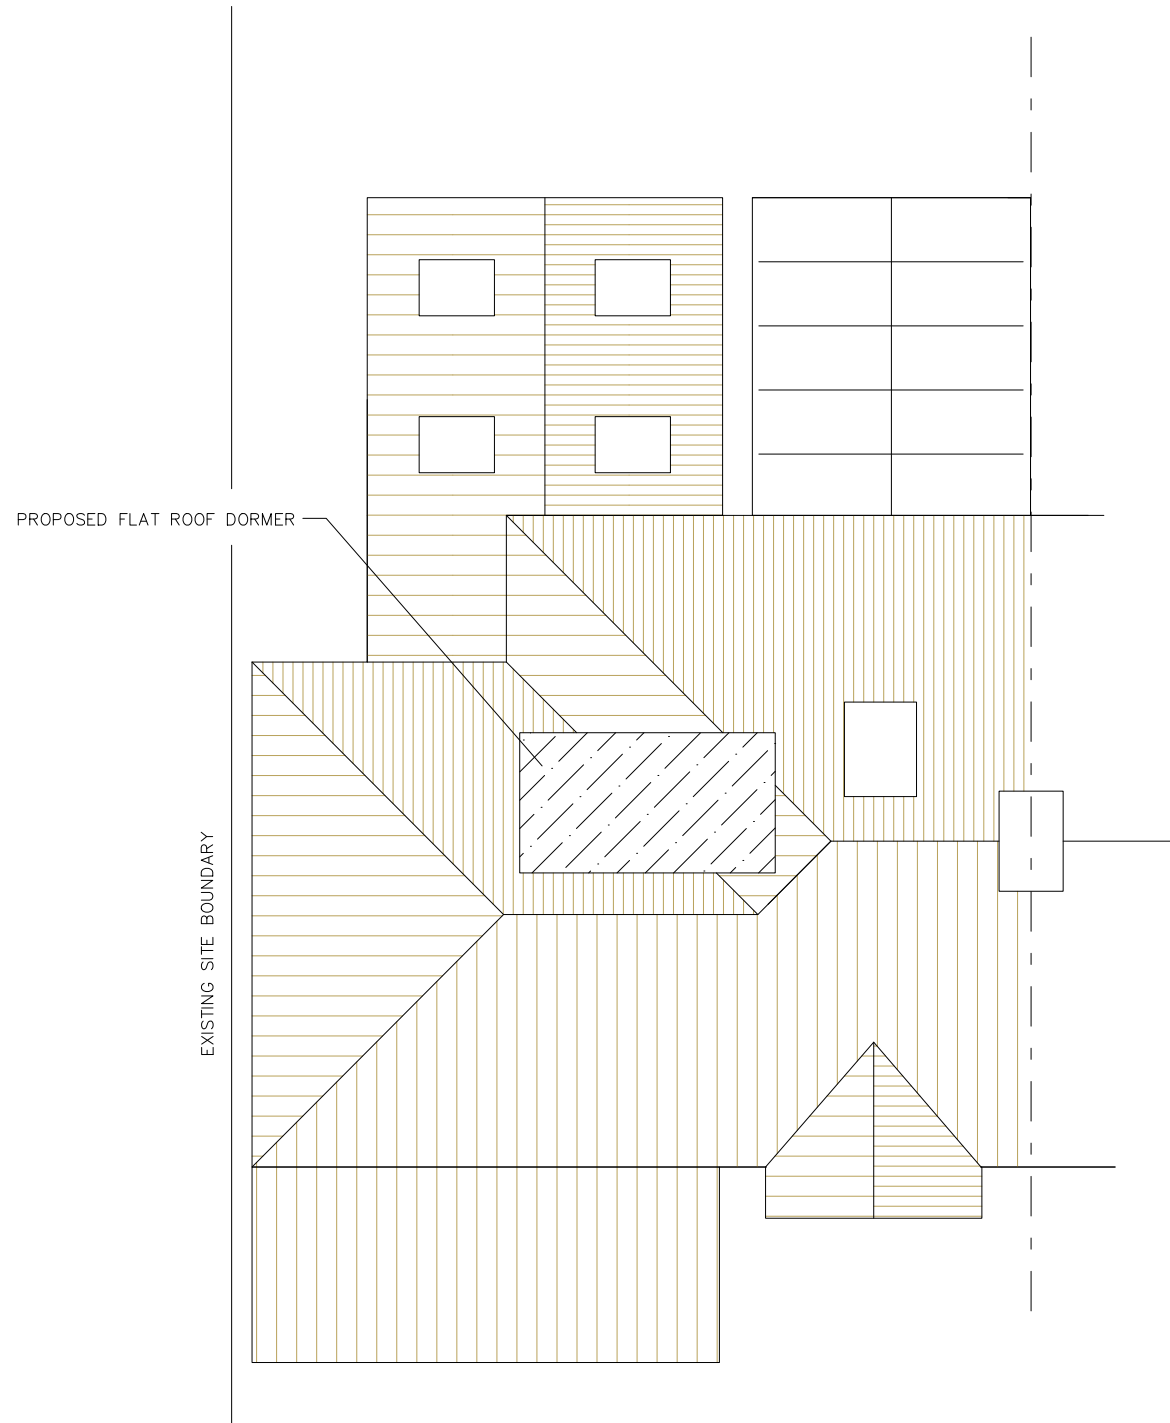

PROPOSED ROOF PLAN

 

Metres @ 1:100 A3

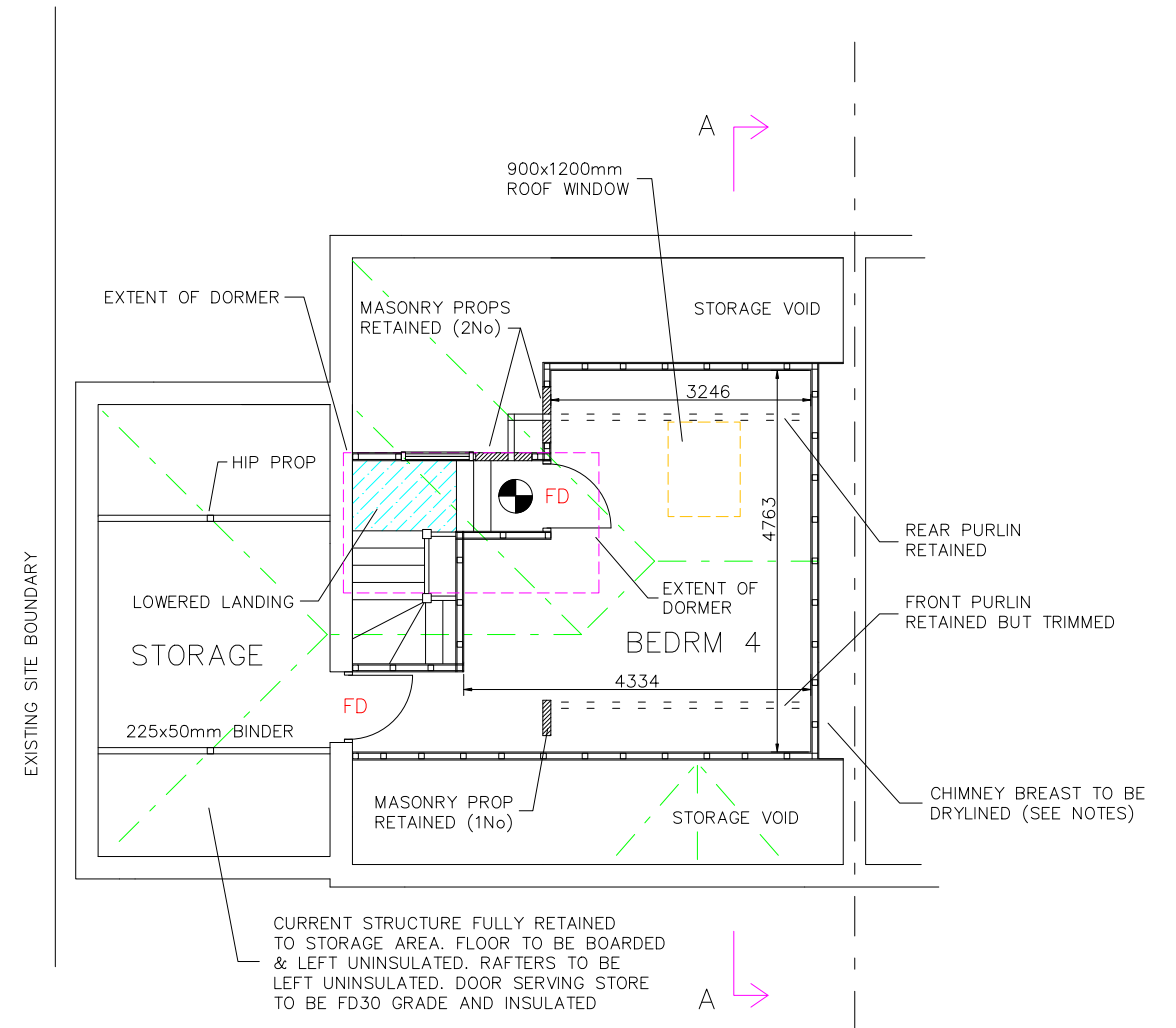

PROPOSED LOFT FLOOR PLAN

- MOE MEANS OF ESCAPE WINDOW (SEE SPEC)
- FD HOUR HALF FIRE RESISTING DOOR WITH BAT WING HINGES AND INTUMESCENT SMOKE SEAL TO PERIMETER
-  DENOTES MAINS WIRED SMOKE DETECTION / FIRE ALARM WITH BATTERY BACK UP PROVIDE SAME TO FIRST FLOOR LANDING (INTERLINKED) CONFORMING TO BS 5839: Pt 6

TITLE PROPOSED EXTENSION & ALTERATIONS. PROPOSED LOFT FLOOR & ROOF PLANS		
SITE ADDRESS	136 LEICESTER ROAD, GROBY LEICS, LE6 0DP	FOR: MR & MRS M O'SHEA
		DRG. No.
SCALE 1:100 @ A3		DATE DEC 2025
		001/6.