




1

EXISTING FRONT ELEVATION

SCALE: 1:100

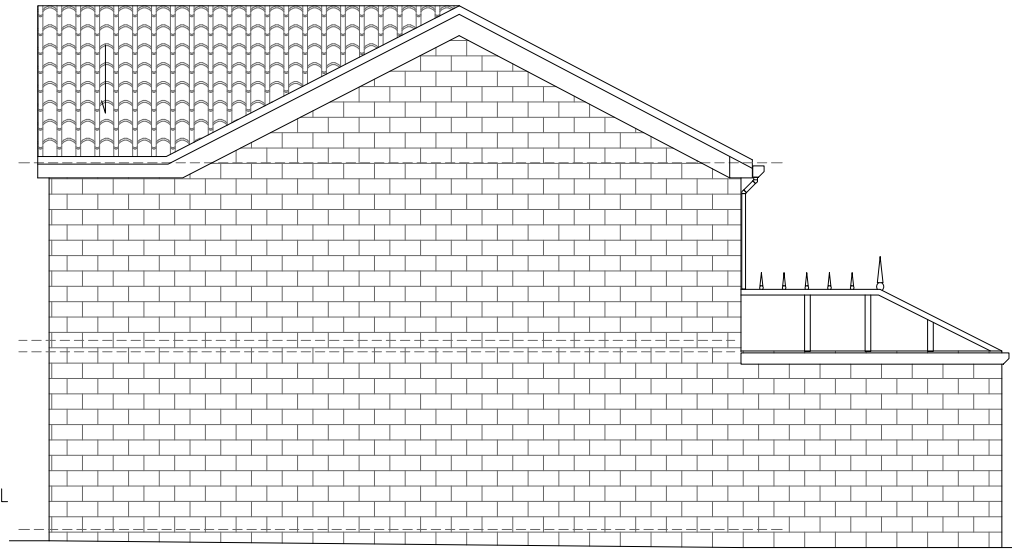

2

EXISTING SIDE ELEVATION

SCALE: 1:100



3

EXISTING REAR ELEVATION

SCALE: 1:100



4

EXISTING SIDE ELEVATION

SCALE: 1:100

SUBMISSION

CLIENT :

ADDRESS :

INTERIOR DESIGNER:
Sammy Wan
079 259 30798

GENERAL CONTRACTOR

MEP CONSULTANT

REVISION

DESCRIPTION	DATE
A GENERAL REVISION	12.12.2023

ALL DIMENSIONS ARE TO FINISH UNLESS OTHERWISE NOTED.

DO NOT SCALE FROM DRAWING. ALL DIMENSIONS MUST BE VERIFIED ON SITE. THIS DOCUMENT CONTAINS COPYRIGHTED MATERIAL AND UNAUTHORIZED USE, REPRODUCTION, DISSEMINATION OR DUPLICATION OF ANY OF THE INFORMATION CONTAINED HEREIN MAY BE SUBJECT TO LEGAL ACTION AND PENALTY.

PROJECT:

NEW EXTENSION WORK

PROJ. NO.

DRAWING TITLE

EXISTING
EXTENSION BLOCK ELEVATION

STATUS

DESIGN

FORMAT	SCALE	DATE
	1:100	25.11.2023

DRAWING NUMBER	REVISION
----------------	----------

EL-01

-