


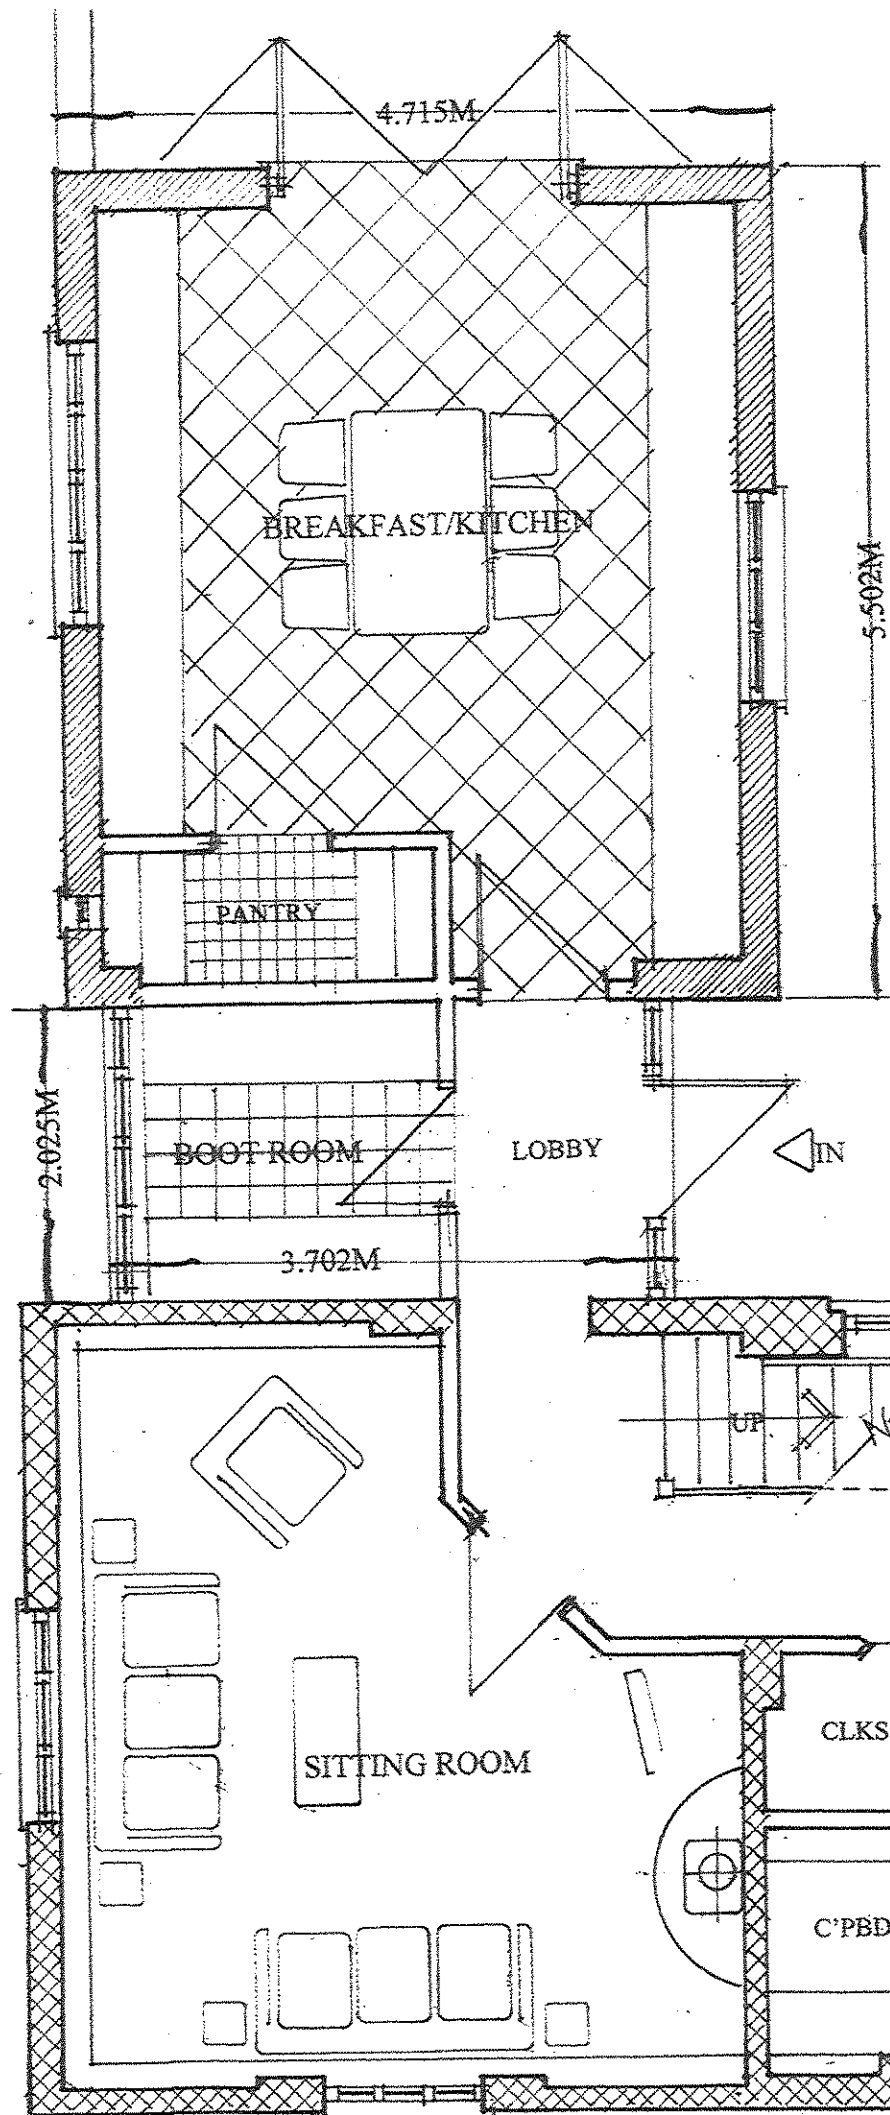

CLIENT:
Mrs.D.Hughes.


PROJECT:
The Proposed Change of Use of An
Existing Agricultural Outbuilding
To Form a Single Dwellinghouse.

DRAWING TITLE:
Proposed Ground Floor Plan.
(Amended Scheme)

SCALE: 1:50 @A3.
DATE: September 2026.
DRWG.No: HMD/PD/0591/02.
C Copyright HMD/2026



COURTYARD

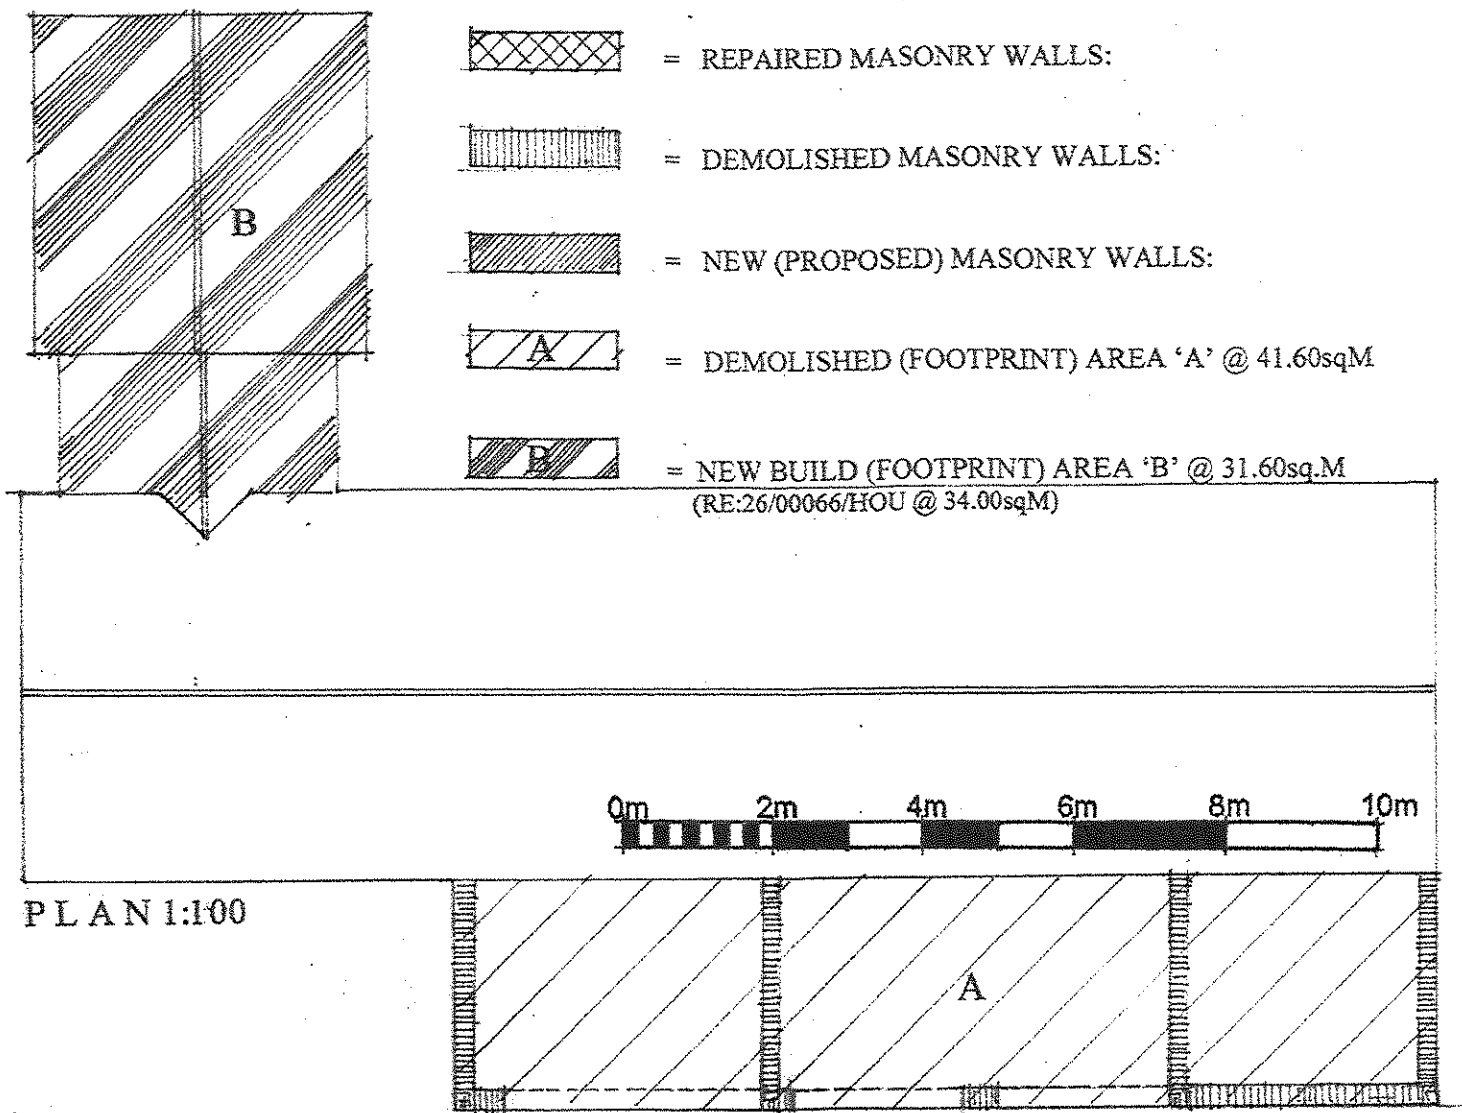

PLAN 1:100

GROUND FLOOR PLAN 1:50

0.00M 1.00M 2.00M 3.00M 4.00M 5.00M

NOTE: PLEASE TAKE STATED DIMENSIONS IN PREFERENCE
OVER SCALED DIMENSIONS AS DISCREPANCIES MAY OCCUR
VIA THE ELECTRONIC SCANNING & PRINTING PROCEDURE: