



Drawings are for L.A. approval only and do not constitute construction drawings.
All dimensions to be checked on site before works commence. Agent to be advised of any discrepancies.

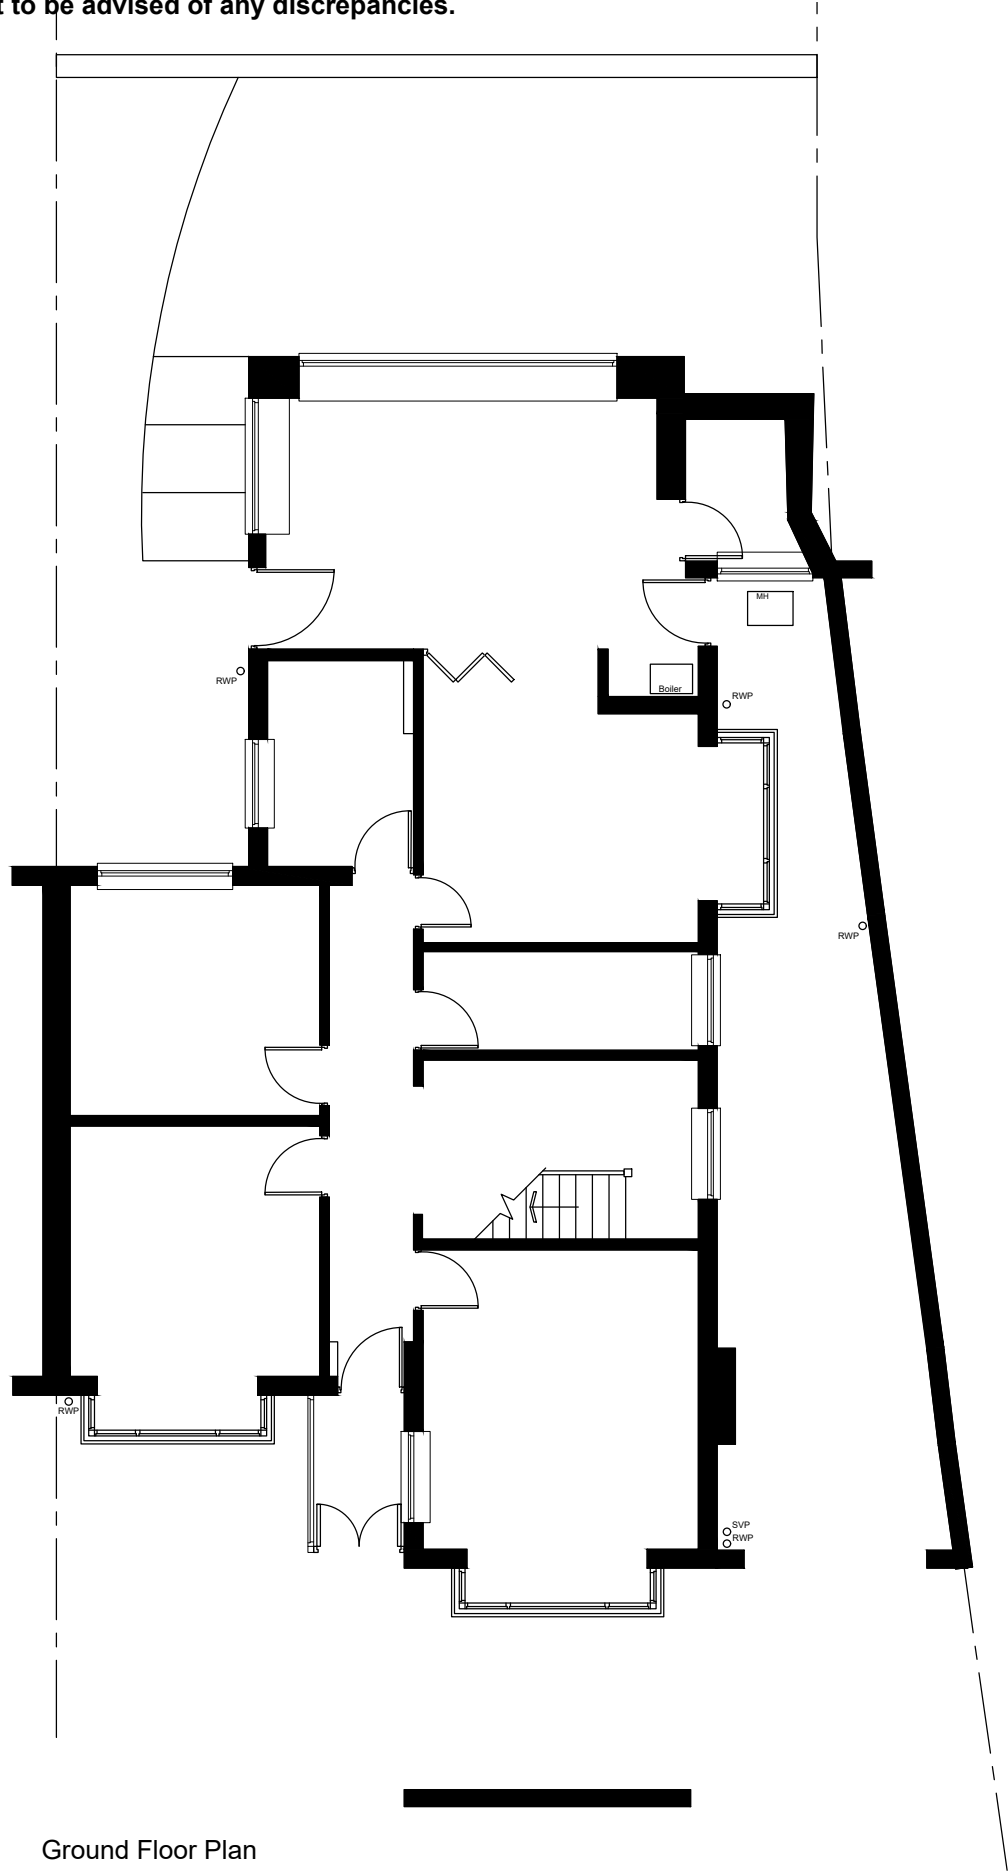

Ground Floor Plan

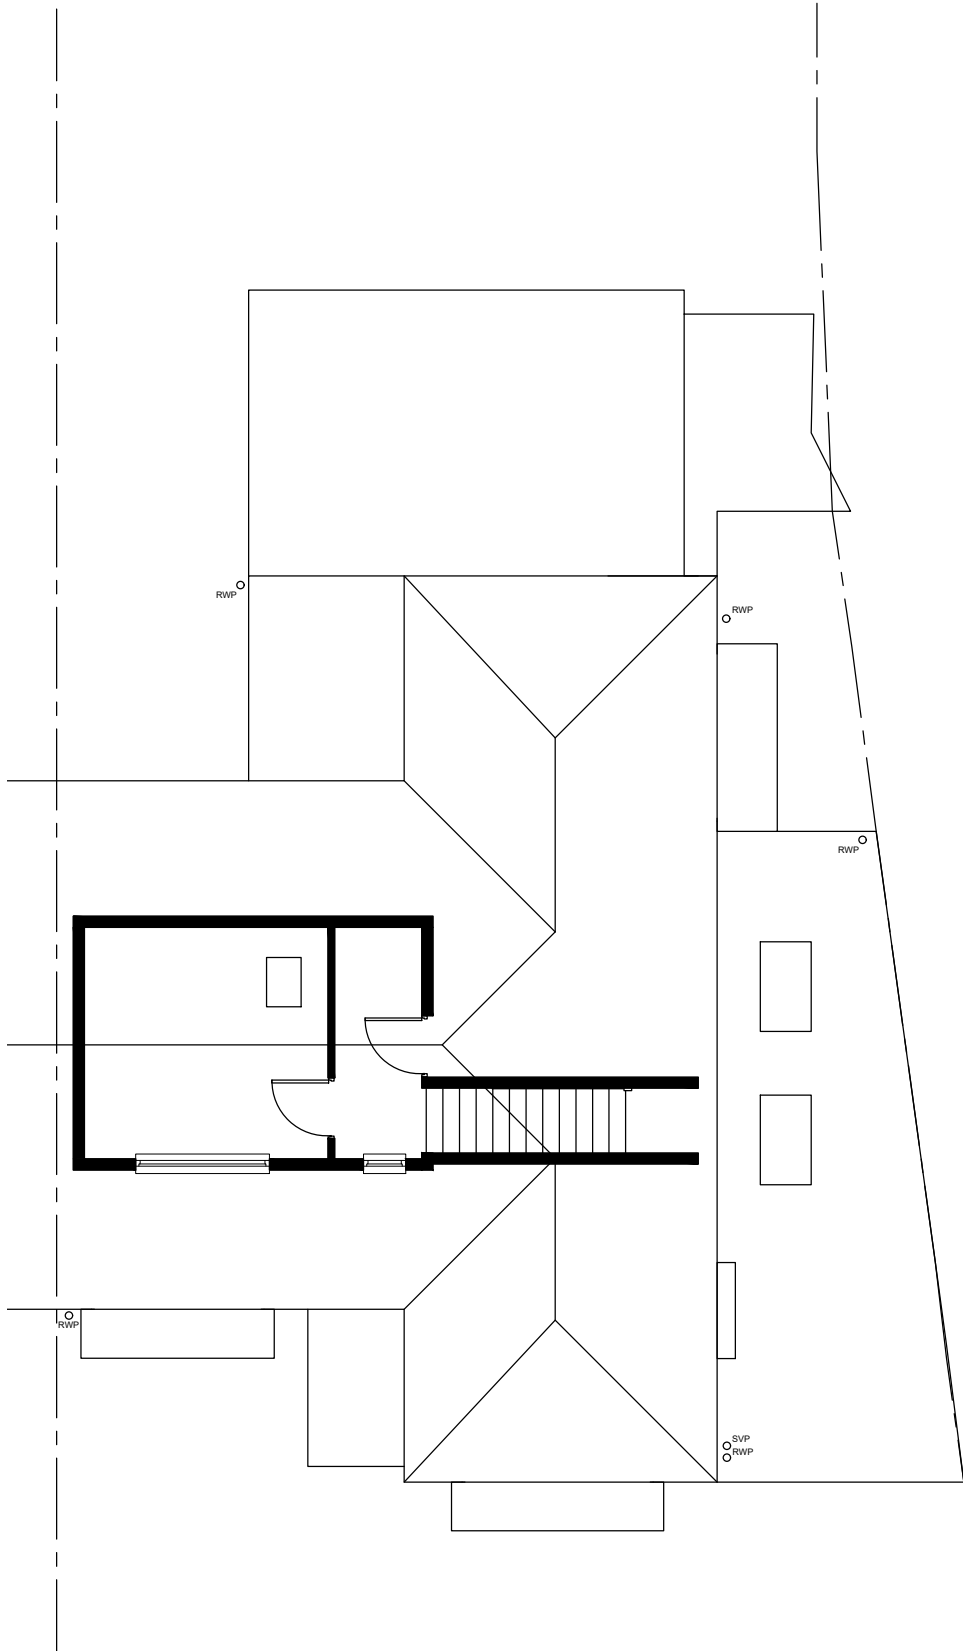

First Floor Plan

Existing Plans

0 500 1000 2000
SCALE: 1:100 @ A3

A+DM
Architecture and Design Management

Drawing Status:	EXISTING	
Revision Notes:		
Client:	Mr & Mrs Hartlett	
Project:	Southview, Dawsons Lane, Barwell. LE9 8BE	
Drawing Title:	Existing Plans	
Drawing Number:	Hartlett-001	Revision: -
Scale:	1:100@A3	Date: January 2026
Drawn By:	Igb	Checked By: Igb