



Drawings are for L.A. approval only and do not constitute construction drawings.
All dimensions to be checked on site before works commence. Agent to be advised of any discrepancies.




Front Elevation

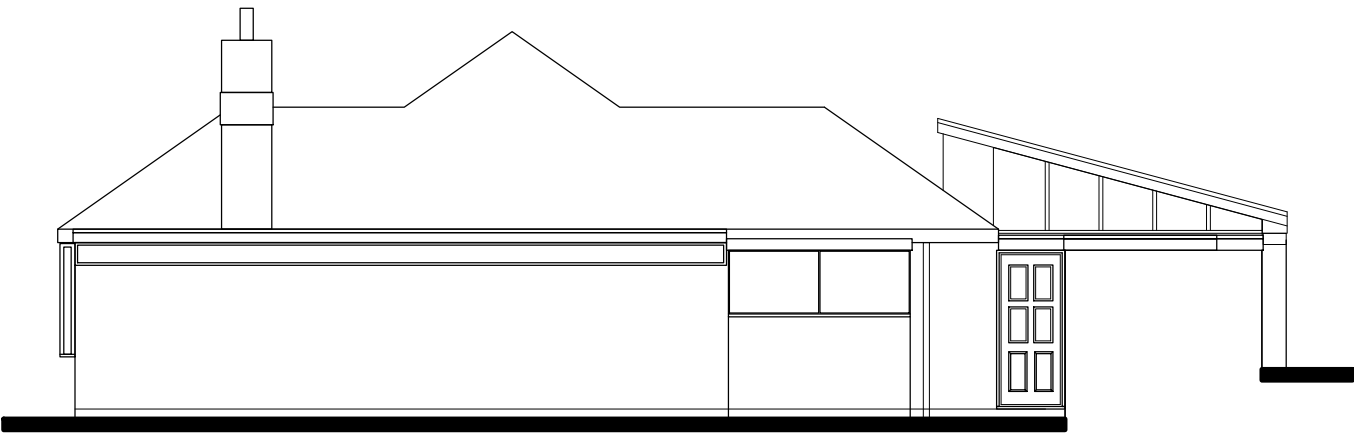

Side Elevation

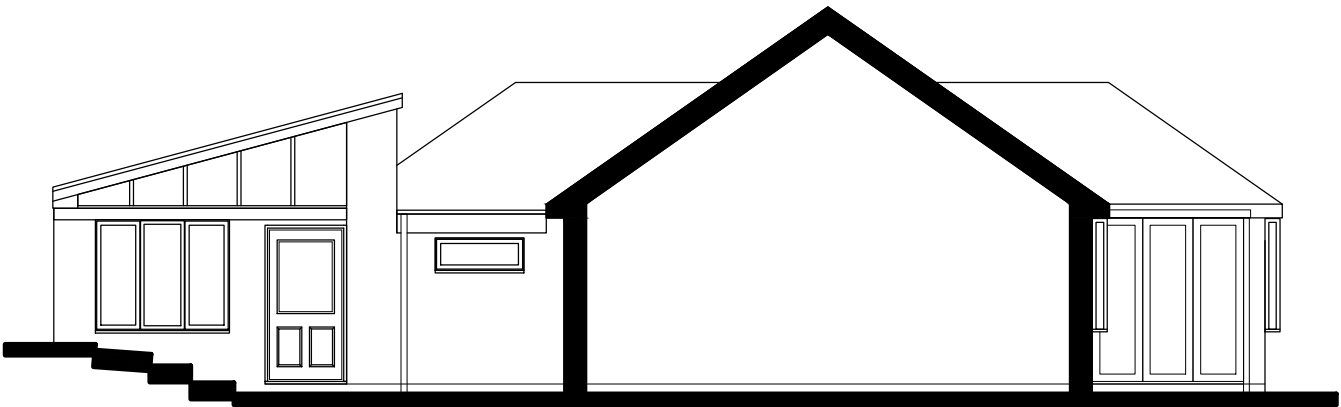

Side Elevation

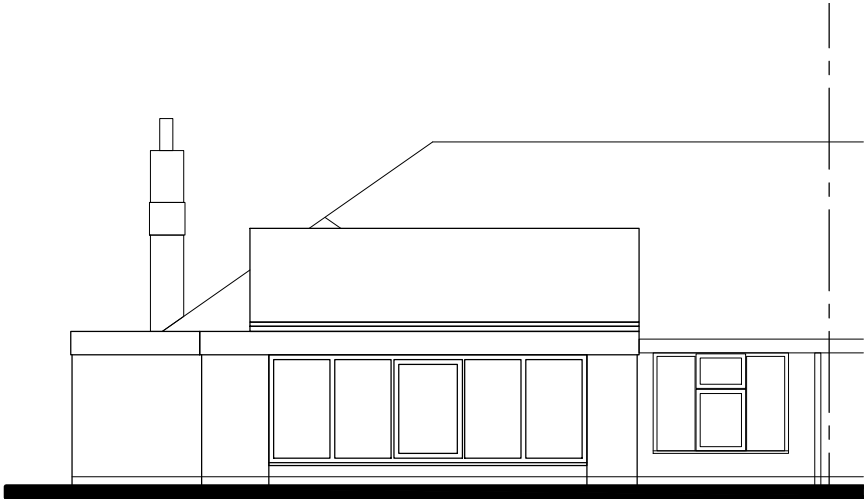

Rear Elevation

0 500 1000 2000
SCALE: 1:100 @ A3

A+DM
Architecture and Design Management

Drawing Status:		EXISTING	
Revision Notes:			
Client:		Mr & Mrs Hartlett	
Project:		Southview, Dawsons Lane, Barwell. LE9 8BE	
Drawing Title:		Existing Elevations	
Drawing Number:	Revision:		
Hartlett-002	-		
Scale:	Date:		
1:100@A3	January 2026		
Drawn By:	Checked By:		
Igb	Igb		