



Drawings are for L.A. approval only and do not constitute construction drawings. All dimensions to be checked on site before works commence. Agent to be advised of any discrepancies.

Drawings to be read in accordance with Structural Design Report.

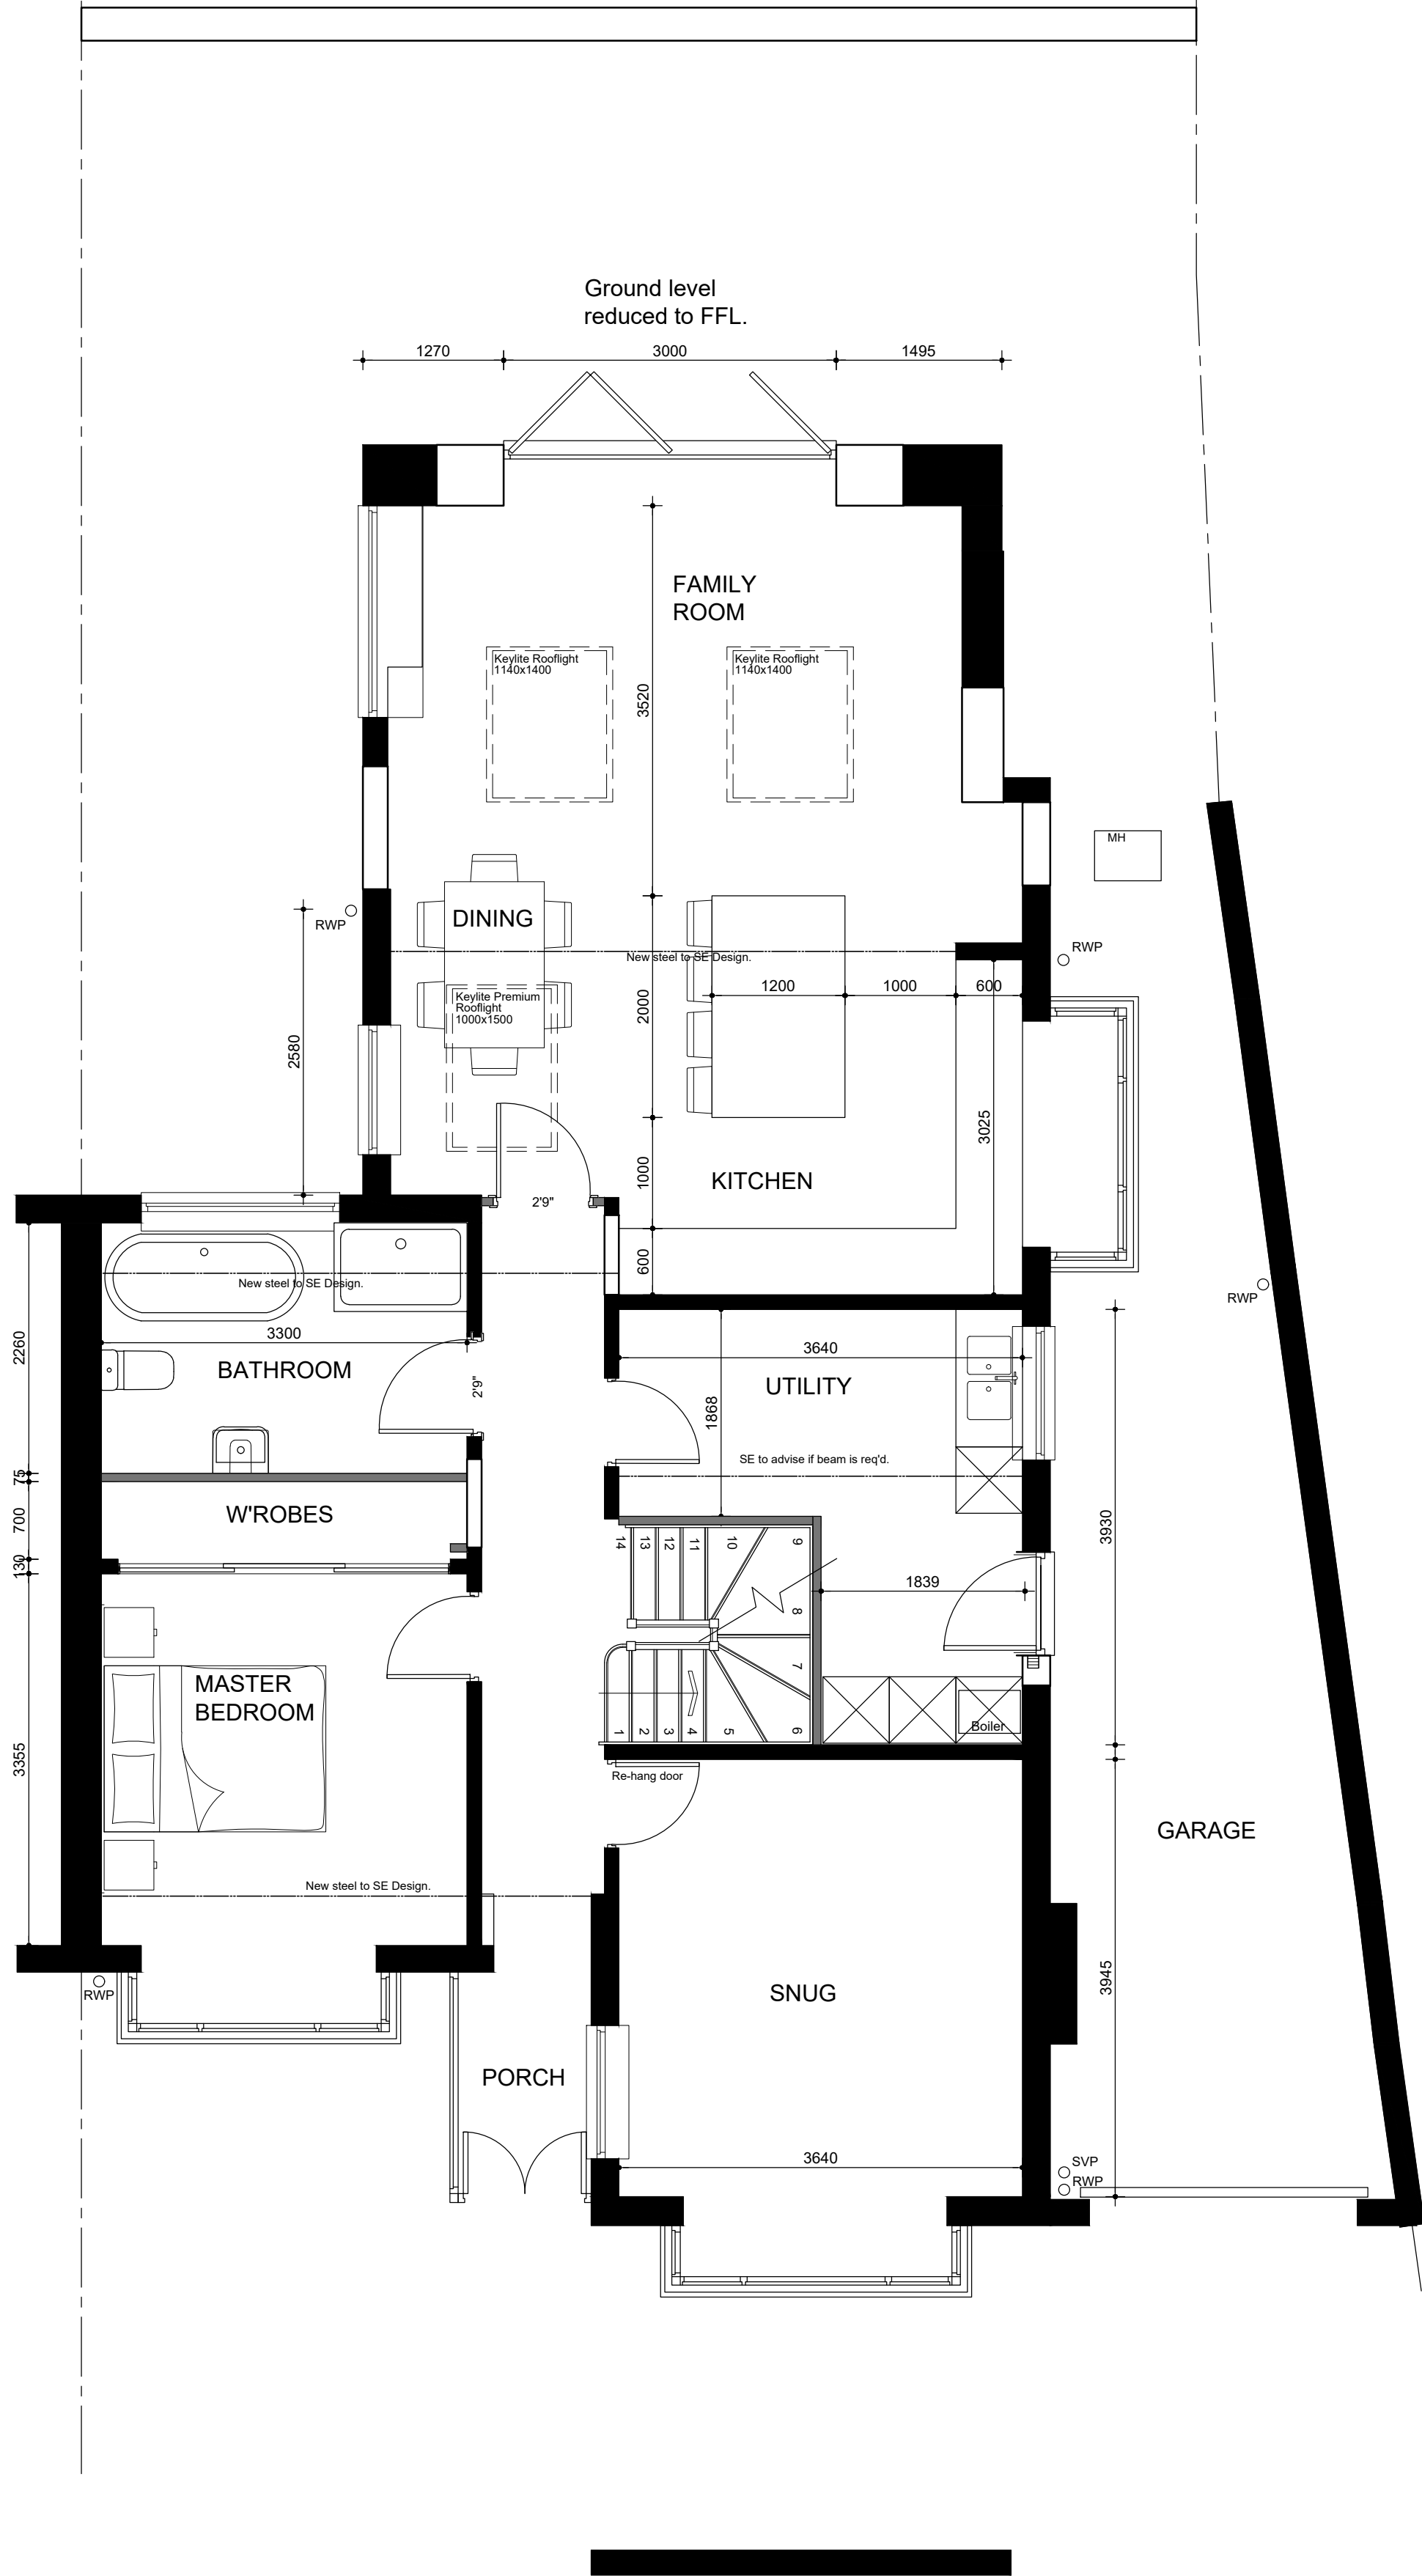

Ground Floor Plan

Proposed Floor Plans

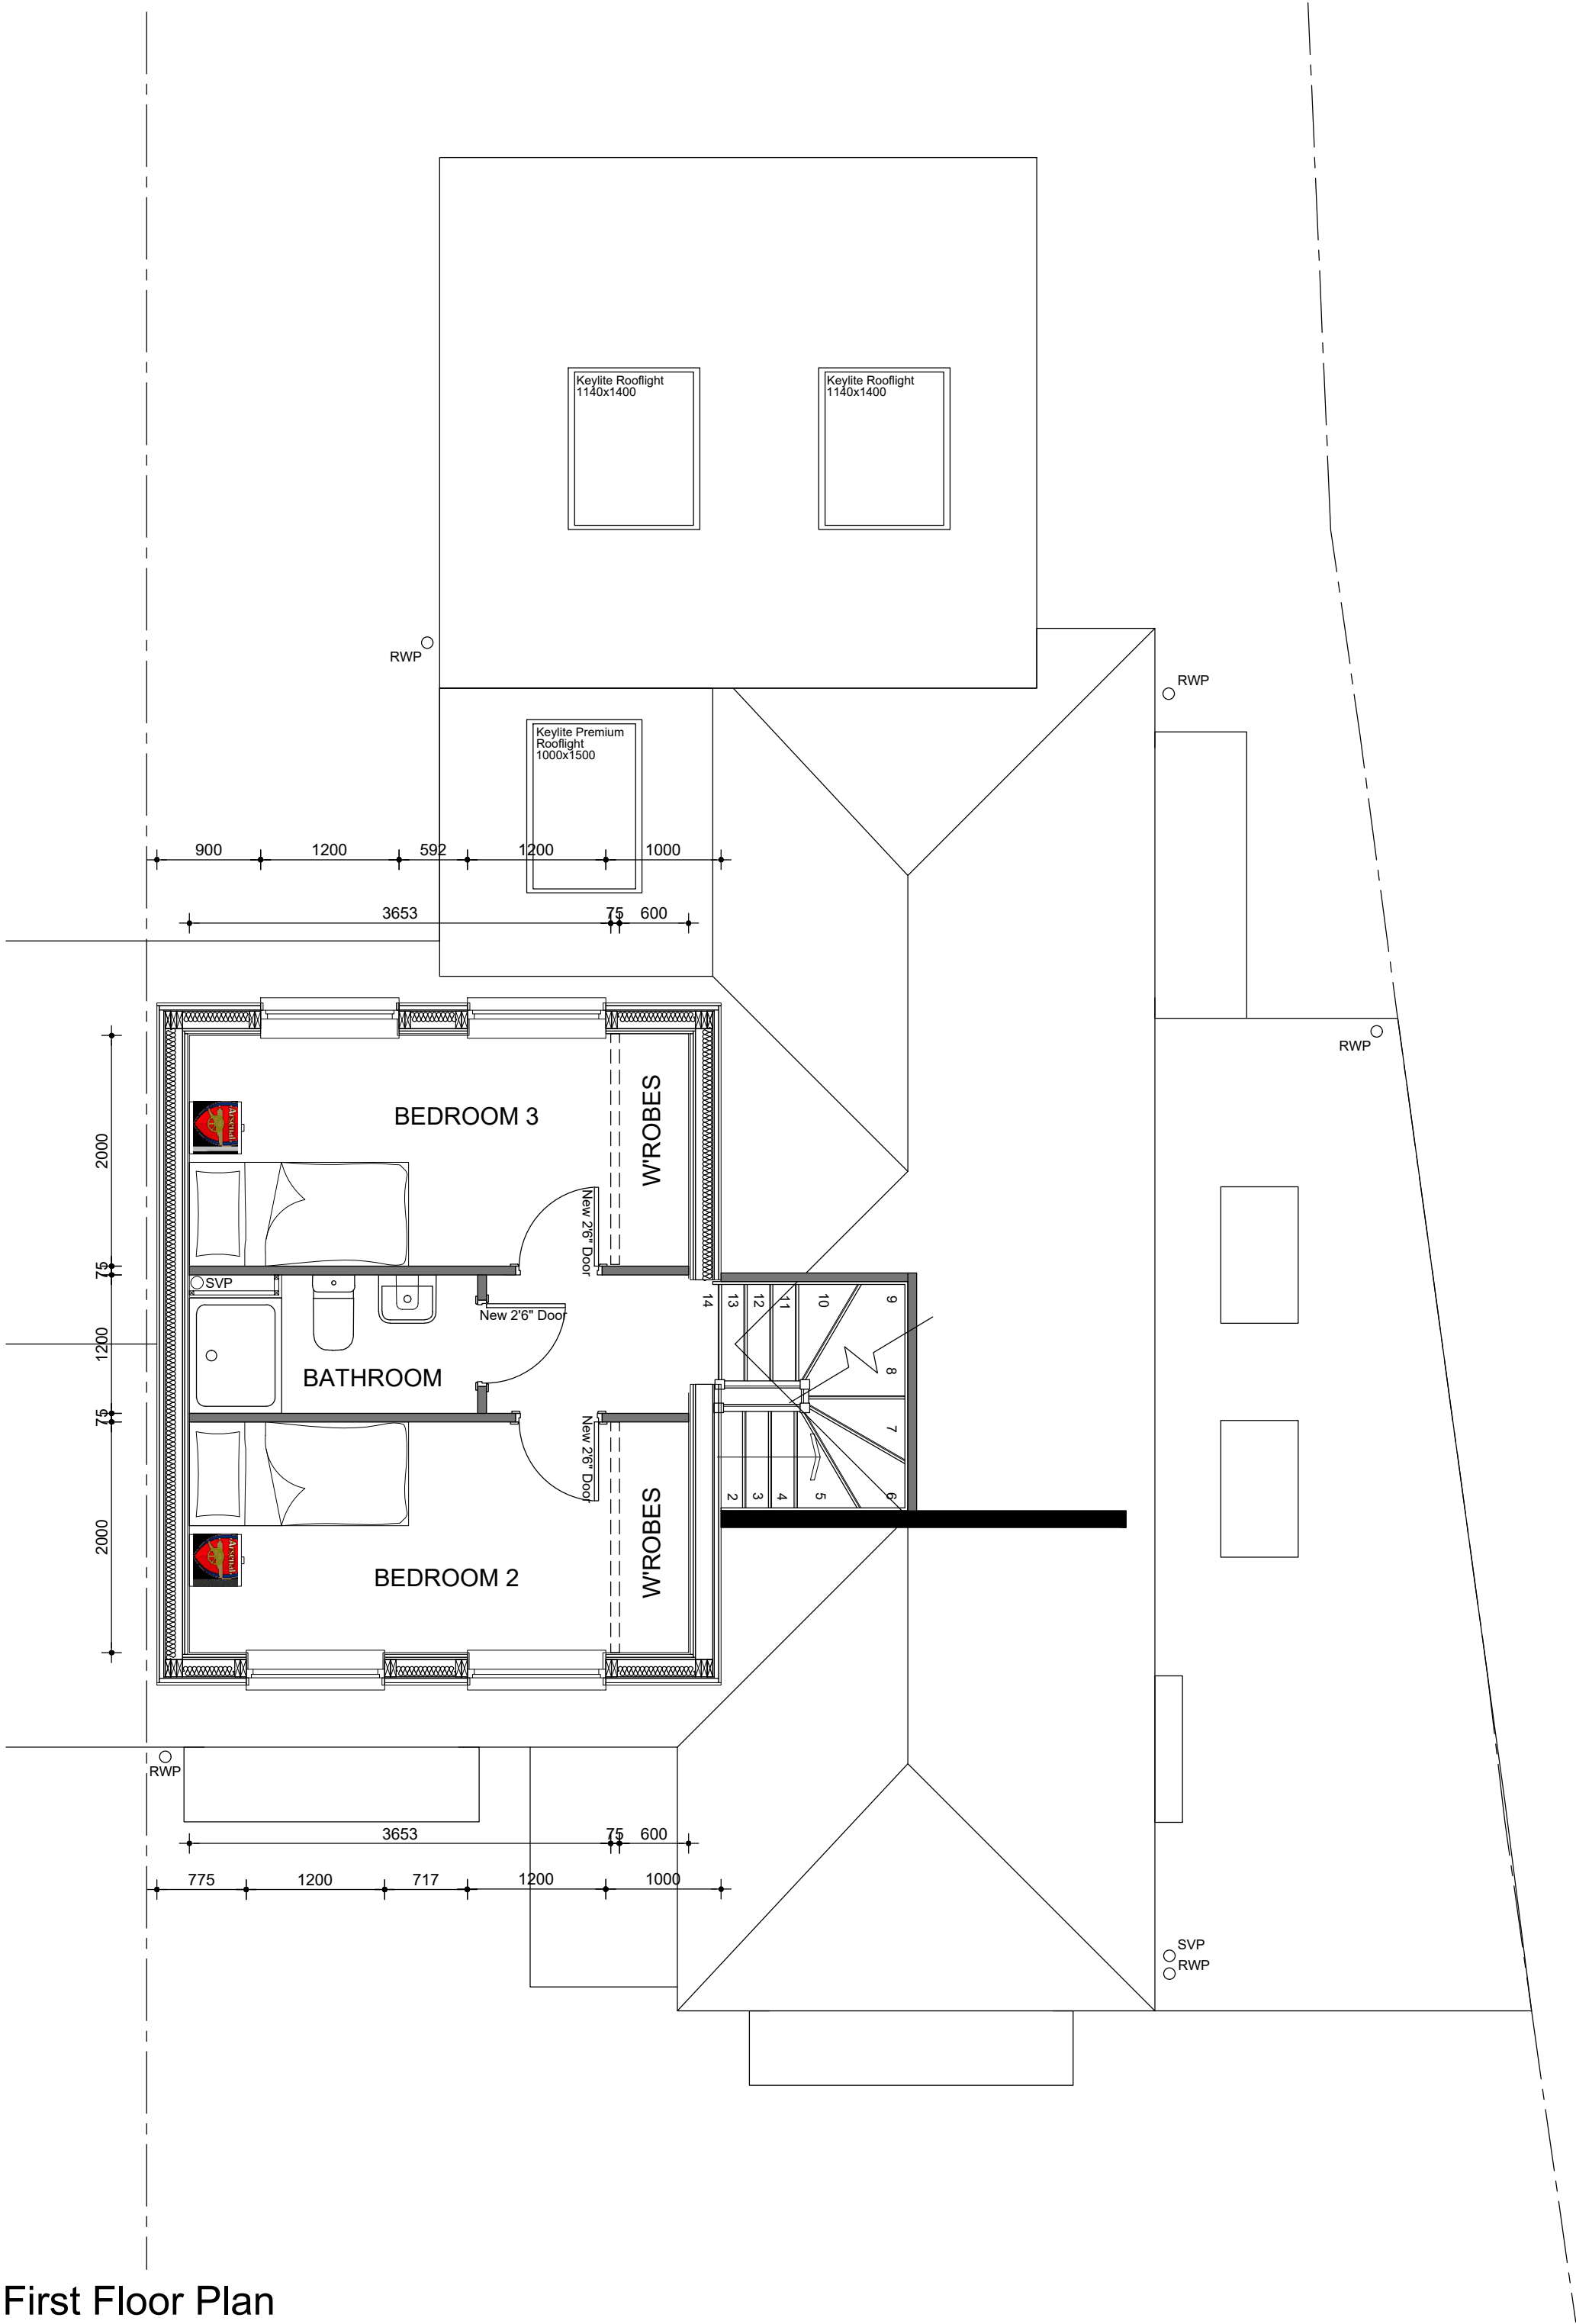

First Floor Plan

- LEGEND.
- EXISTING WALL
 - NEW EXTERNAL WALL
 - NON-LOADBEARING STUD PARTITION

NOTES:

- Drawings to be read in accordance with Structural Engineers Report and Drawings.
-

Site Notes:

0 500 1000 2000
SCALE: 1:50 @ A3

A+DM
Architecture and Design Management

Mobile: 07153 794098
Email: alan@dm-td.com Website: www.adm-td.com

Drawing Title: **PLANNING**

Revision Notes:
Rev A - 09.02.2025 - Amendments as per correspondence with client.
Rev B - 11.02.2025 - Rooflights added to Family Room.
Rev C - 12.02.2025 - Additional Rooflights shown.
Rev D - 17.02.2025 - Amendments as discussed with client.
Rev E - 20.02.2025 - Drawings prepared for Planning.

Client:
Mr & Mrs Hartlett

Project:
Southview, Dawsons Lane, Barwell, LE9 8BE

Drawing Title:
Proposed Floor Plans

Drawing Number:
Hartlett-010

Scale:
1:50@A1

Drawn By:
lgb

Comments:
All critical dimensions to be verified on site before design - construction takes place. No liability will be taken for this drawing if passed onto a third party without written permission of A+DM Ltd.