


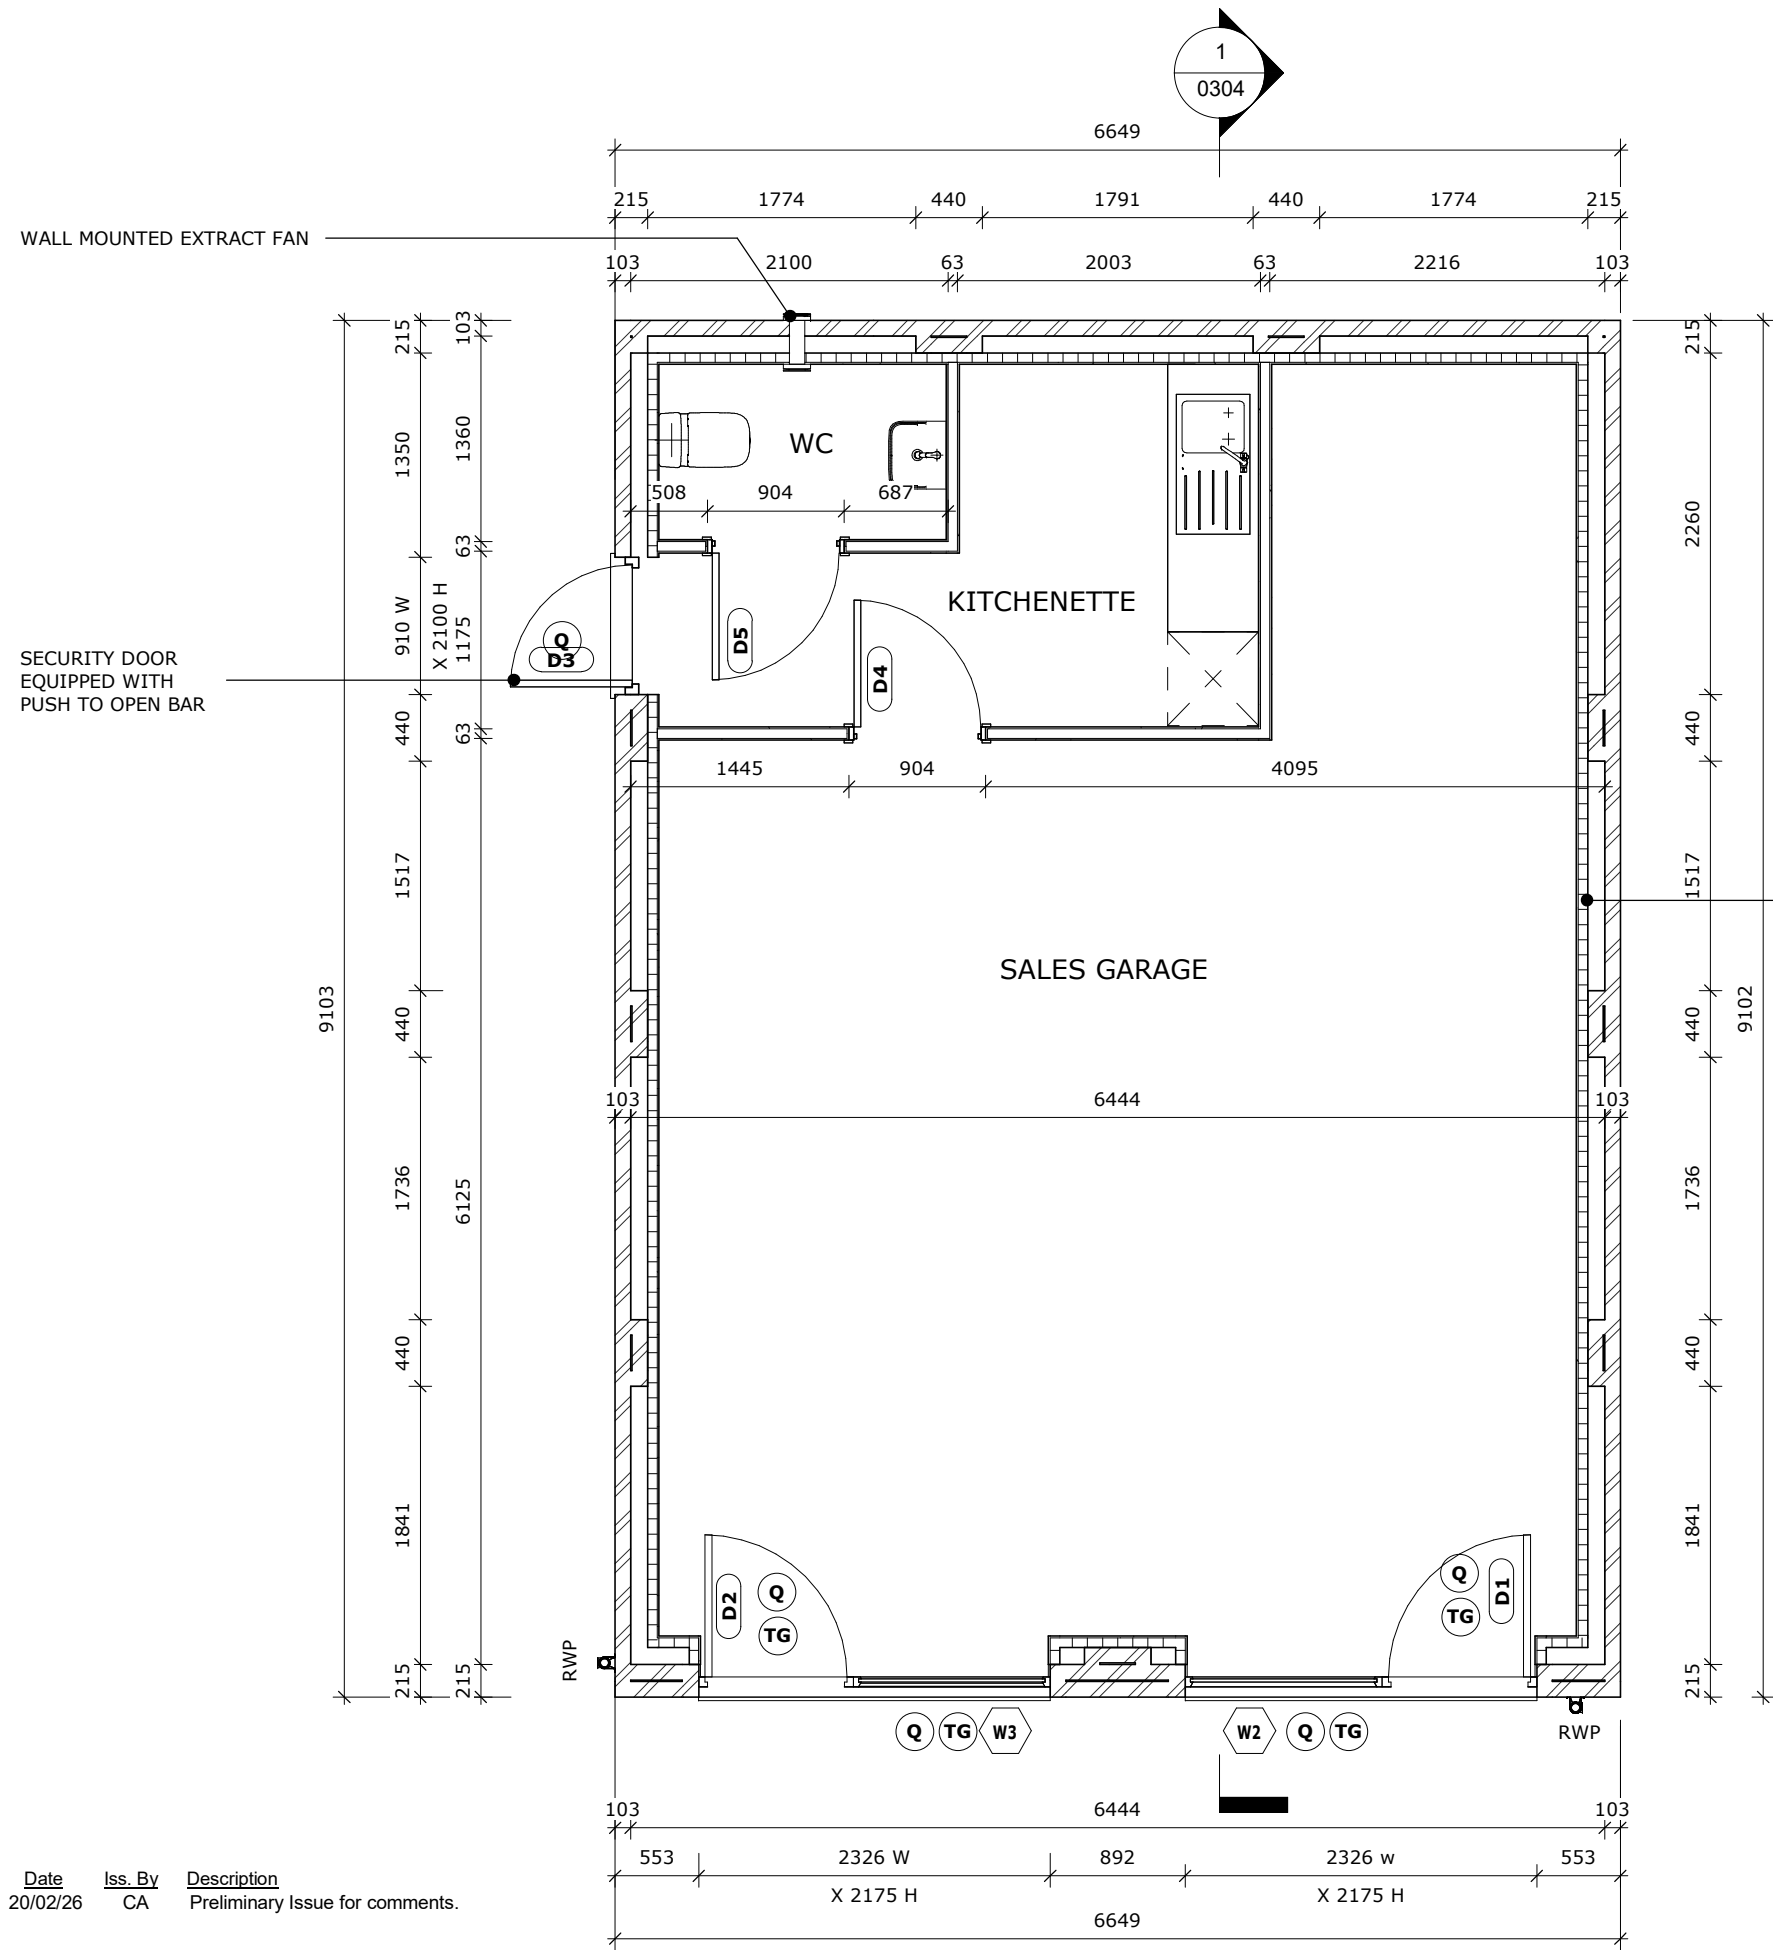

WALL LEGEND

- DENOTES 102.5MM THICK SINGLE LEAF BRICKWORK
- TWO SINGLE LEAVES OF 102.5MM BRICKWORK TO CREATE PIER. OVERALL THICKNESS 215MM.
- DENOTES 88MM THICK NON-LOADBEARING PARTITION WALL:
 - 12.5MM GYPROC WALLBOARD WITH NOMINAL SKIM FINISH.
 - 63MM X 38MM TIMBER STUDWORK AT 600MM CTRS.
 - 12.5MM GYPROC WALLBOARD WITH NOMINAL SKIM FINISH.
- CLOAK TO SUBSTITUTE WALLBOARD WITH 12.5MM GYPROC MOISTURE RESISTANT BOARD FOR METAL AND TIMBER STUDS (GREY HATCH).

BRICK PIERS DESIGN TBC BY
STRUTURAL ENGINEER. STRUCTURAL
ENGINEER TO ALLOW FOR REVERTING
BACK TO A DOUBLE GARAGE.

INTERNAL INSULATED WALL AS PER VISTRY
STANDARD SPEC FOR SALES GARAGE SCENARIO

Rev	Date	Iss. By	Description
P01	20/02/26	CA	Preliminary Issue for comments.

GROUND FLOOR PLAN

scale 1 : 50		site Hinckley, Stoke Road					
housetype Sales Garage		description Ground Floor Plan					
suitability For Information		revision P01					
project	originator	volume	level	type	role	Class	number
25083	- SGP	- GAR_SA	- GF	- D2	- A	- AS	- 0201

Sales Garage