






EXISTING BLOCK PLAN SCALE 1:1250

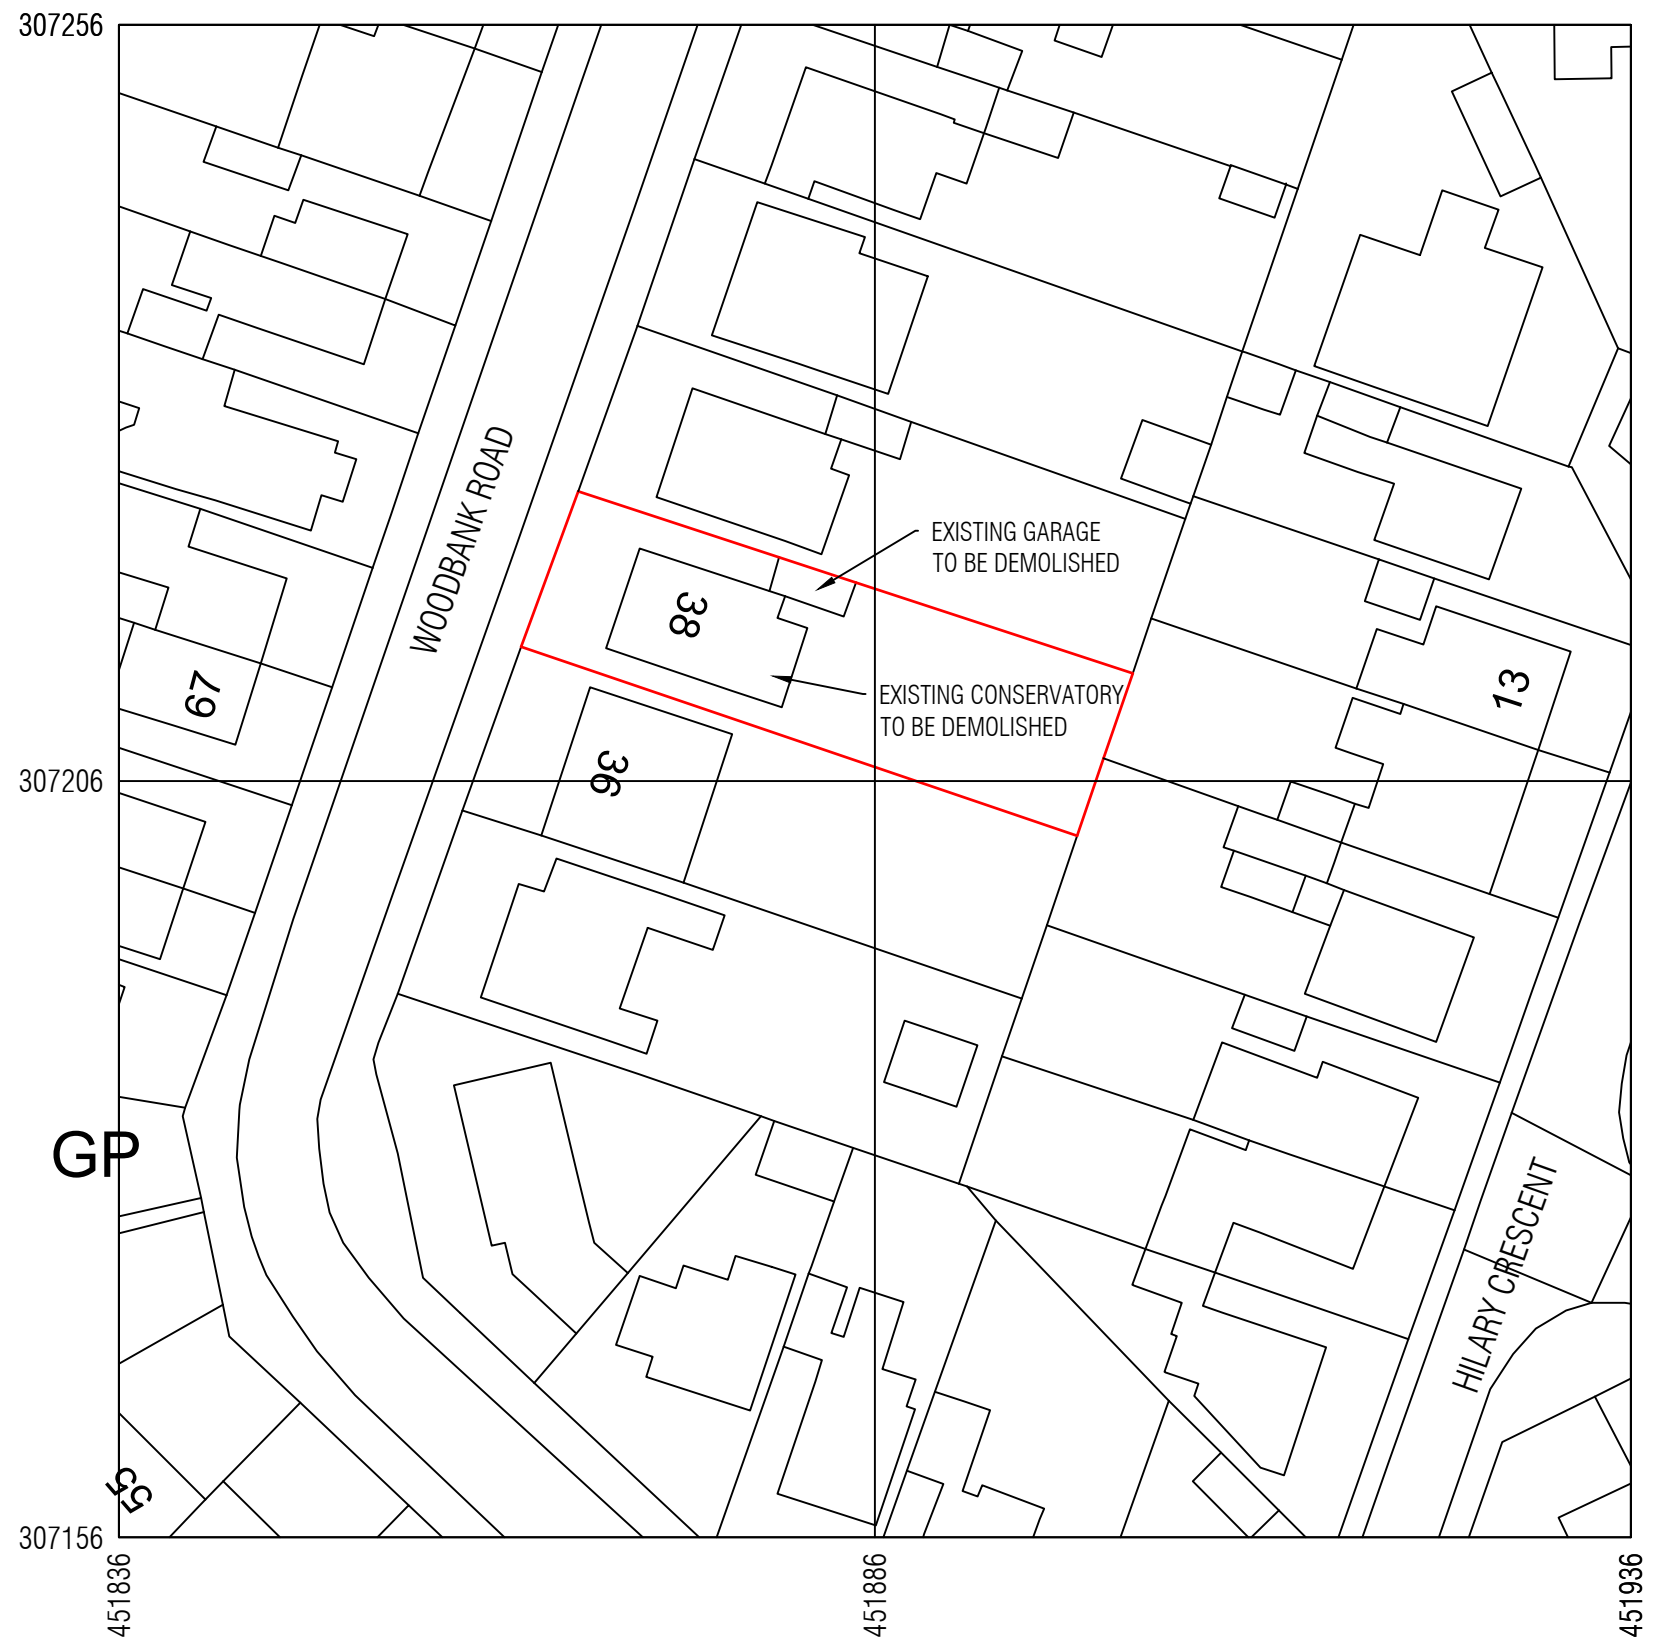


EXISTING BLOCK PLAN SCALE 1:500



PROJECT MR D VICKERS 38 WOODBANK ROAD LEICESTER LEICS	SCALE AS ANOTATED	DRAWN AO	CHECKED FO
	DATE 16-03-2025	STATUS PLANNING	
	DRAWING No. 001	REVISION REV A	

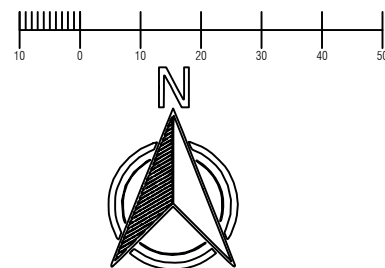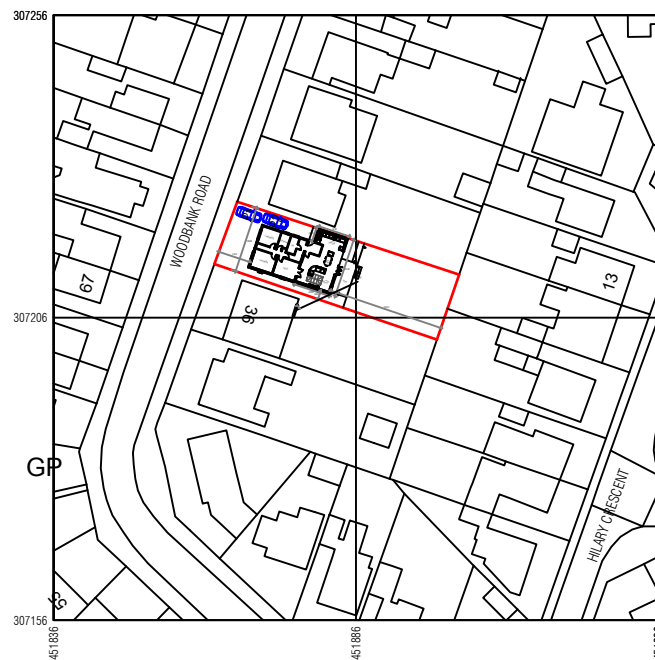

PROPOSED BLOCK PLAN SCALE 1:1250

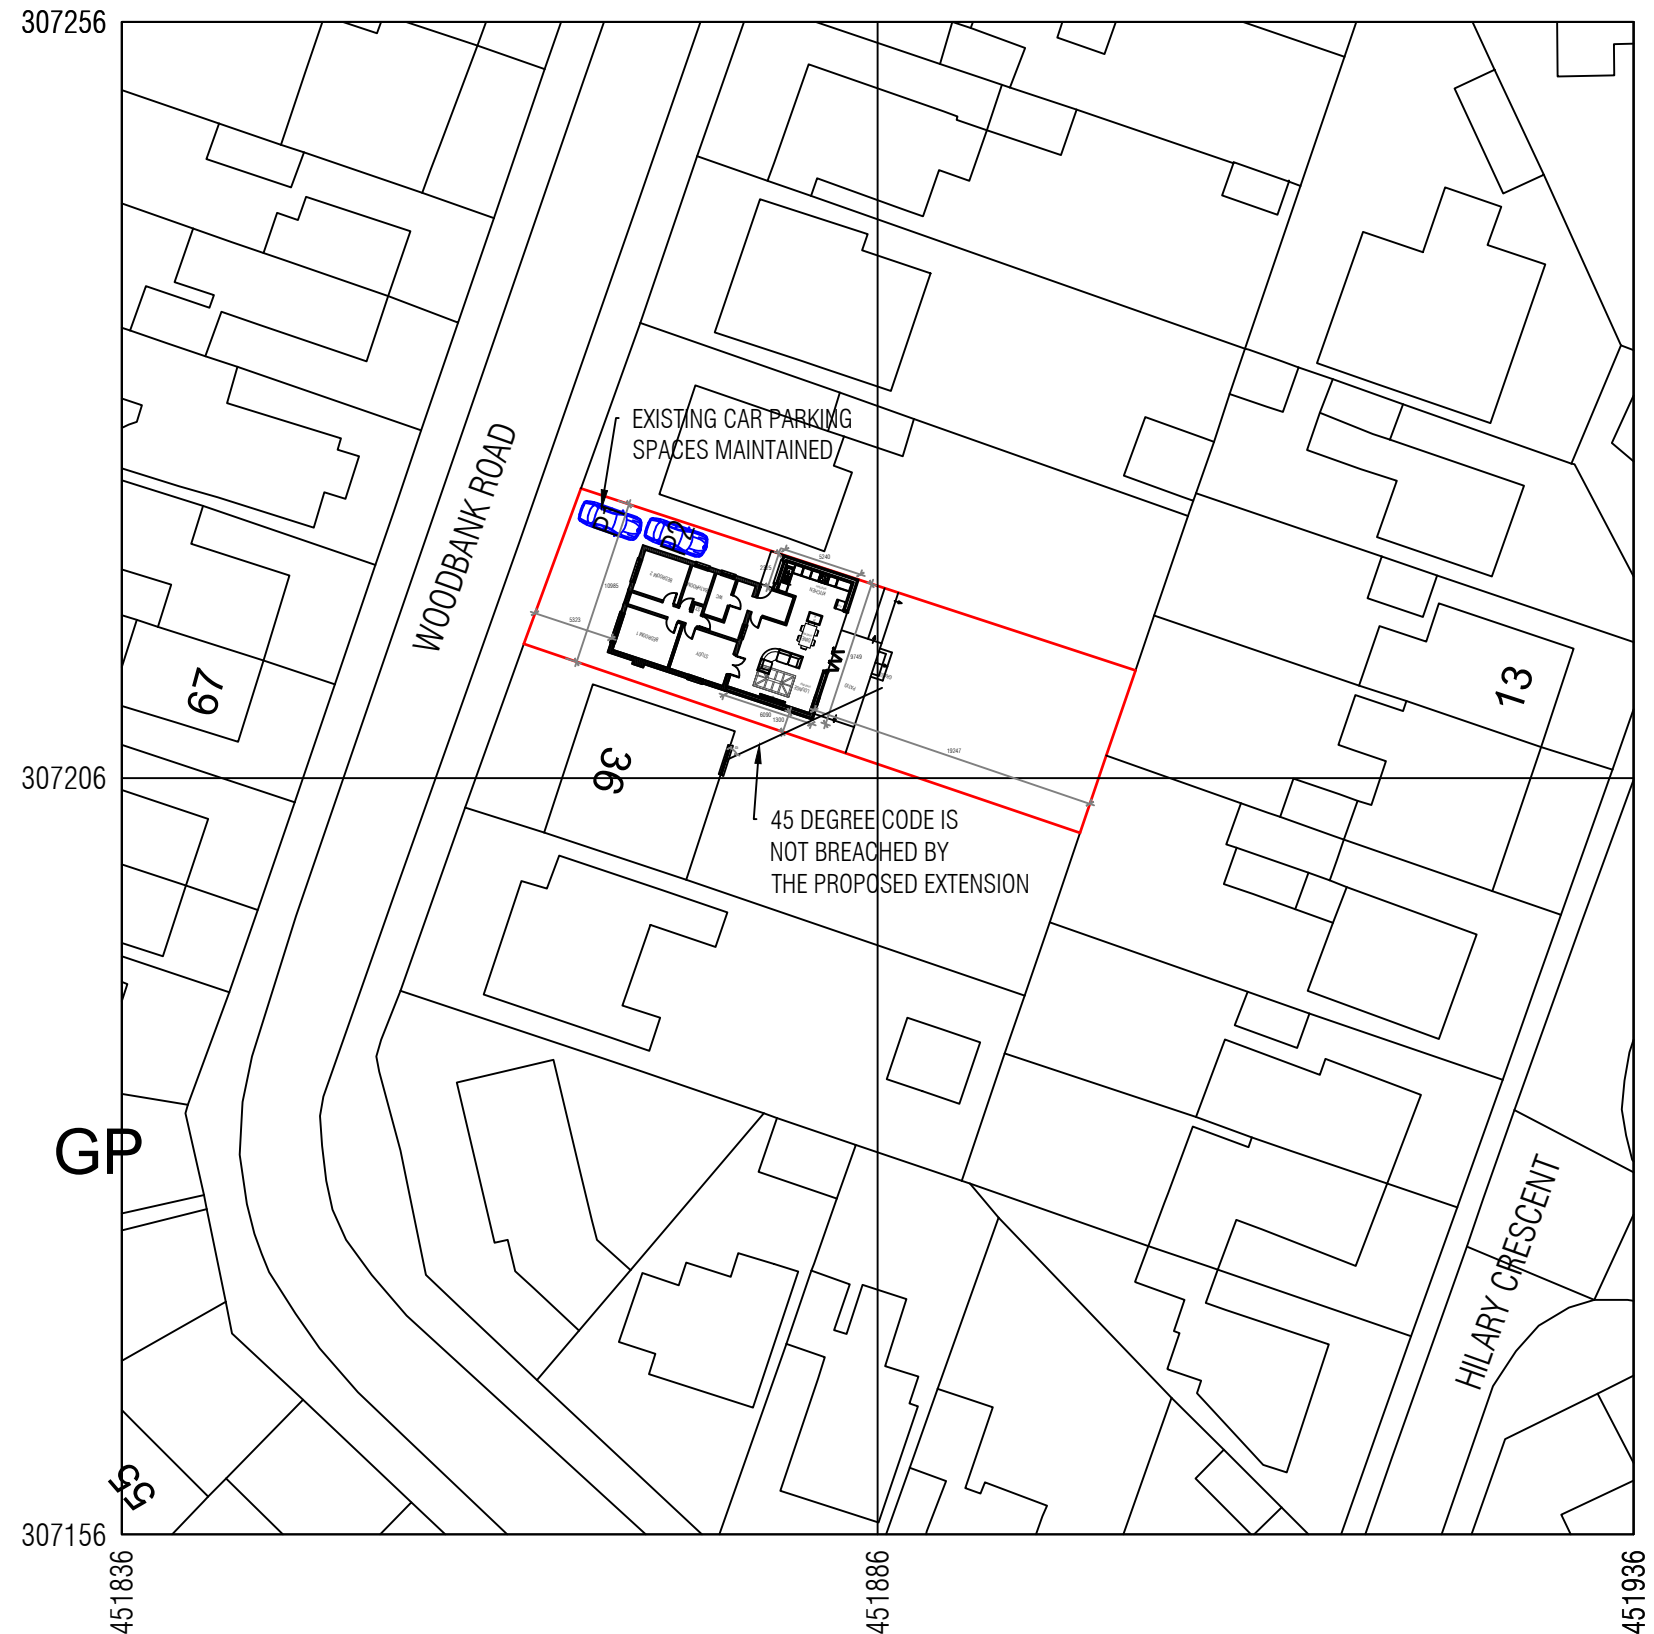

PROPOSED BLOCK PLAN SCALE 1:500





13 Architectural
Consultants Ltd


Urban Design
Town Planning Consultants
Building Surveyors
Architecture
Property Development
Cost Consultants
Party Wall Surveyors


A3

8 COPLOW AVENUE LEICESTER LE5 5WA
13DRAWINGS@GMAIL.COM 07412502035

PROJECT MR D VICKERS 38 WOODBANK ROAD LEICESTER LEICS	SCALE AS ANOTATED	DRAWN AO	CHECKED FO
	DATE 16-03-2025	STATUS PLANNING	
	DRAWING No. 002	REVISION REV A	

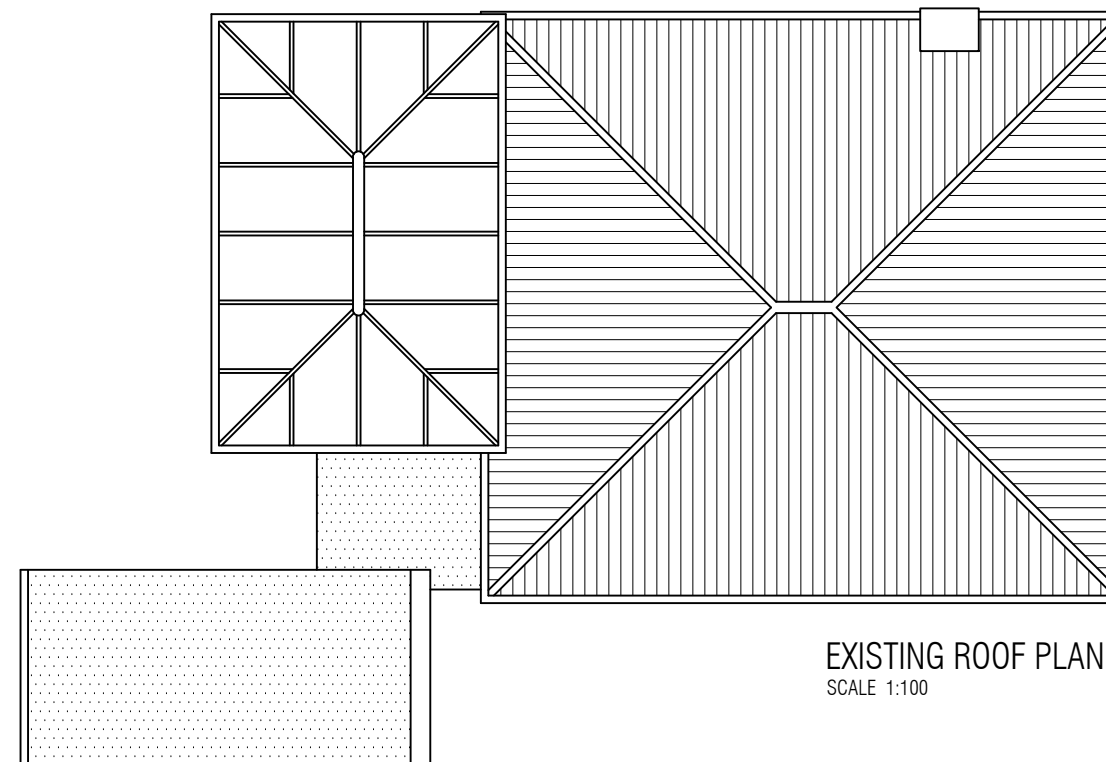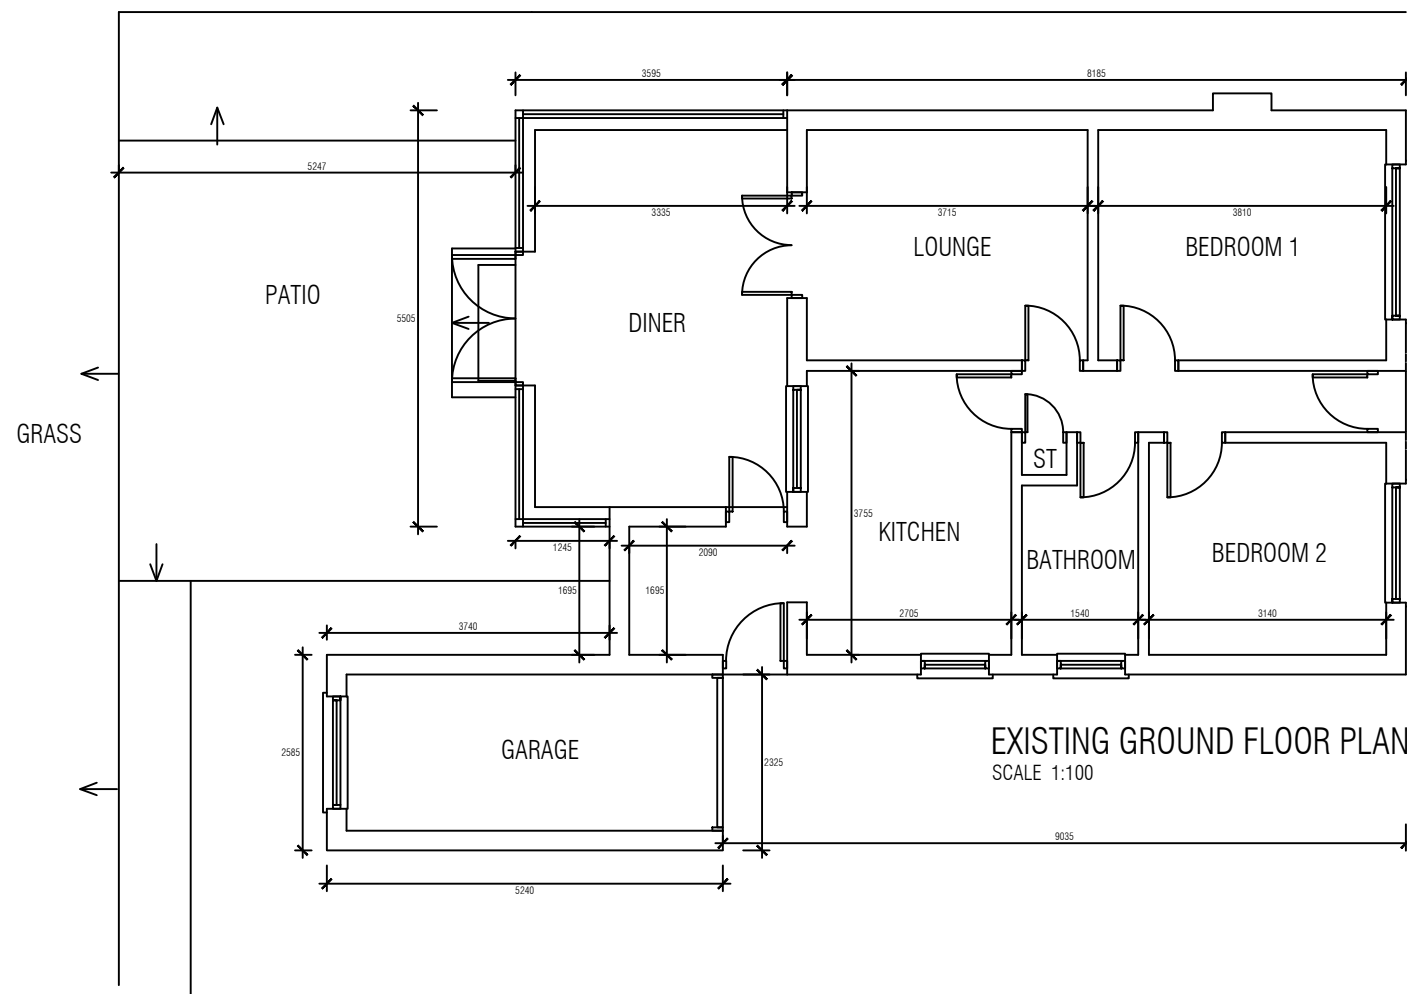


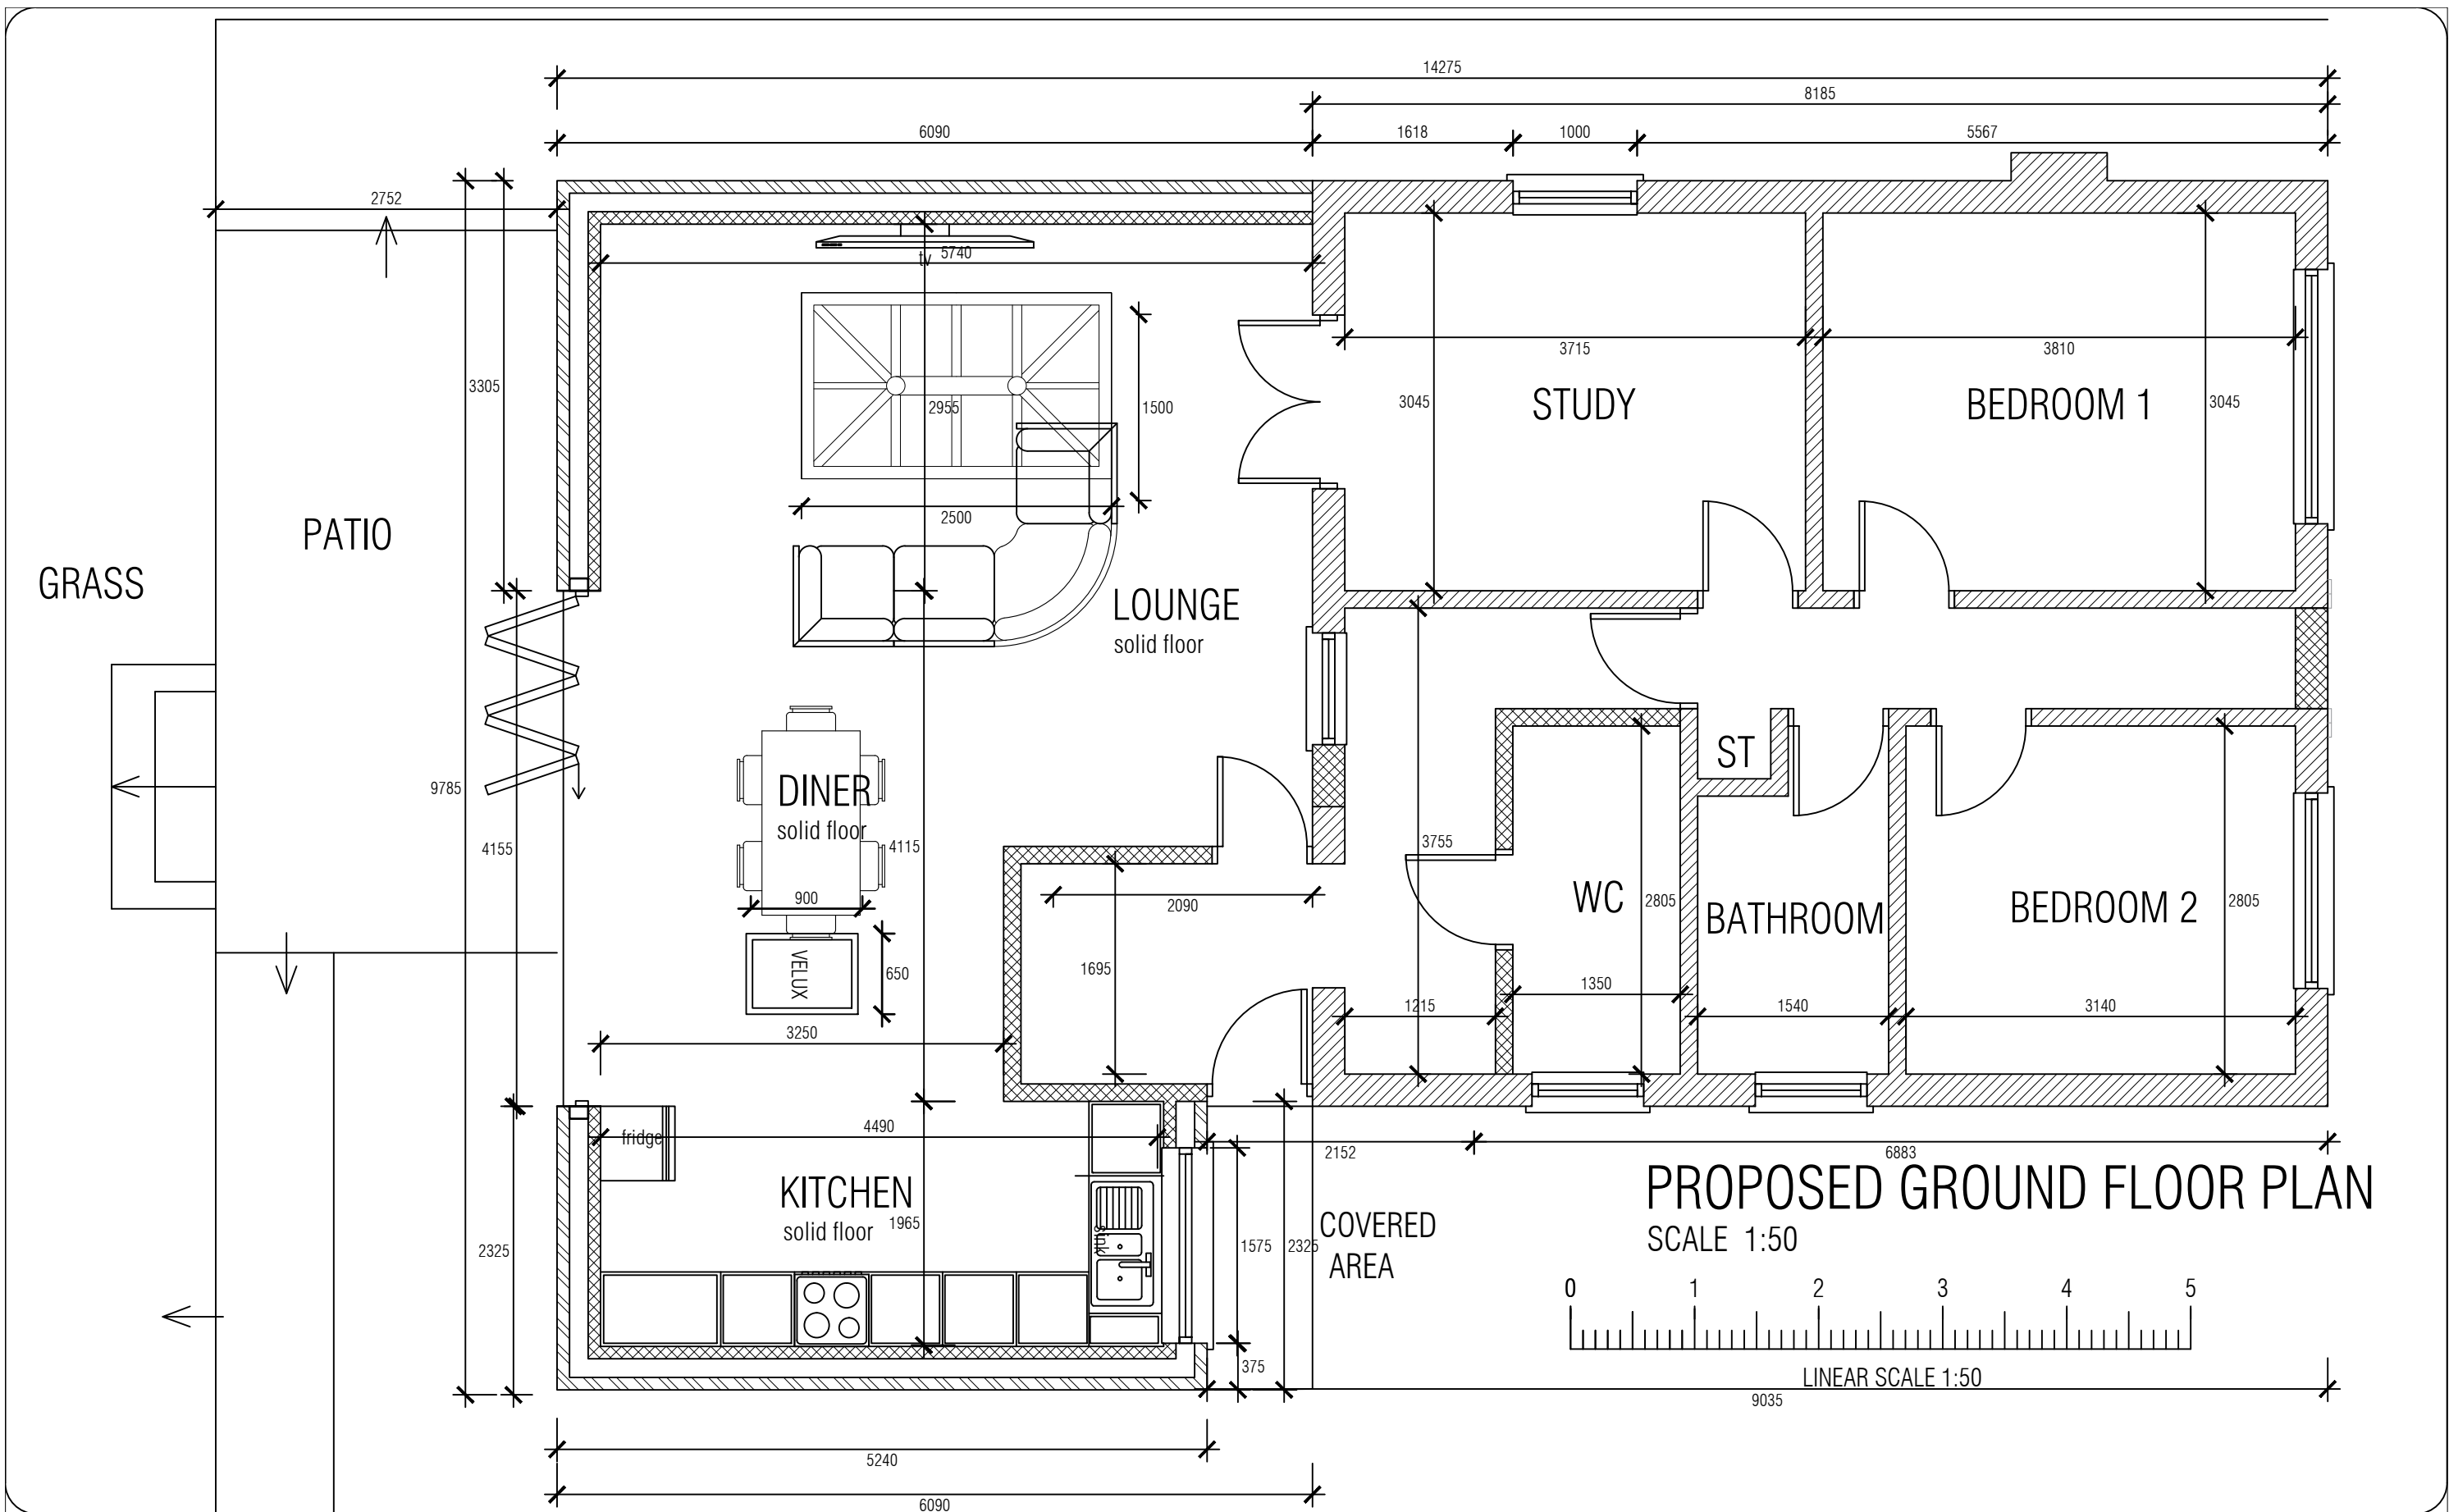

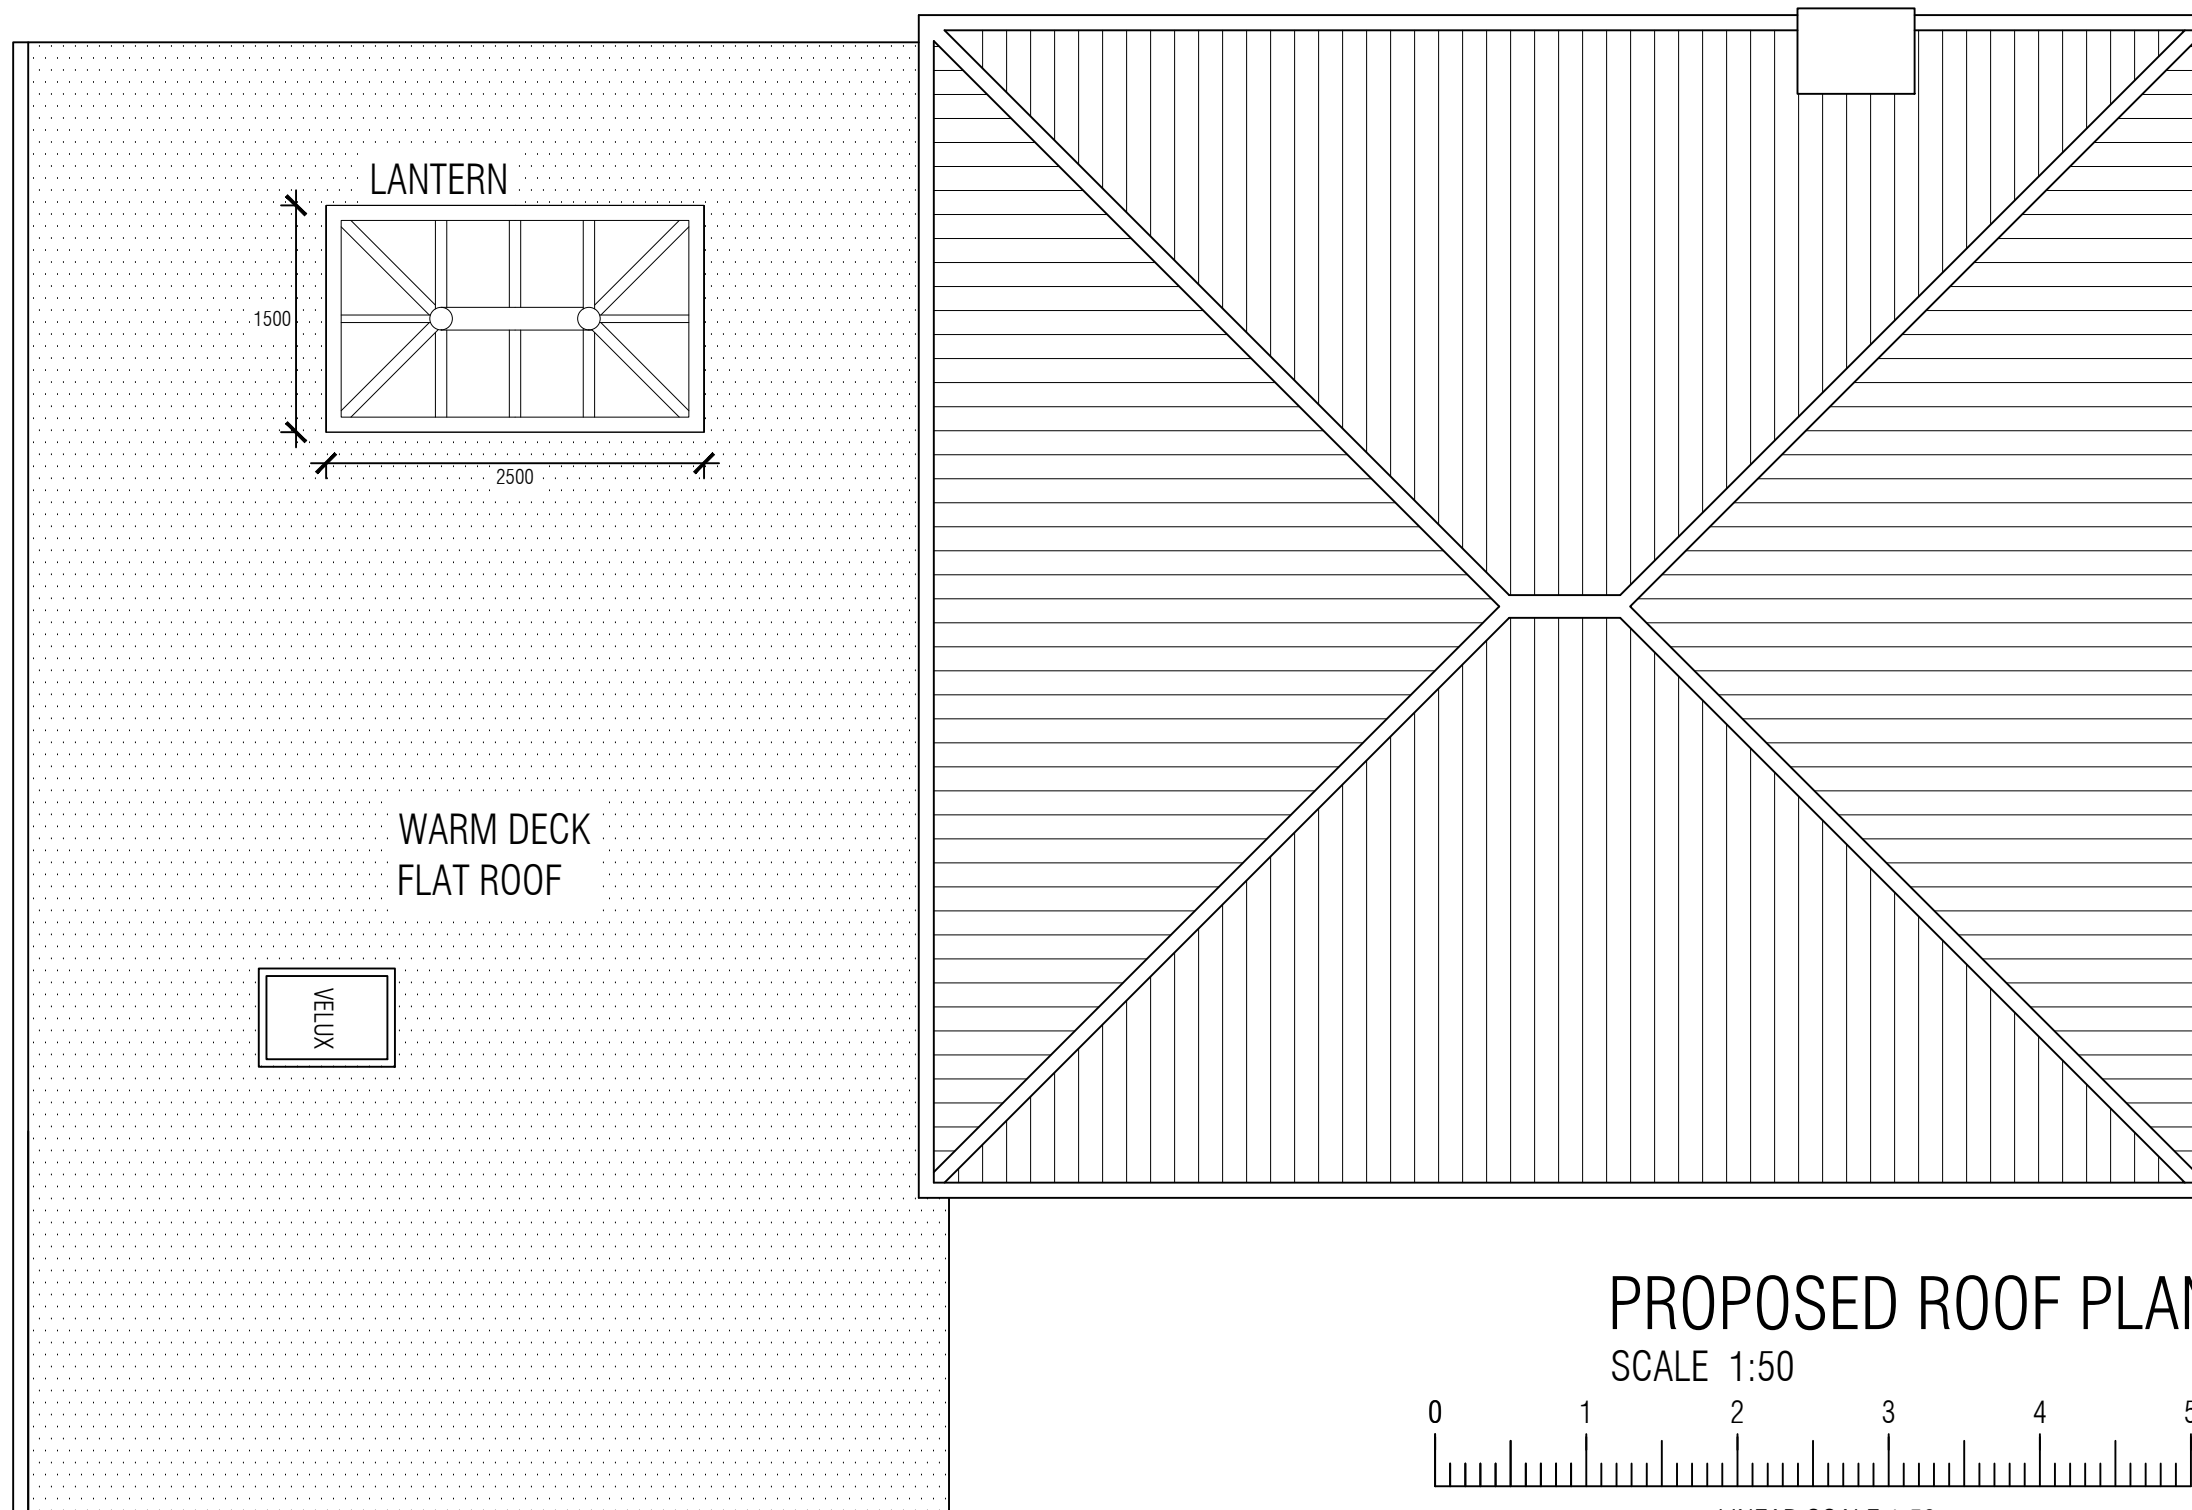





EXISTING FRONT ELEVATION
SCALE 1:100

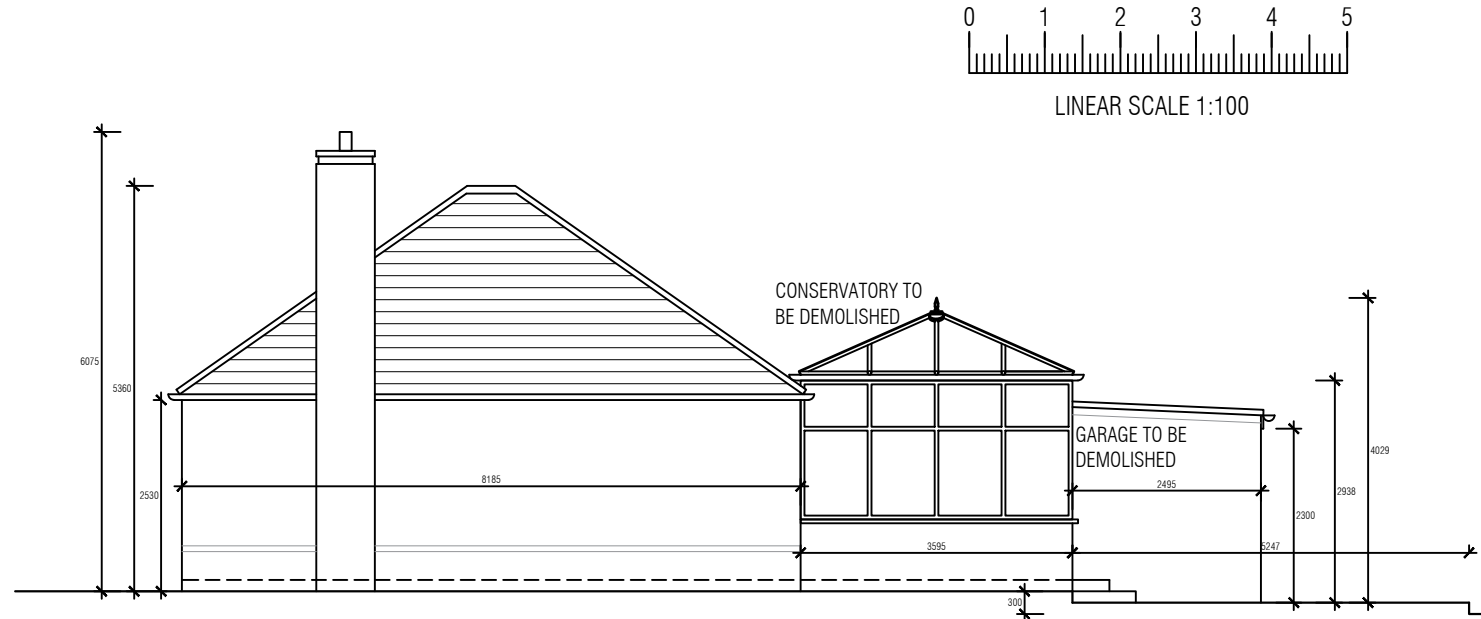

EXISTING SIDE ELEVATION
SCALE 1:100

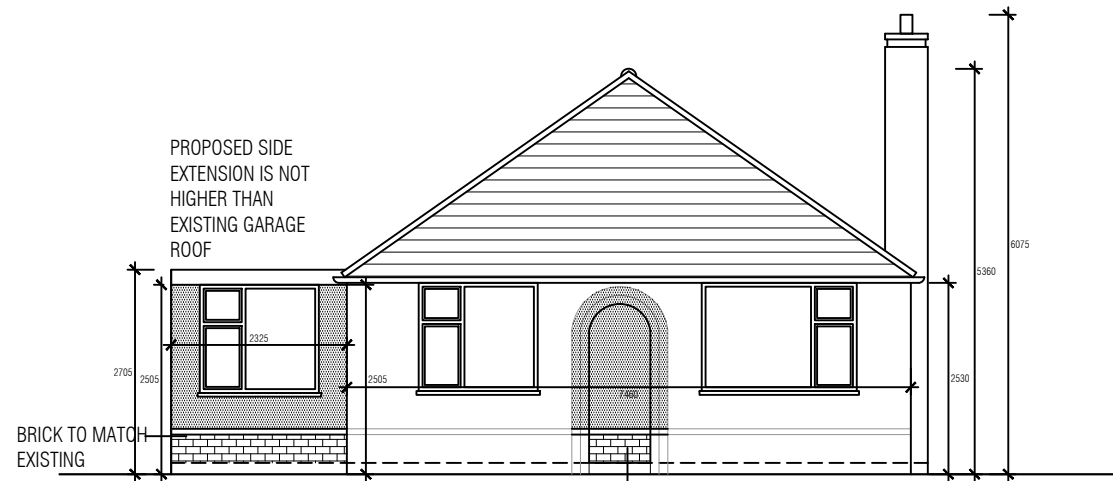

PROPOSED FRONT ELEVATION
SCALE 1:100

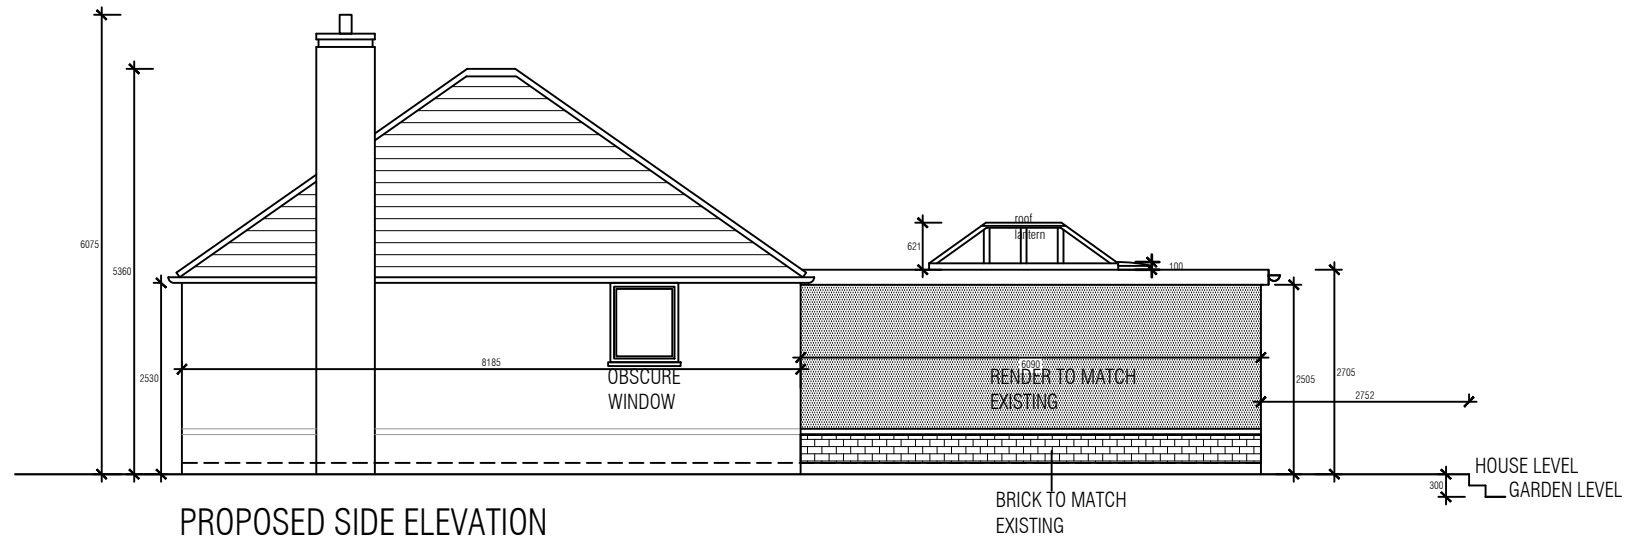

PROPOSED SIDE ELEVATION
SCALE 1:100

13 Architectural
Consultants Ltd

Urban Design
Town Planning Consultants
Building Surveyors
Architecture
Property Development
Cost Consultants
Party Wall Surveyors

8 COPLOW AVENUE LEICESTER LE5 5WA
13DRAWINGS@GMAIL.COM 07412502035

A3

PROJECT MR D VICKERS 38 WOODBANK ROAD LEICESTER LEICS	SCALE AS ANOTATED	DRAWN AO	CHECKED FO
	DATE 16-03-2025	STATUS PLANNING	
	DRAWING No. 006	REVISION REV A	

