




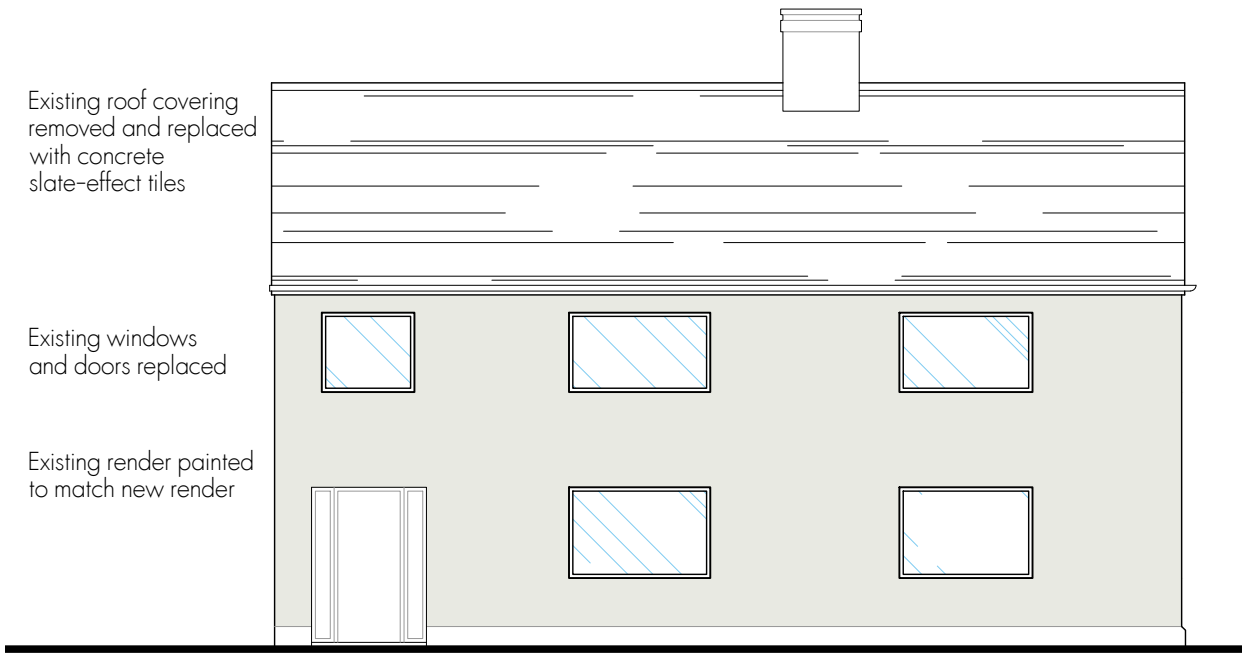

South West Elevation

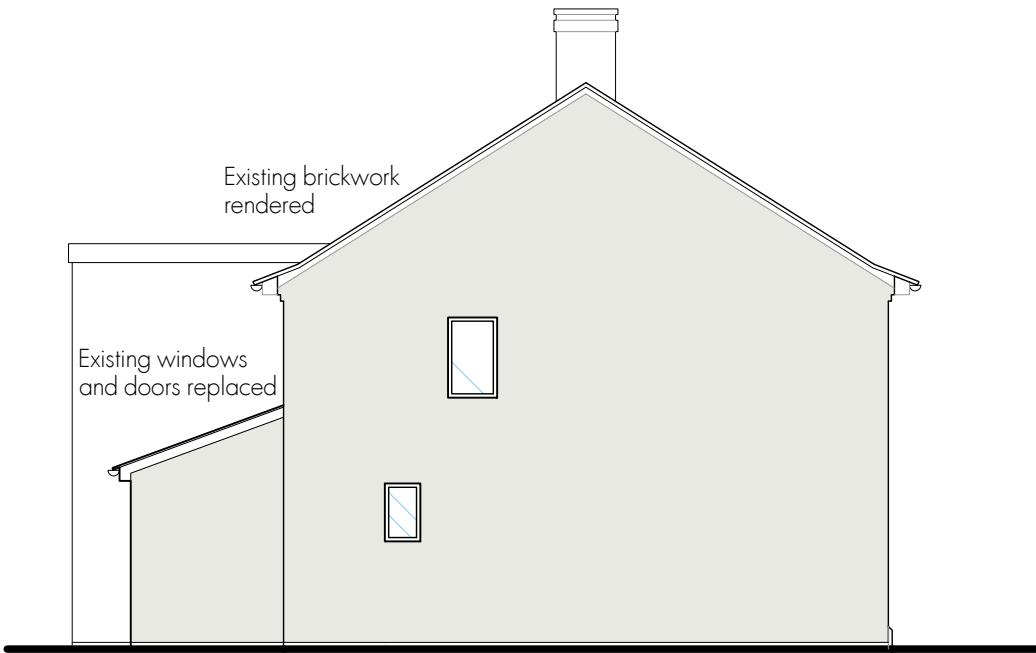

North West Elevation

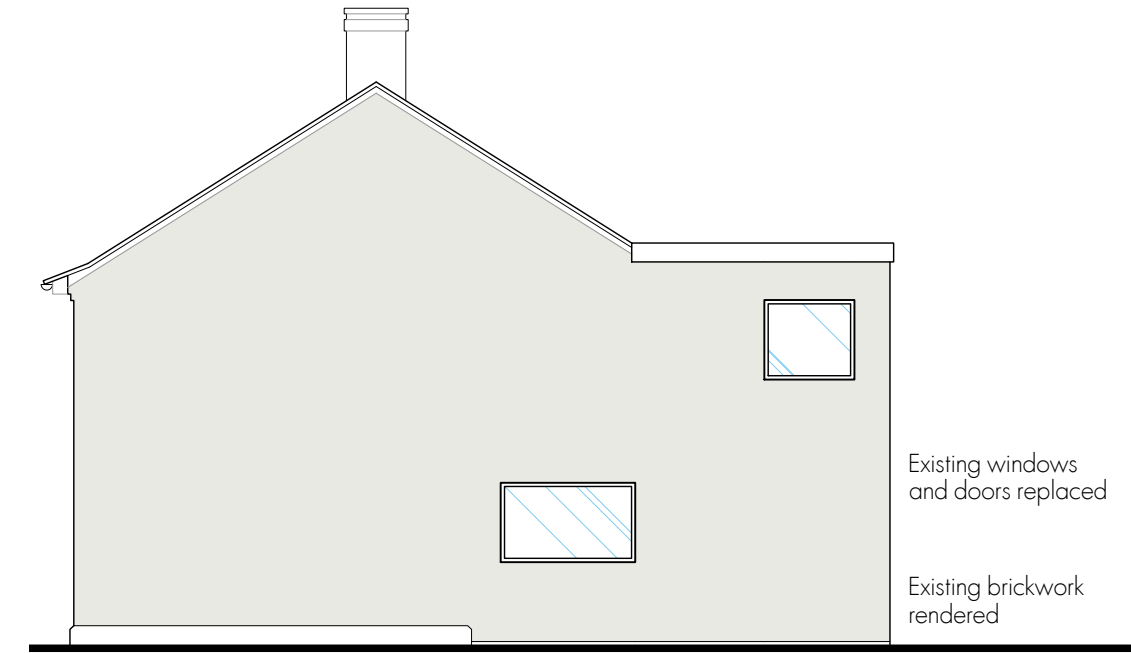

South East Elevation



North East Elevation



DISCLAIMER NOTES

DRAWING SUBJECT TO FOLLOWING CONDITIONS:

- SITE LEVEL SURVEY
- CONFIRMATION OF LEGAL BOUNDARY & EASEMENTS
- GROUND INVESTIGATION BY OTHERS
- STATUTORY AUTHORITY SERVICES INVESTIGATION
- PLANNING AUTHORITY COMMENTS/APPROVAL
- HIGHWAY AUTHORITY COMMENTS/APPROVAL
- CONSERVATION OFFICER COMMENTS/APPROVAL
- BUILDING CONTROL OFFICER COMMENTS/APPROVAL
- FLOOD RISK ASSESSMENT
- PARTY WALL ACT 1996

 **RM James**
Architectural Design and Technology

0116 286 6370
enquiries@rmjames.co.uk
www.rmjames.co.uk



CLIENT Bob Smallman		
PROJECT Extension and internal alterations 15-17 Main Street, Thornton		
DRAWING Proposed Elevations		
SCALE 1:100 @ A3		DATE February 2025
STATUS SKETCH		
PROJECT No 25/424	DRAWING No 25/424 P01	REVISION A