

LEGEND:

- EXISTING WALL
- NEW EXTENSION WALL
- EXTENSION AREA

SUBMISSION

CLIENT :

ADDRESS :

INTERIOR DESIGNER:
Sammy Wan
079 259 30798

GENERAL CONTRACTOR

MEP CONSULTANT

REVISION	DESCRIPTION	DATE
A	GENERAL REVISION	12.12.2023
B	GENERAL REVISION	21.06.2024
C	GENERAL REVISION	20.07.2024

ALL DIMENSIONS ARE TO FINISH UNLESS OTHERWISE NOTED.

DO NOT SCALE FROM DRAWING. ALL DIMENSIONS MUST BE VERIFIED ON SITE. THIS DOCUMENT CONTAINS COPYRIGHTED MATERIAL. ANY UNAUTHORIZED USE, REPRODUCTION, DISTRIBUTION OR DISSEMINATION OF ANY OF THE INFORMATION CONTAINED HEREIN MAY BE SUBJECT TO LEGAL ACTION PURSUANT TO LAW.

PROJECT:

NEW EXTENSION WORK

PROJ. NO.

DRAWING TITLE

NEW EXTENSION BLOCK ELEVATION

STATUS

DESIGN

DATE: 25.11.2023

DRAWING NUMBER

EL-02

REVISION


C



5

NEW FRONT ELEVATION

SCALE: 1:100

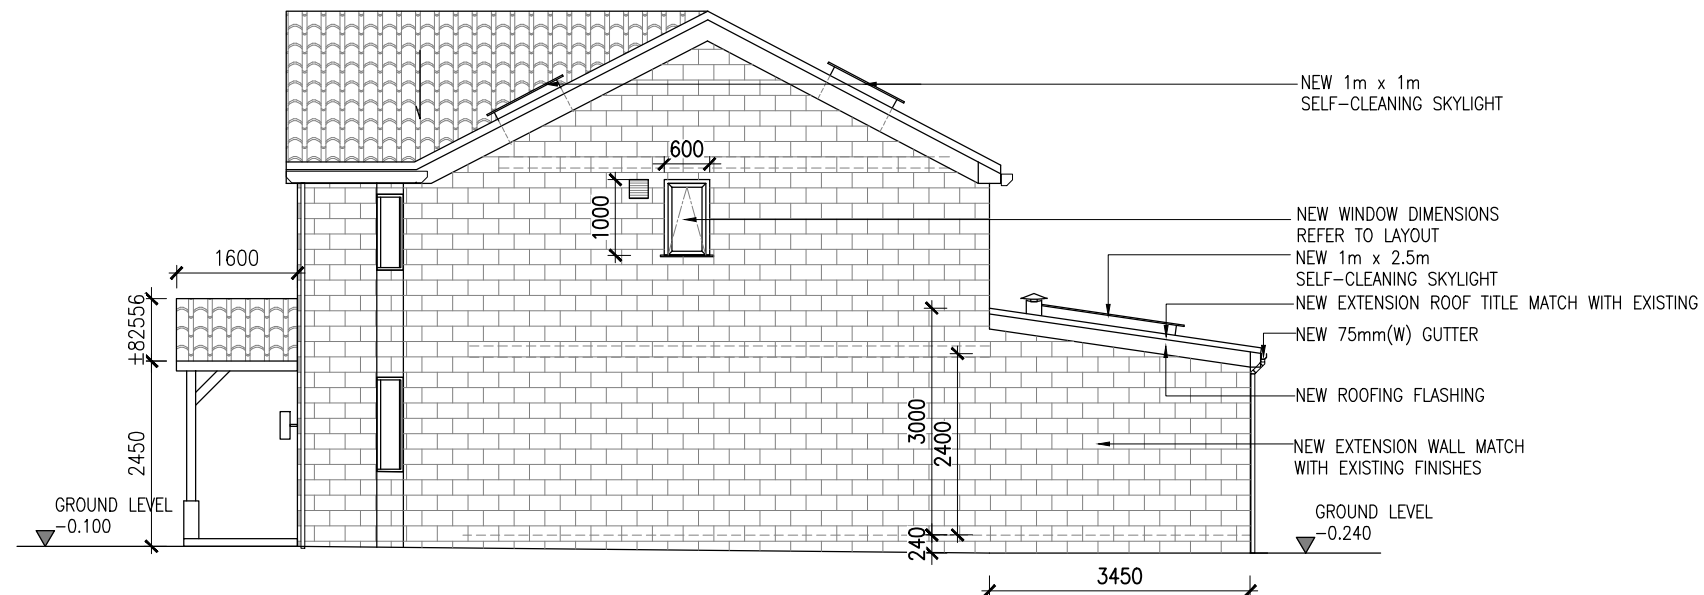

6

NEW SIDE ELEVATION

SCALE: 1:100