



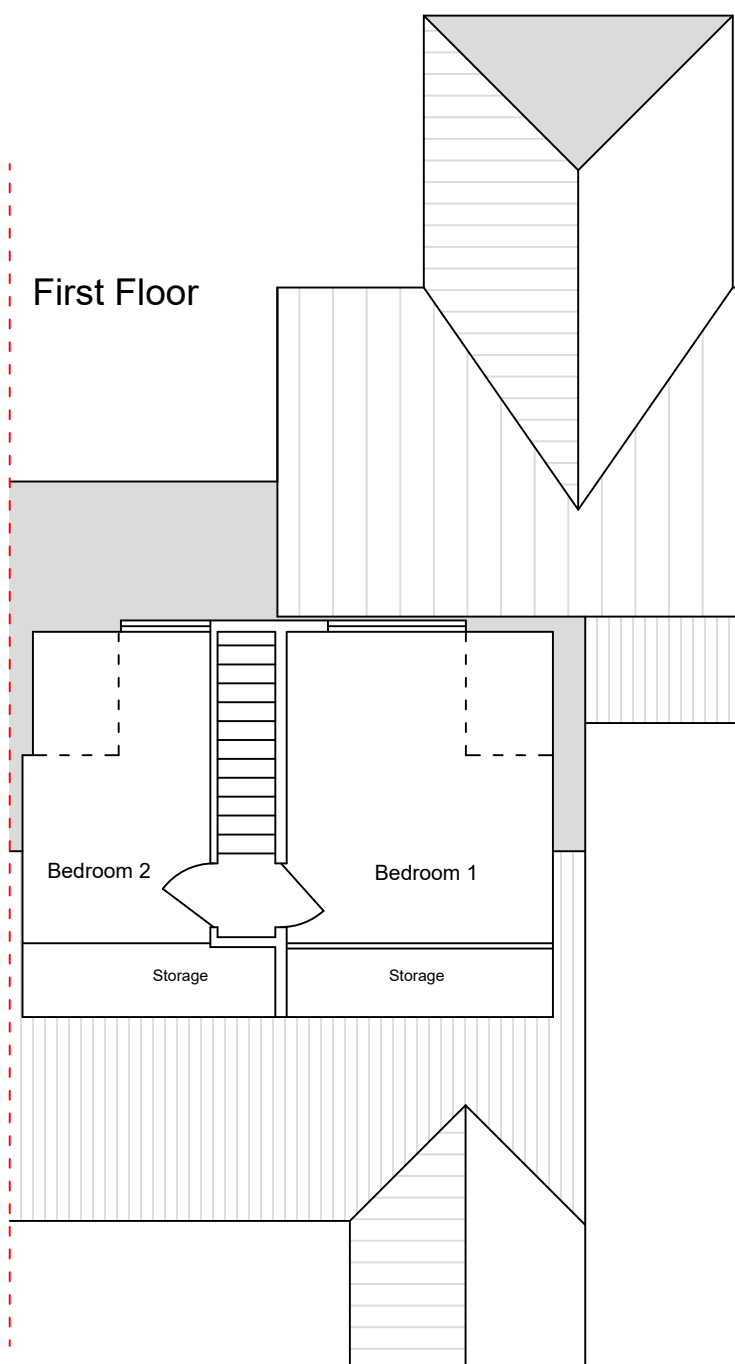
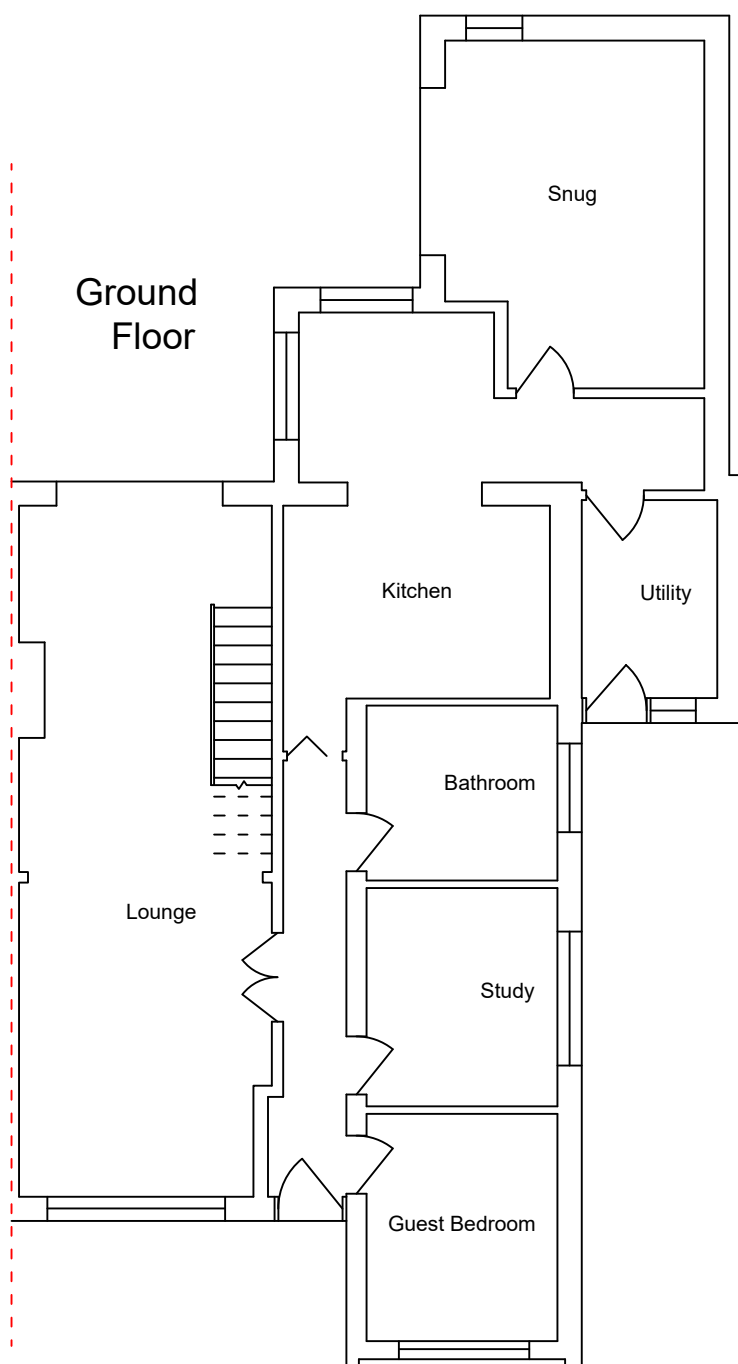
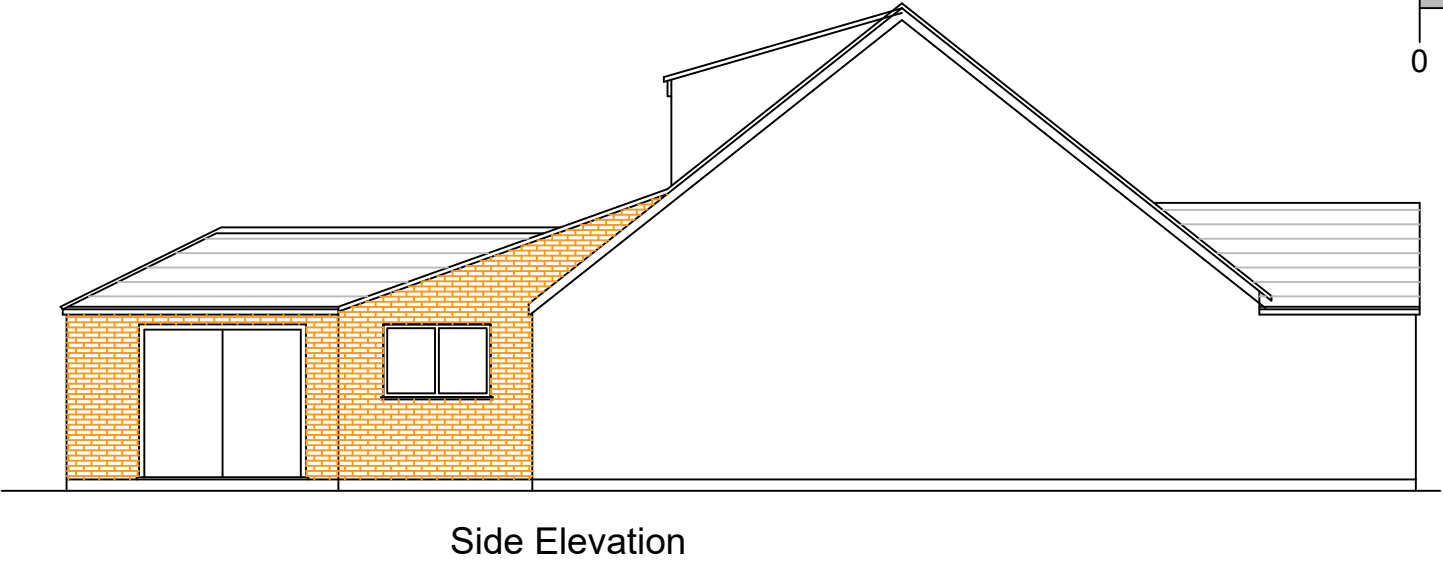
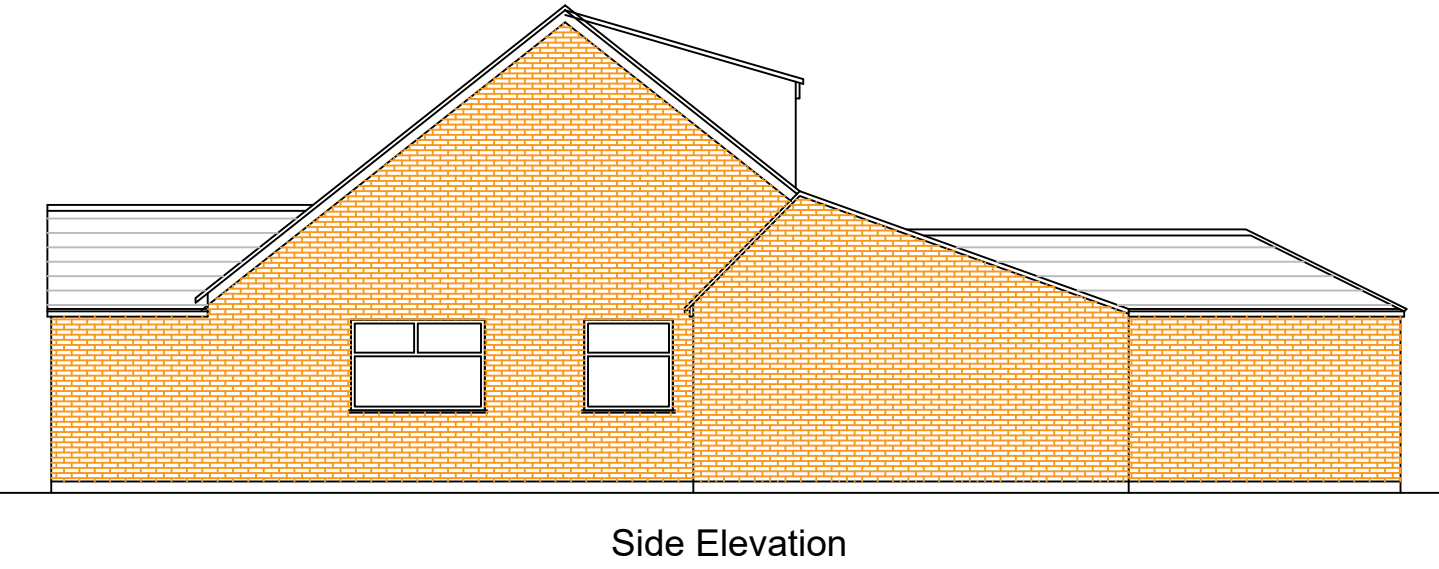
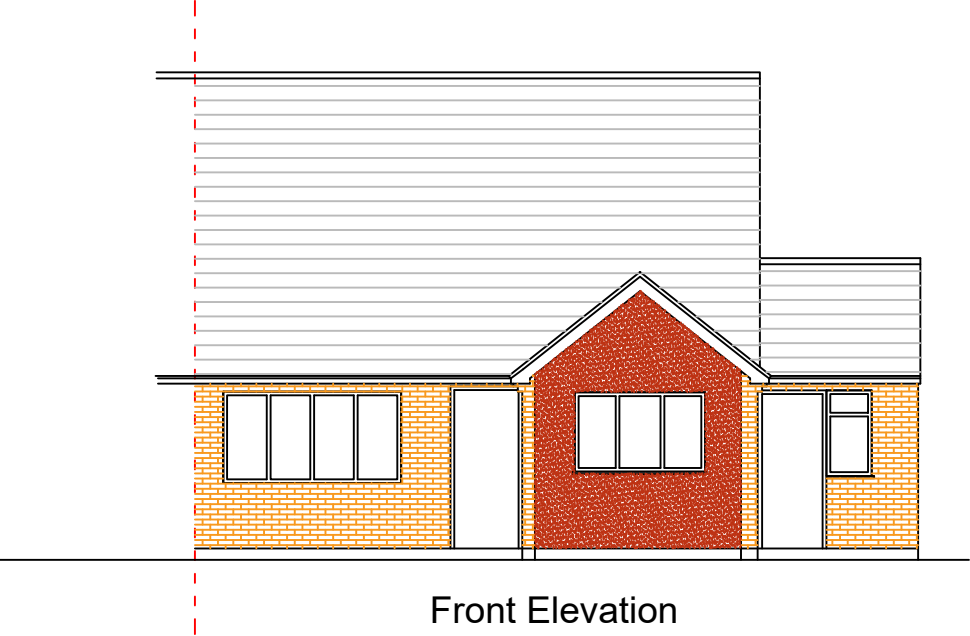
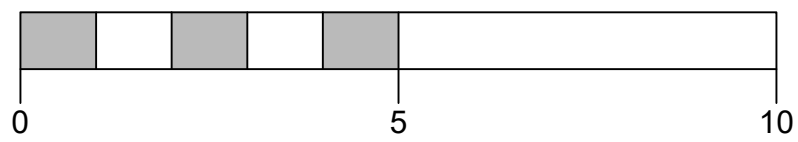
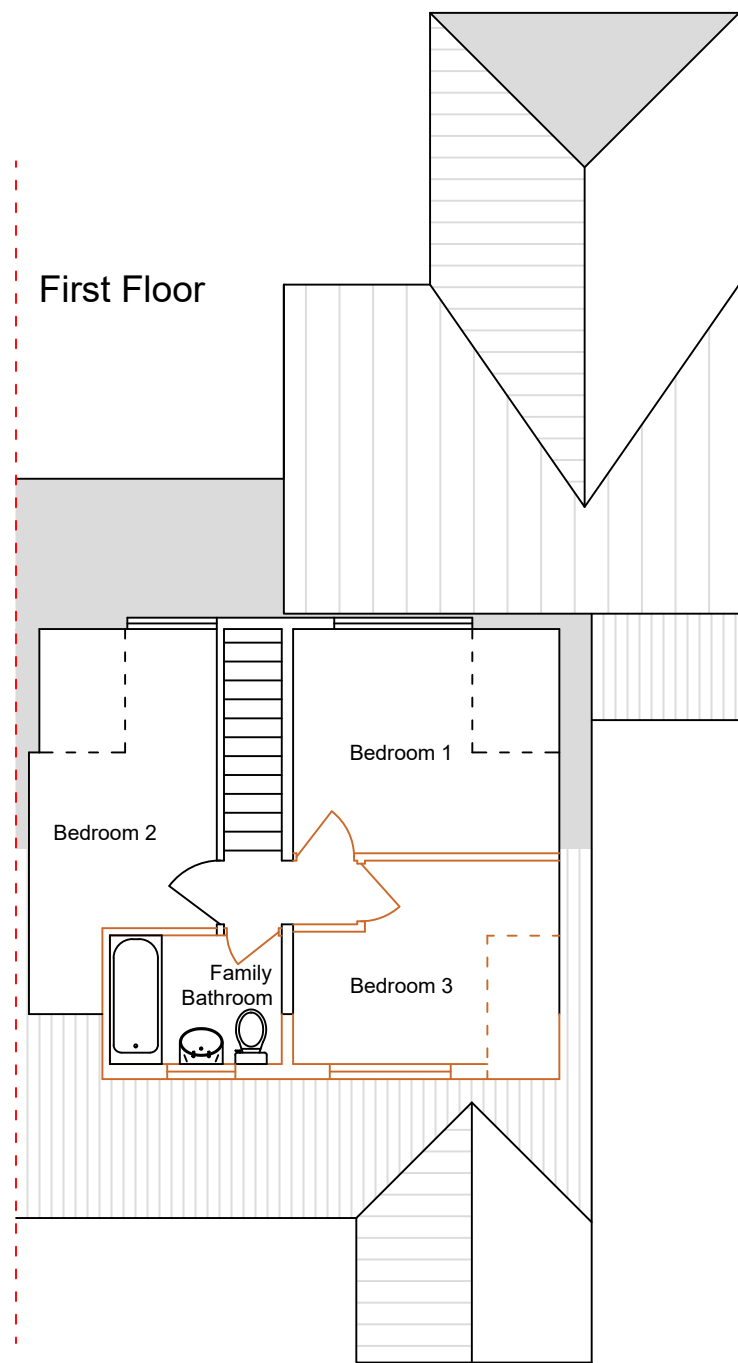
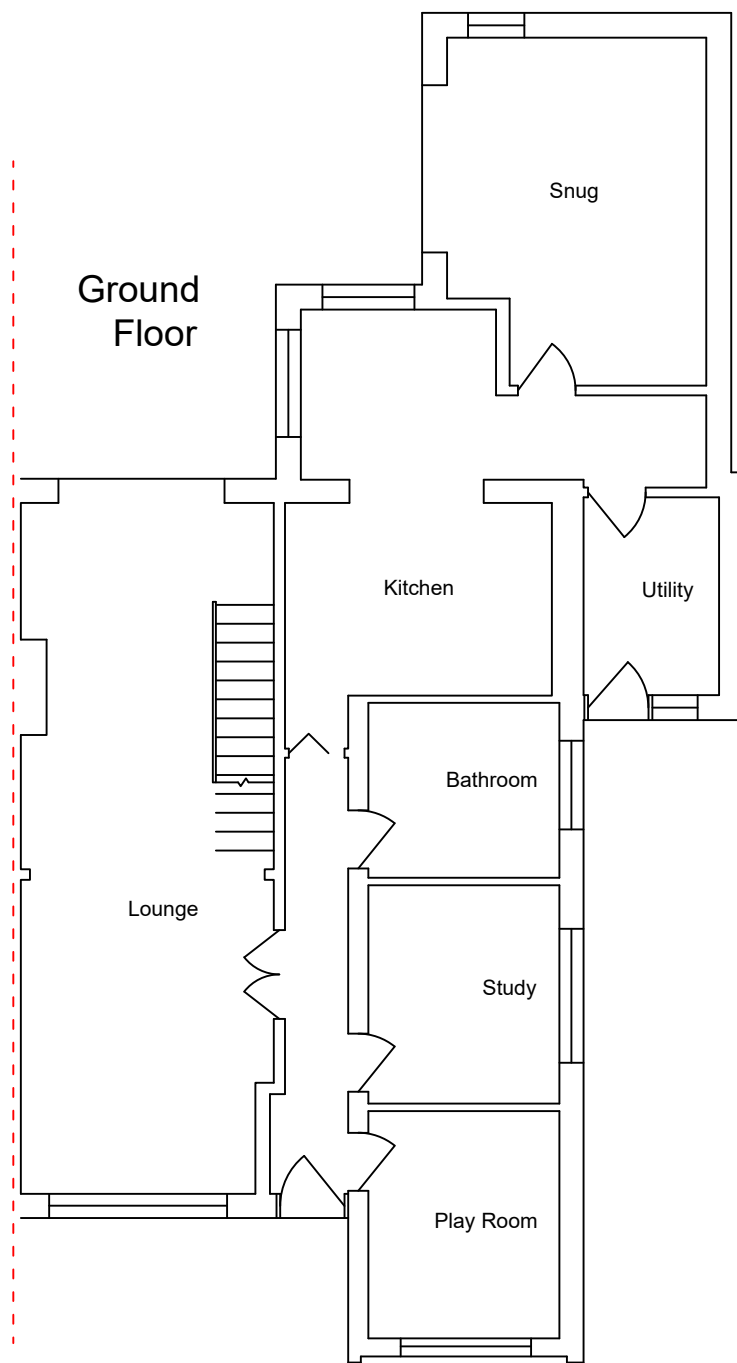


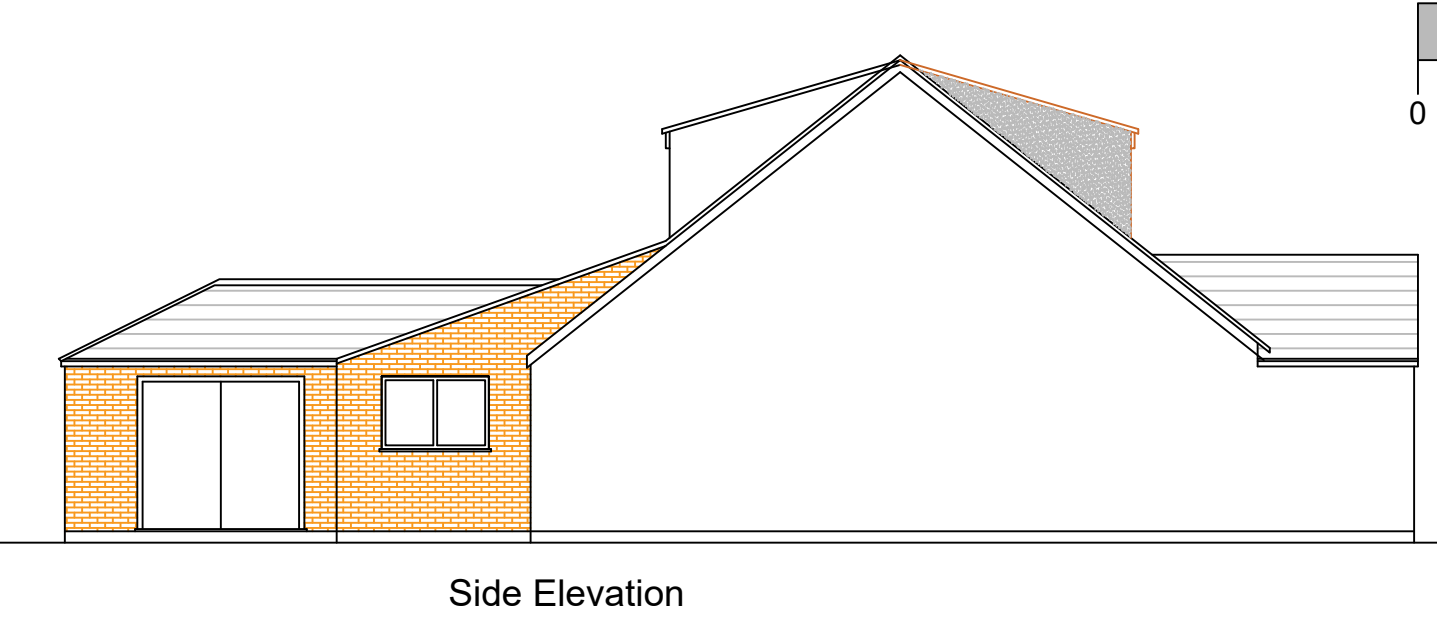


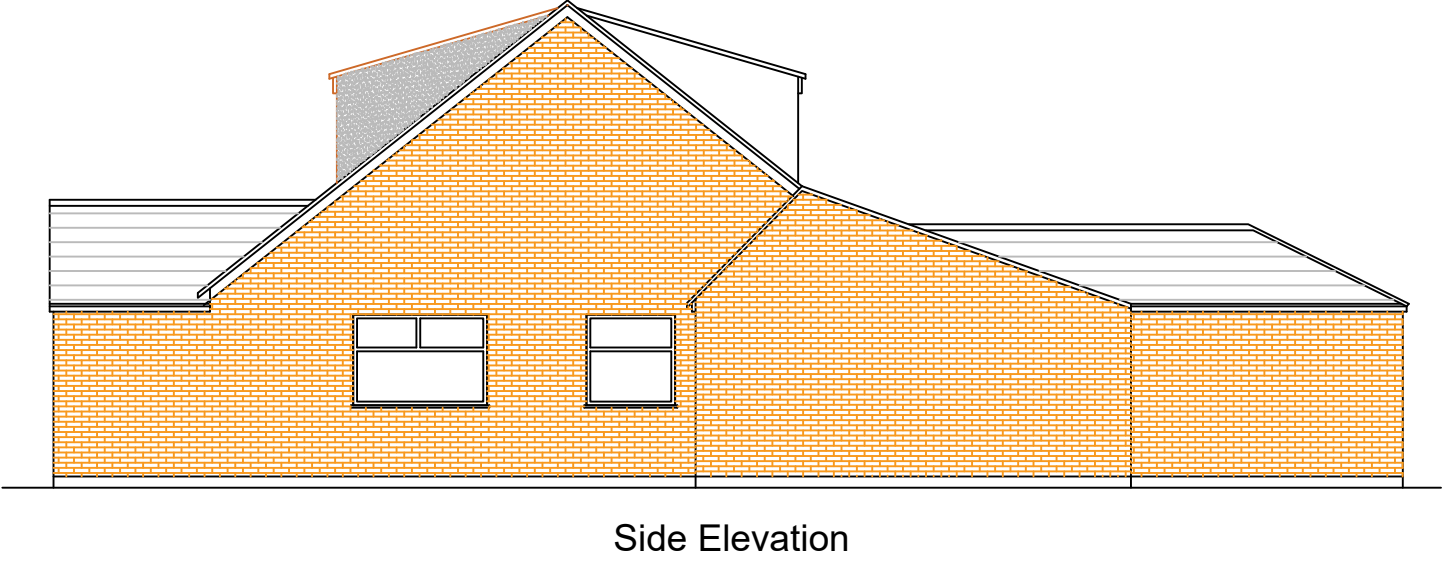

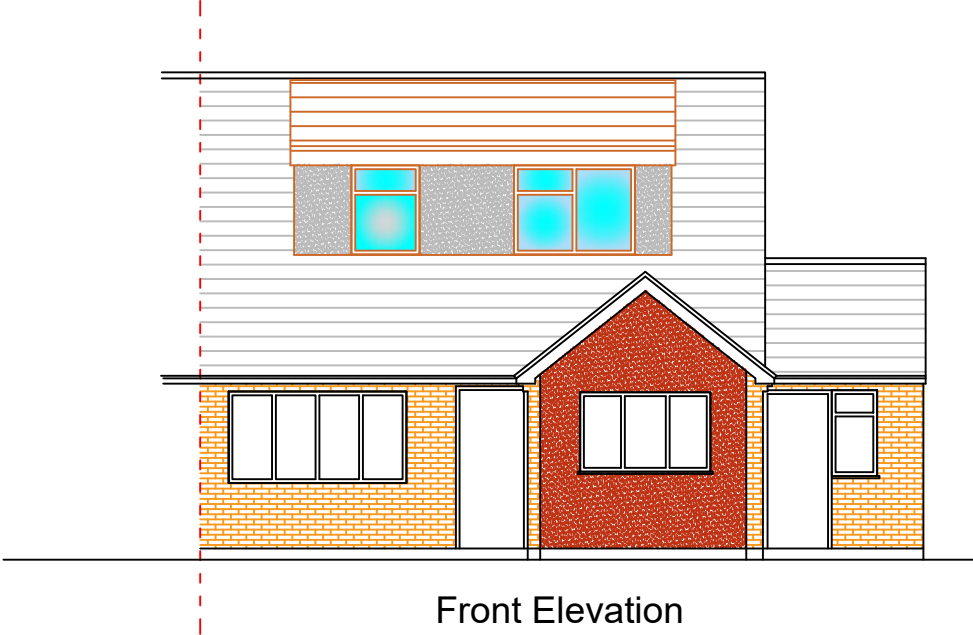

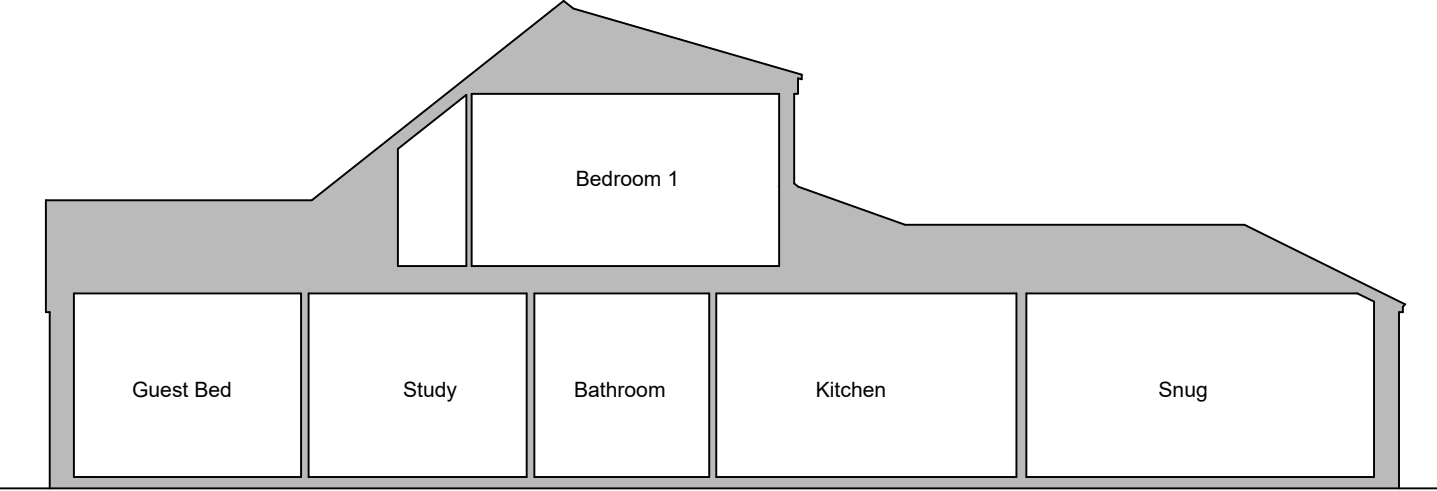


Existing

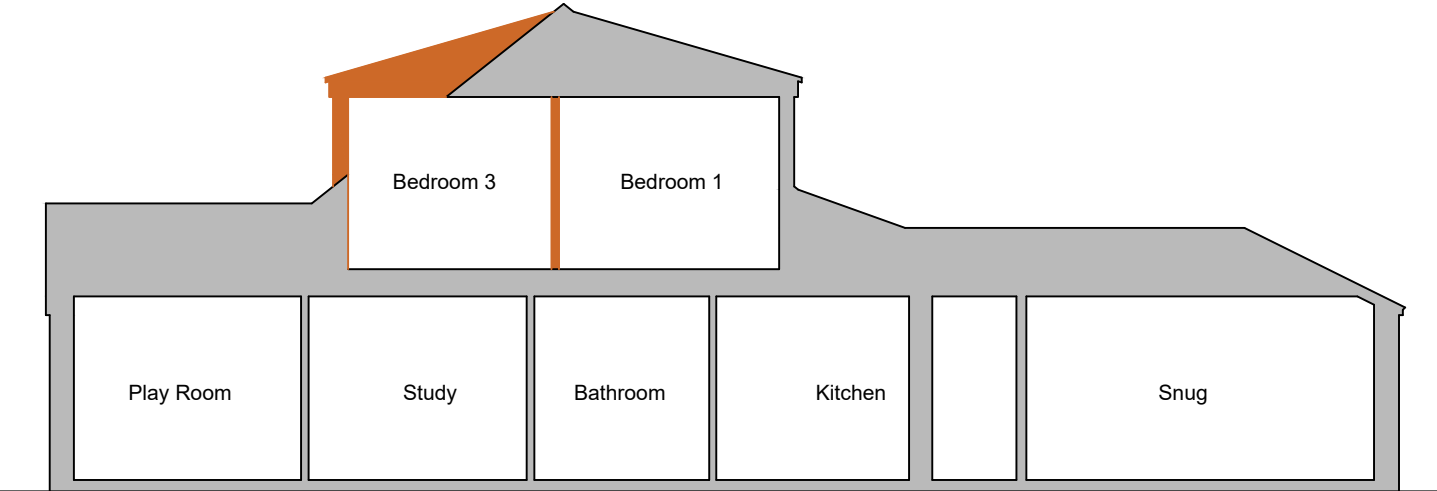


Proposed




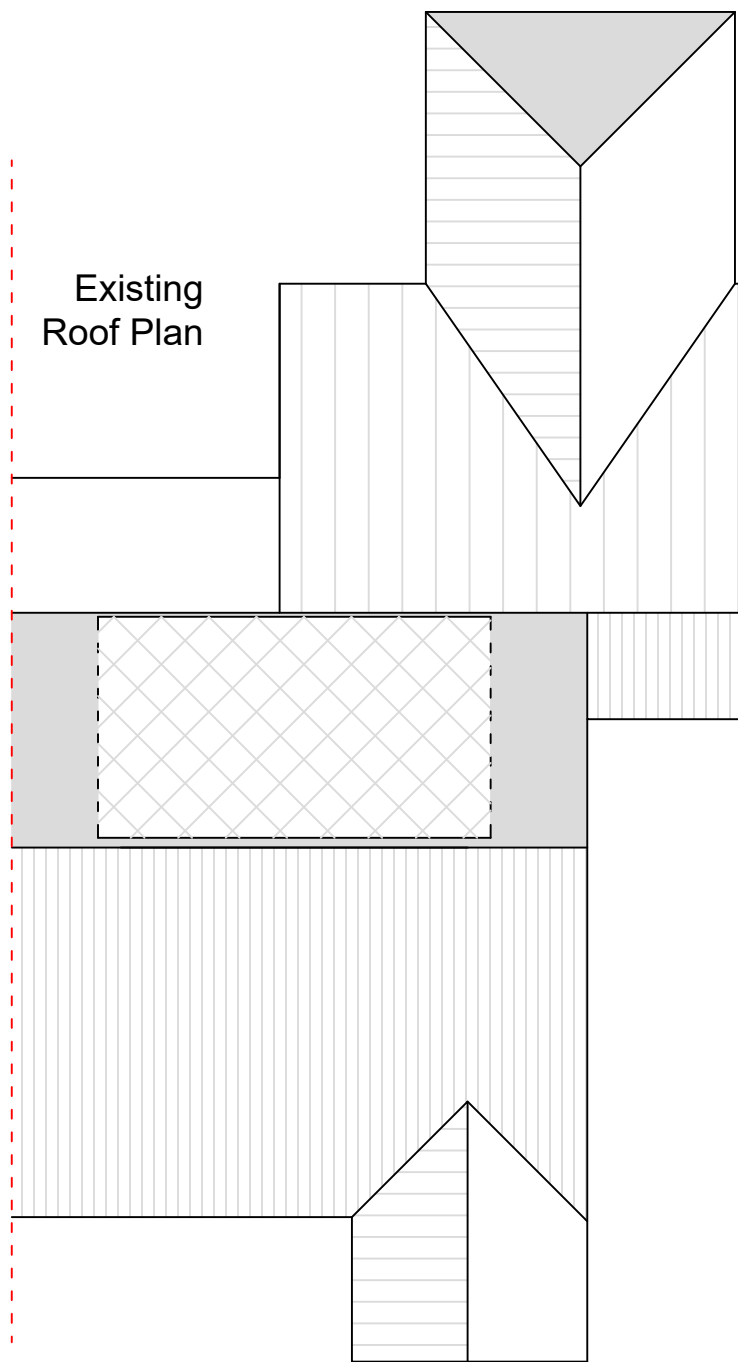

Existing
Roof Plan

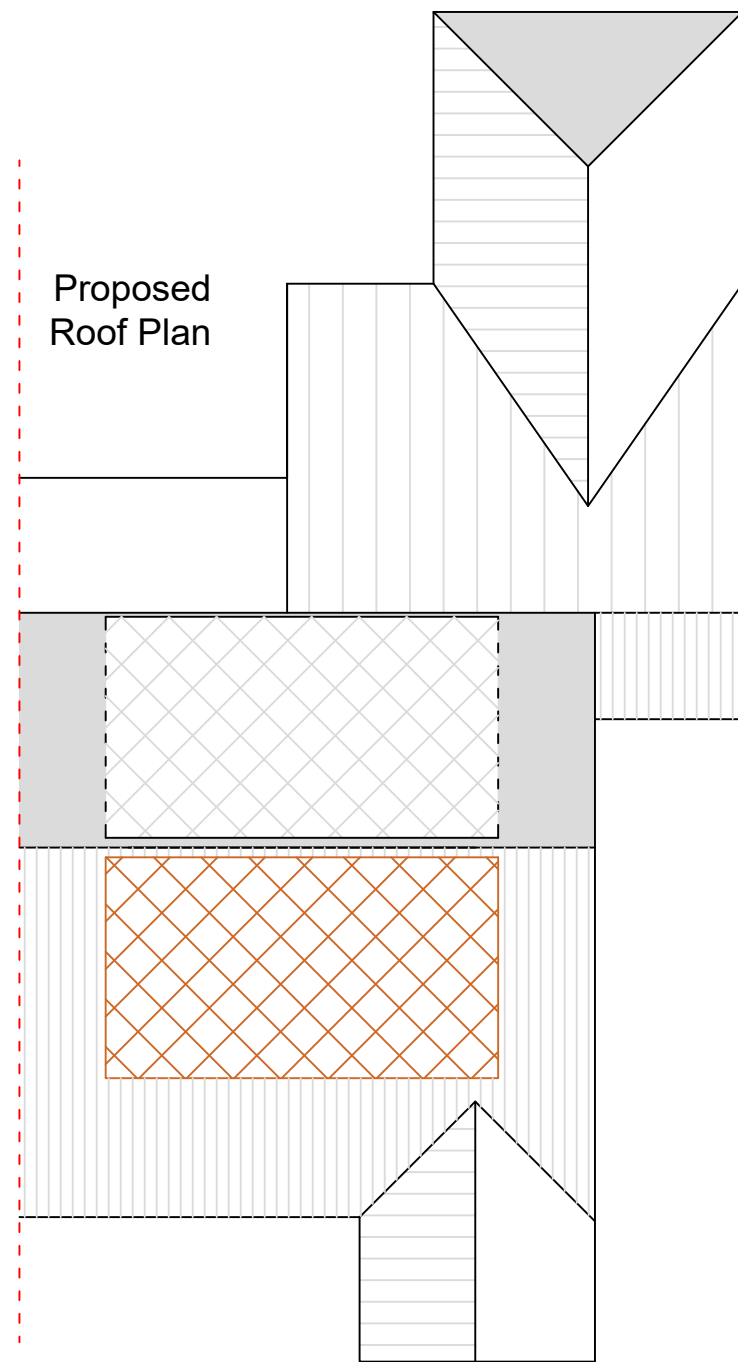


Proposed
Roof Plan

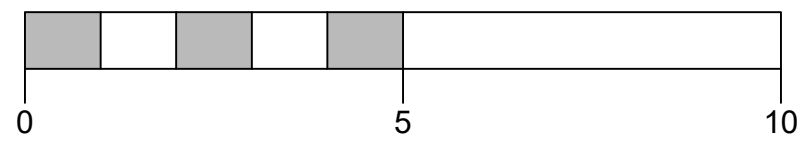

0

5

10

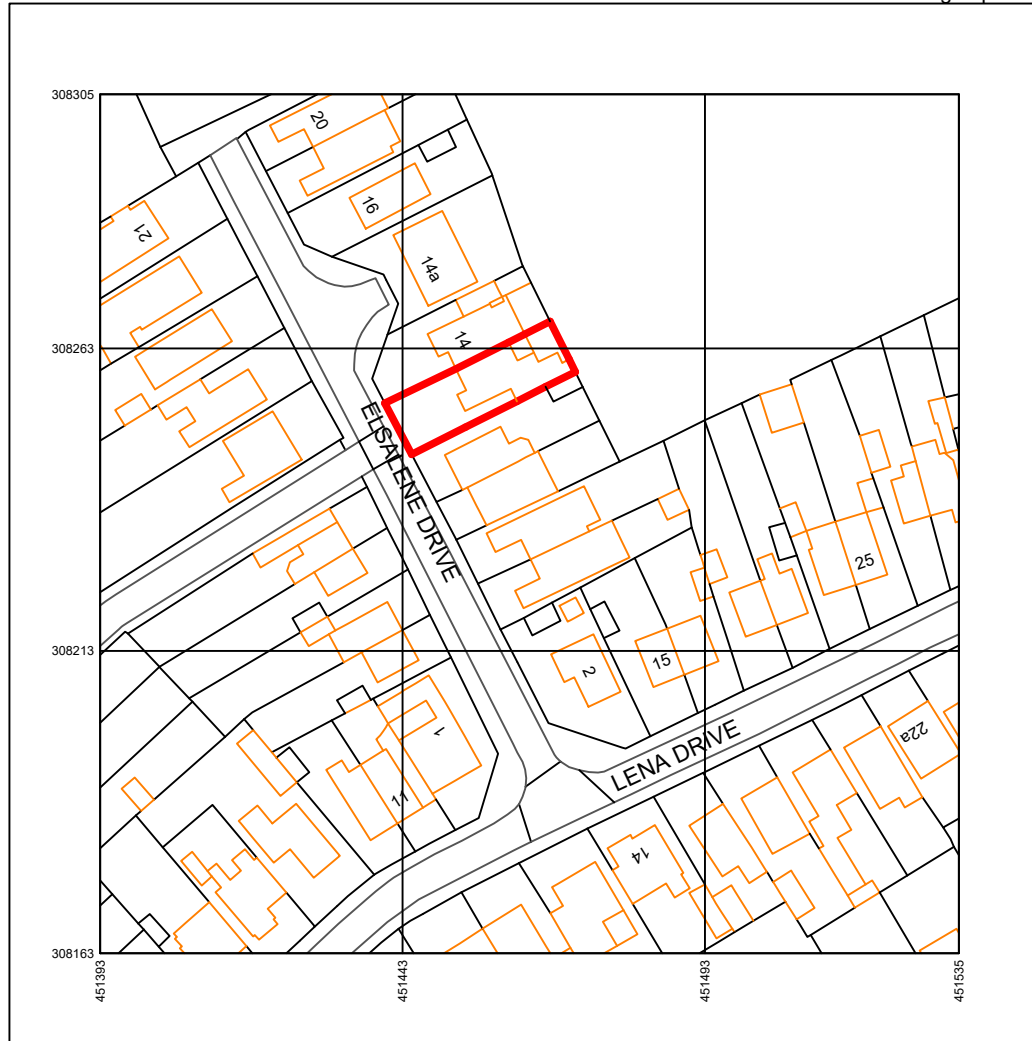

Produced on 17 March 2025 from the Ordnance Survey National Geographic Database and incorporating surveyed revision available at this date.
This map shows the area bounded by 451393 308163,451535 308163,451535 308305,451393 308305,451393 308163
Crown copyright and database rights 2025 OS 100054135. Supplied by copla ltd trading as UKPlanningMaps.com a licensed Ordnance Survey partner (OS 100054135).
Data licence expires 17 March 2026. Unique plan reference: v21/1226529/1646820






UK
Planning
Maps

01856 898 022
www.UKPlanningMaps.com

308263

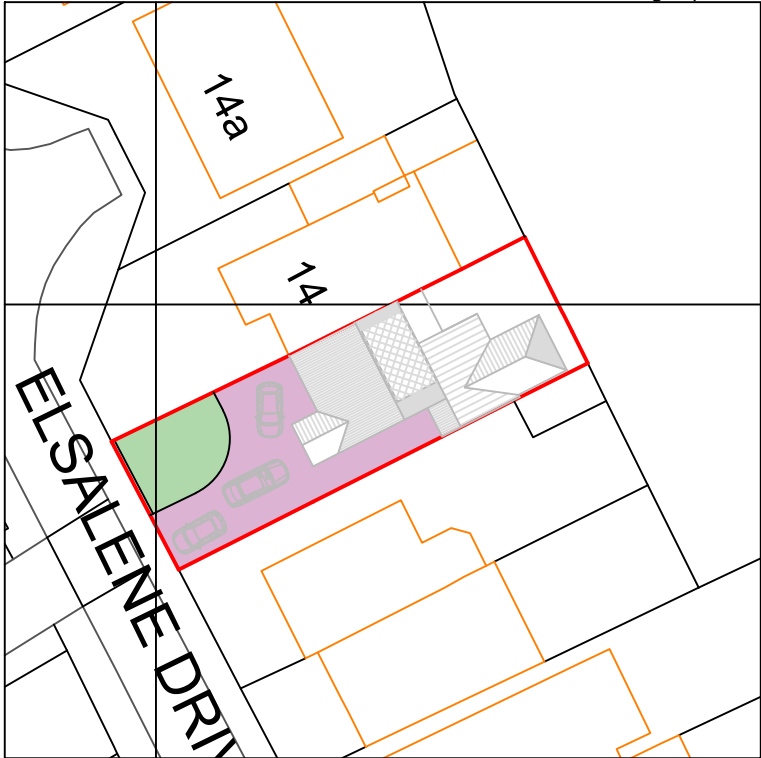


451443

Produced on 17 March 2025 from the Ordnance Survey National Geographic Database and incorporating surveyed revision available at this date.
This map shows the area bounded by 451403 308233,451483 308233,451403 308283,451483 308283
Crown copyright and database rights 2025 OS 100054135. Supplied by copla ltd trading as UKPlanningMaps.com a licensed Ordnance Survey partner (OS 100054135).
Data licence expires 17 March 2026. Unique plan reference: v2f/1226529/1646820




Existing

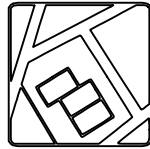

UK
Planning
Maps


01856 898 022
www.UKPlanningMaps.com

308263

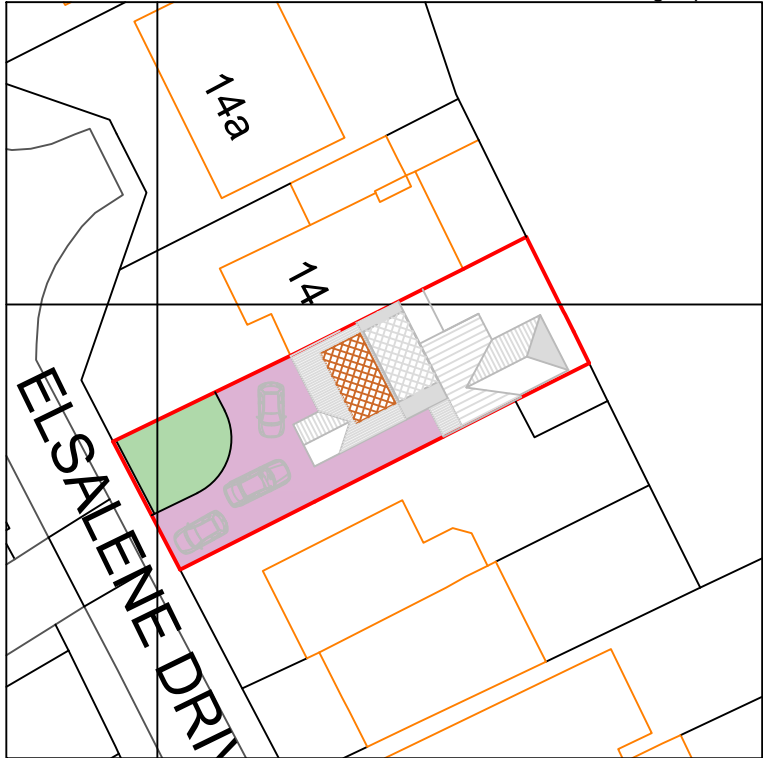

451443

Produced on 17 March 2025 from the Ordnance Survey National Geographic Database and incorporating surveyed revision available at this date.
This map shows the area bounded by 451403 308233,451483 308233,451403 308283,451483 308283
Crown copyright and database rights 2025 OS 100054135. Supplied by copla ltd trading as UKPlanningMaps.com a licensed Ordnance Survey partner (OS 100054135).
Data licence expires 17 March 2026. Unique plan reference: v2f/1226529/1646820

 

Proposed

Project: 12 Elsalene Drive

Drawing Title: Site Plans

Date: March 2025

Scale: 1:500 @ A3

Revision: