


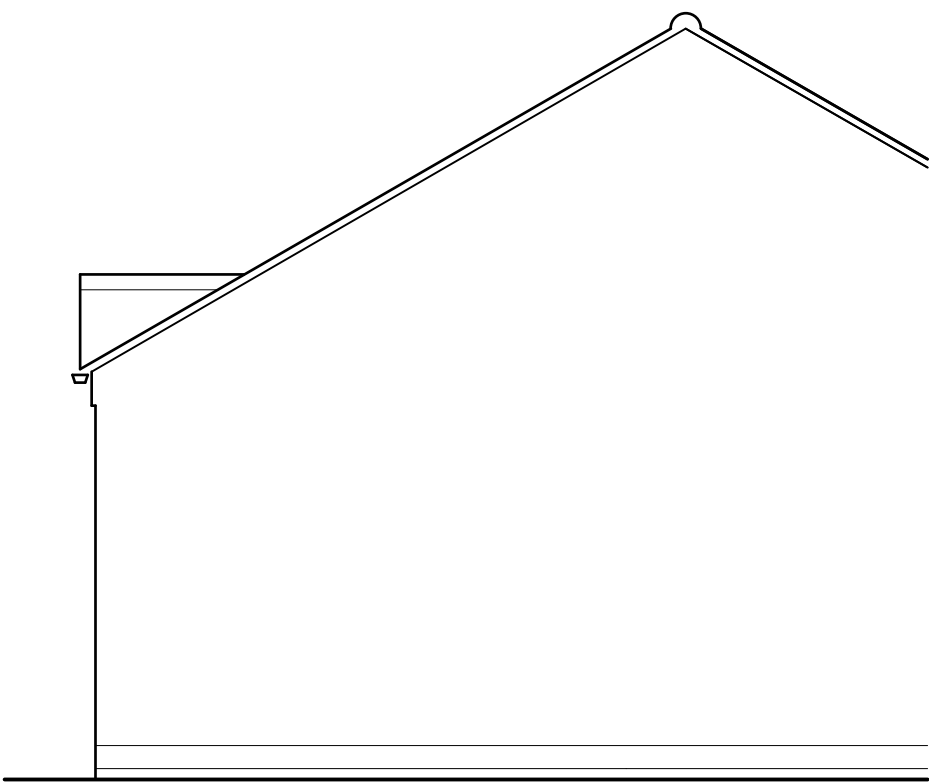


EXISTING SIDE ELEVATION



EXISTING FRONT ELEVATION



EXISTING SIDE ELEVATION

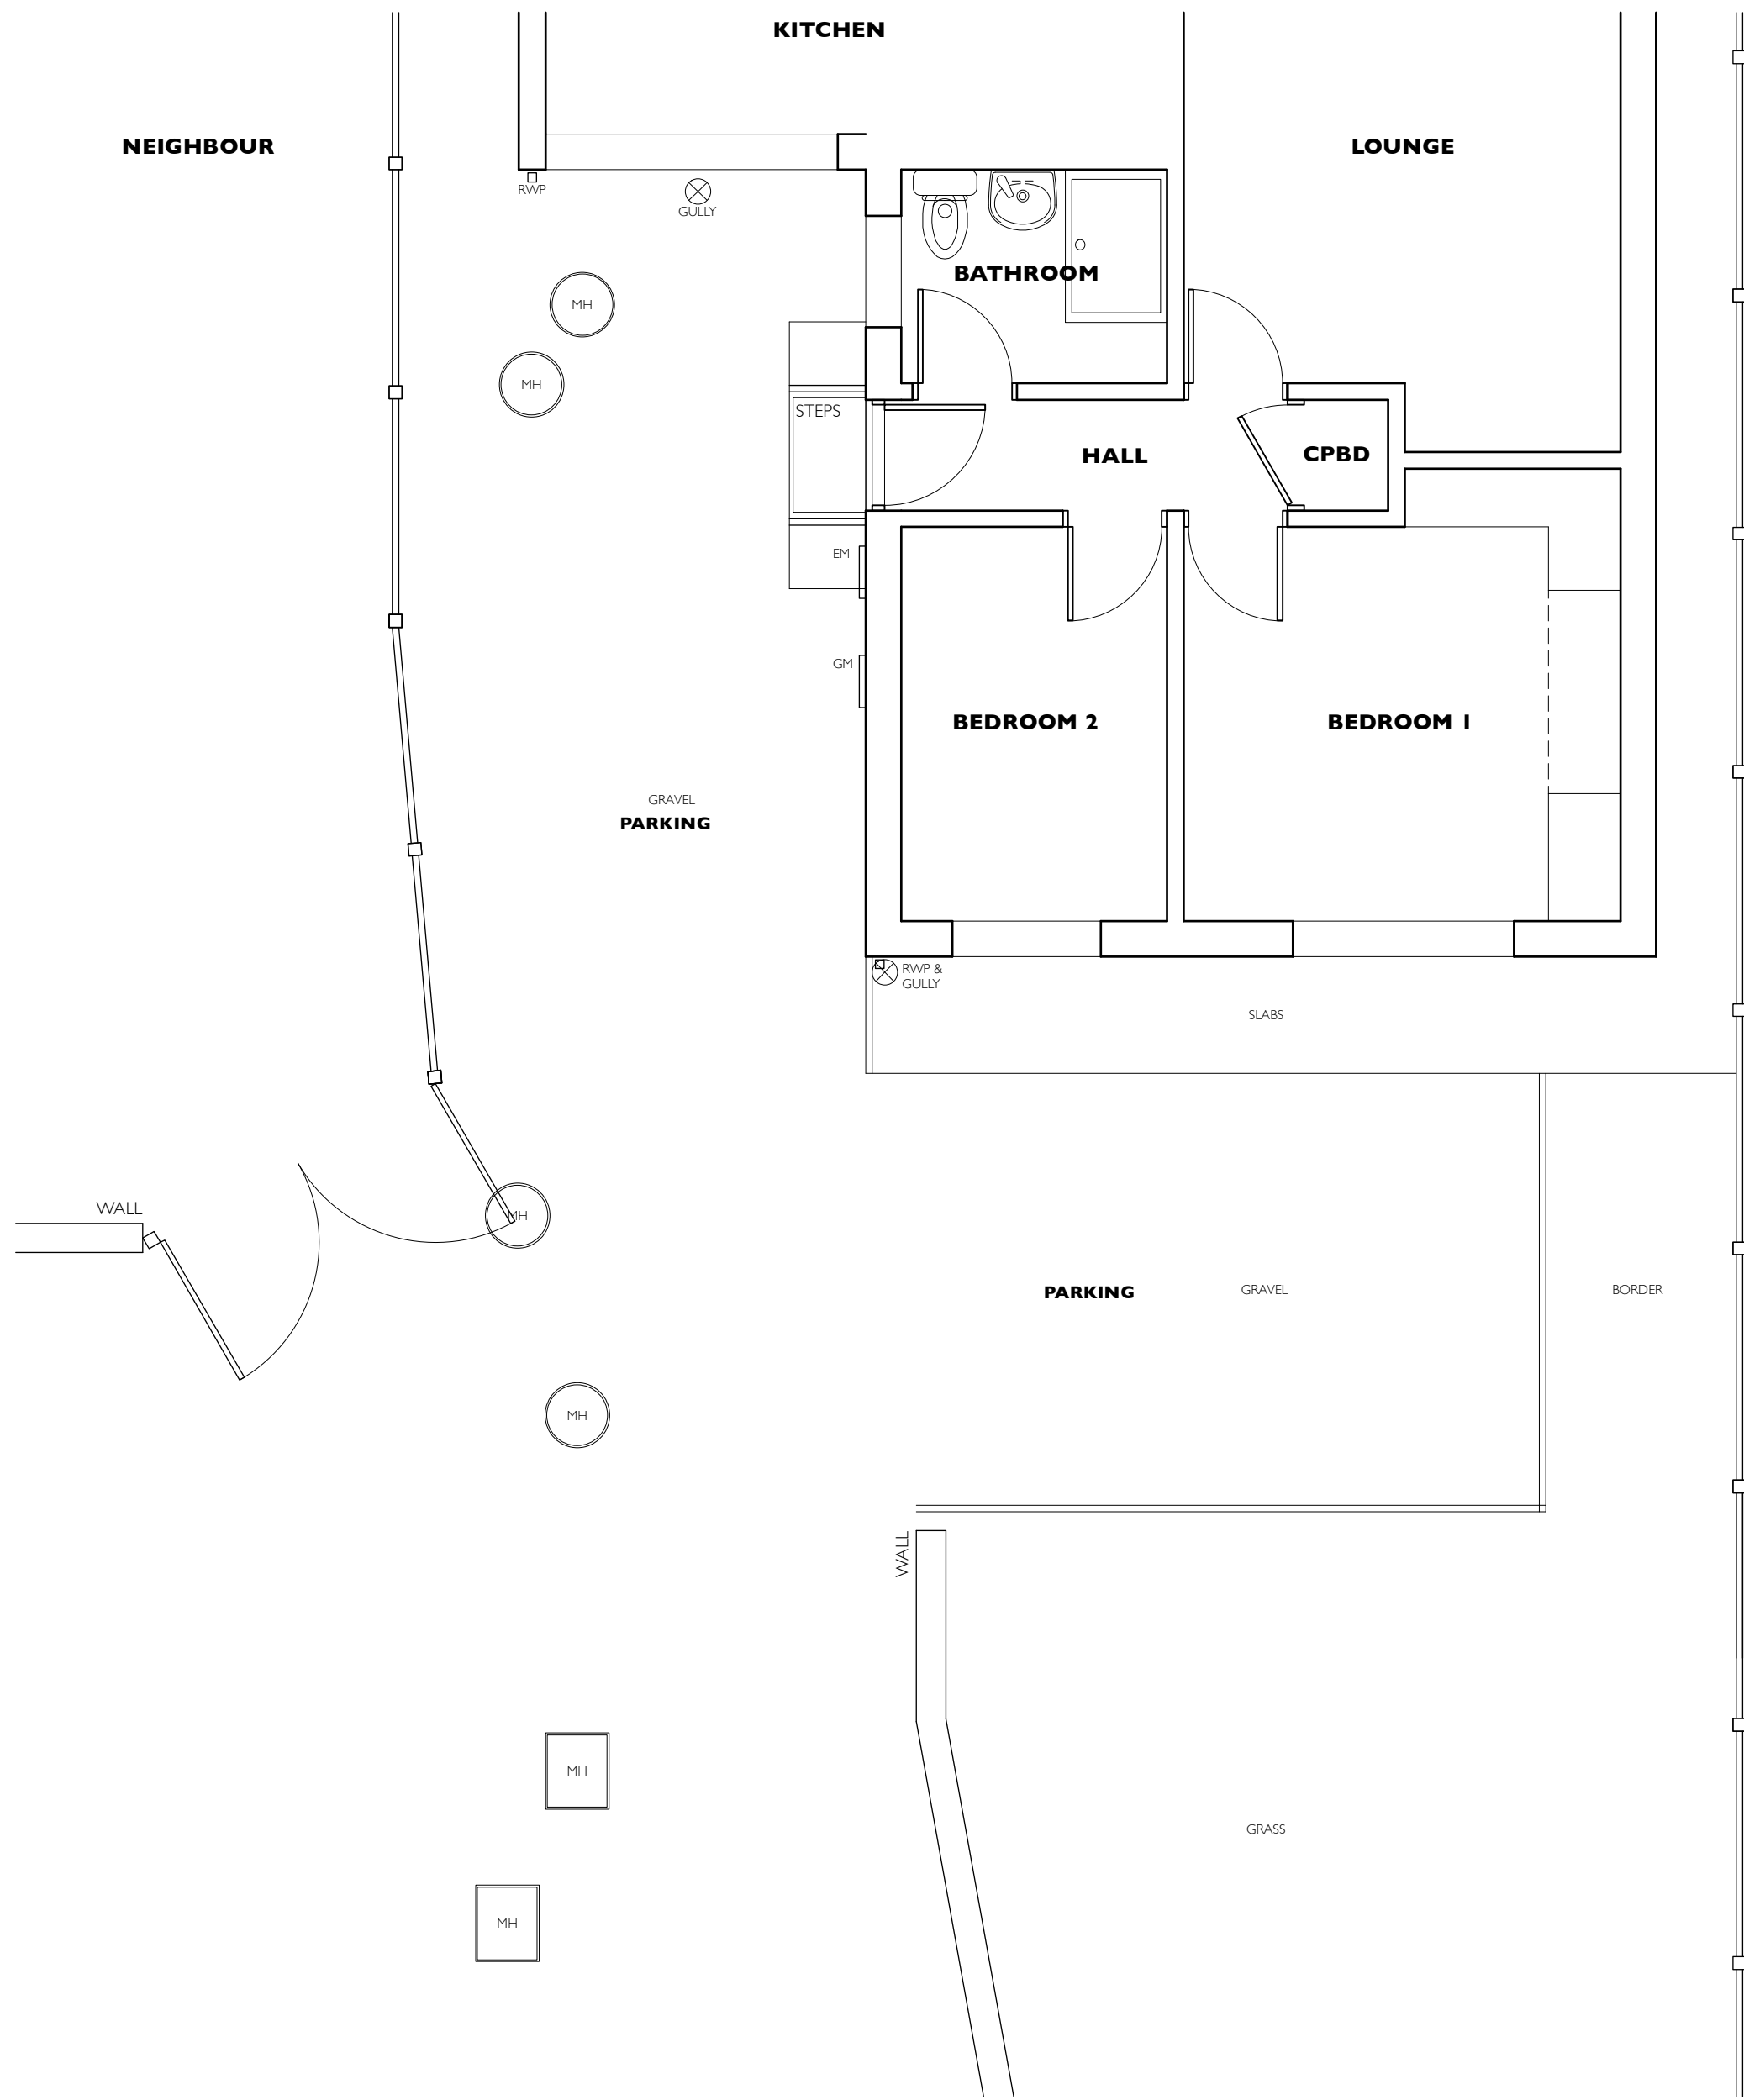

EXISTING GROUND FLOOR PLAN

REVISIONS	DRAWING TITLE	
	EXISTING PLANS & ELEVATIONS	
PROJECT TITLE	PROPOSED FRONT EXTENSION	
	52B JERSEY WAY BARWELL, LEICESTERSHIRE LE19 8HR	
DRAWING NUMBER	24013-01	
	SCALE	DATE
	A1:1:50 A3:1:100	06.03.2024
PETER THOMPSON ARCHITECTURAL SERVICES		
T 01455 284921 E MAIL@PETERTHOMPSONADT.CO.UK W PETERTHOMPSONADT.CO.UK A PROVIDENCE HOUSE 49 LEICESTER RD BROUGHTON ASTLEY LEICESTERSHIRE LE19 6QE		
Figured dimensions must be taken in preference to scaled dimensions and any discrepancies or errors are to be referred to PTADT. Contractors, sub-contractors and suppliers must verify all dimensions on site before commencing work or producing any workshop drawings. Copyright Reserved		
SCALE BAR AT 1:50		
0	1m	2m
3m	4m	5m