






PROPOSED SIDE ELEVATION

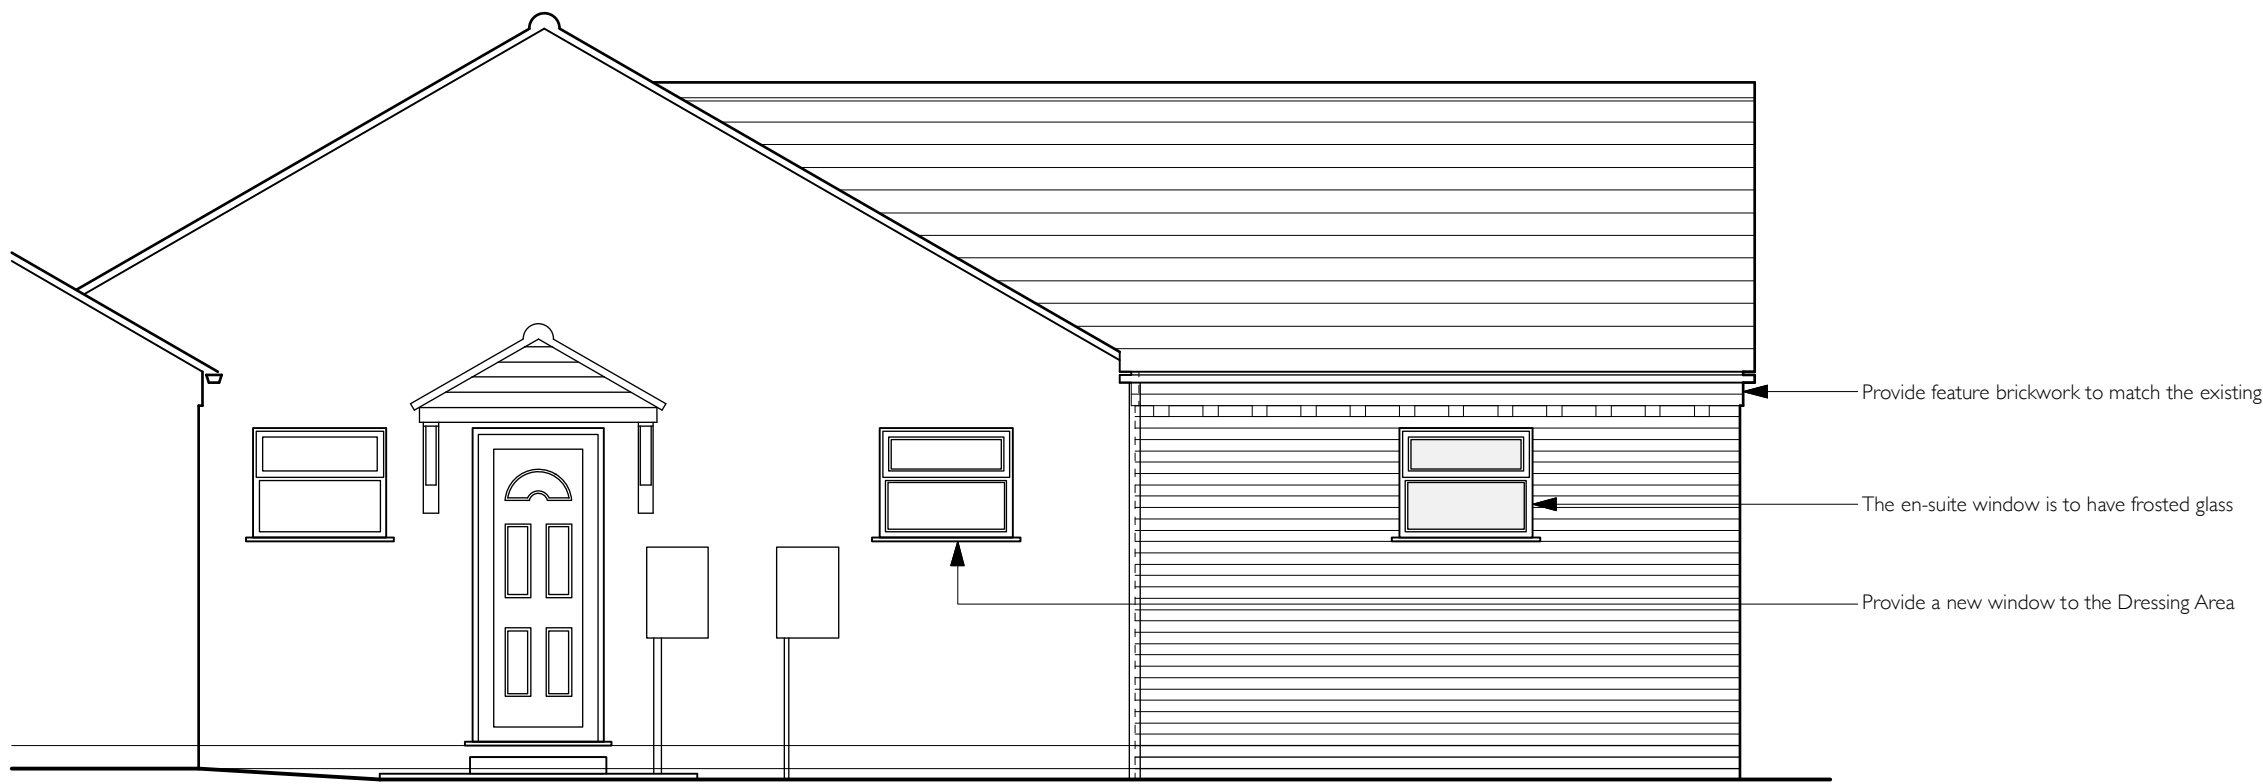

PROPOSED FRONT ELEVATION

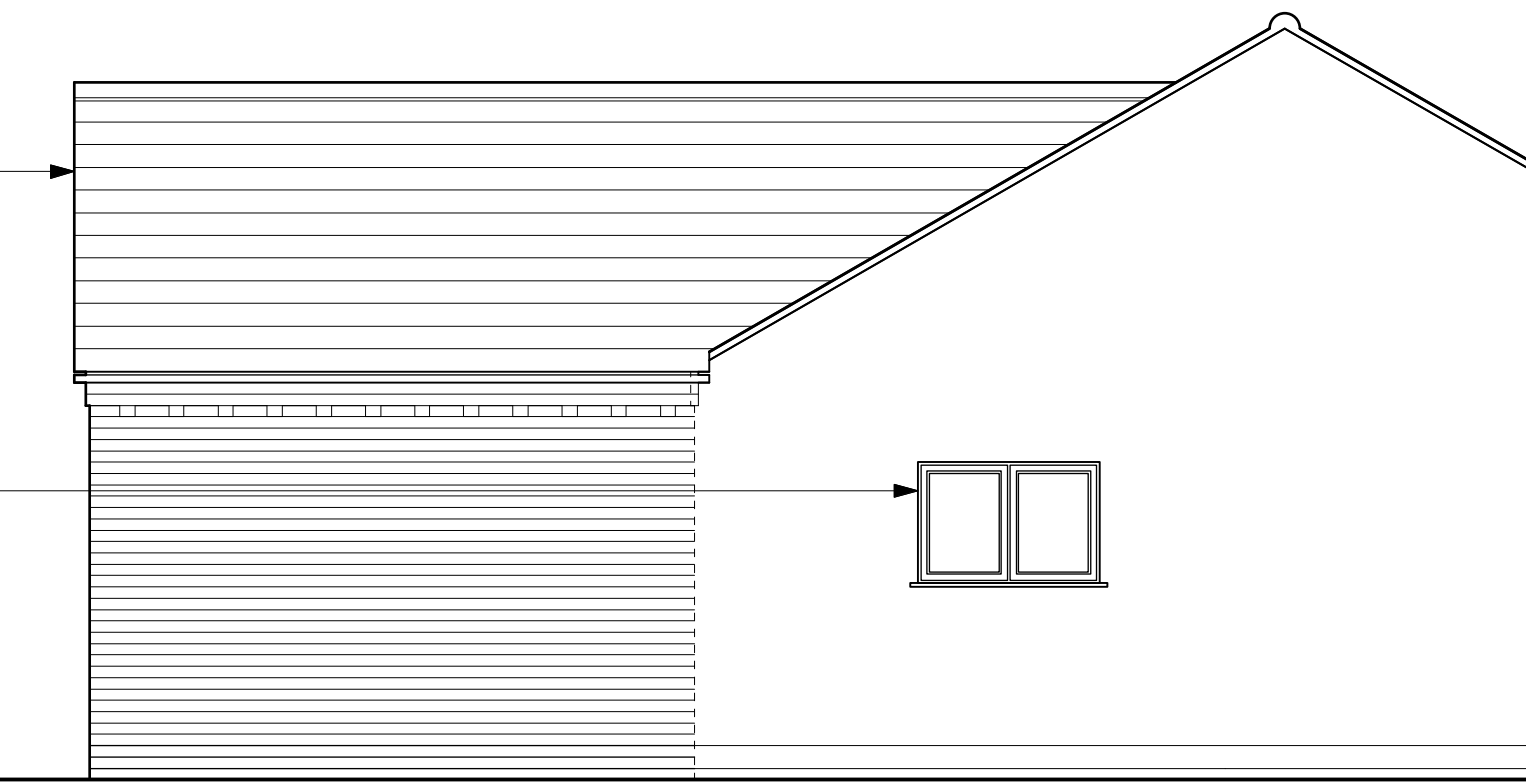

PROPOSED SIDE ELEVATION

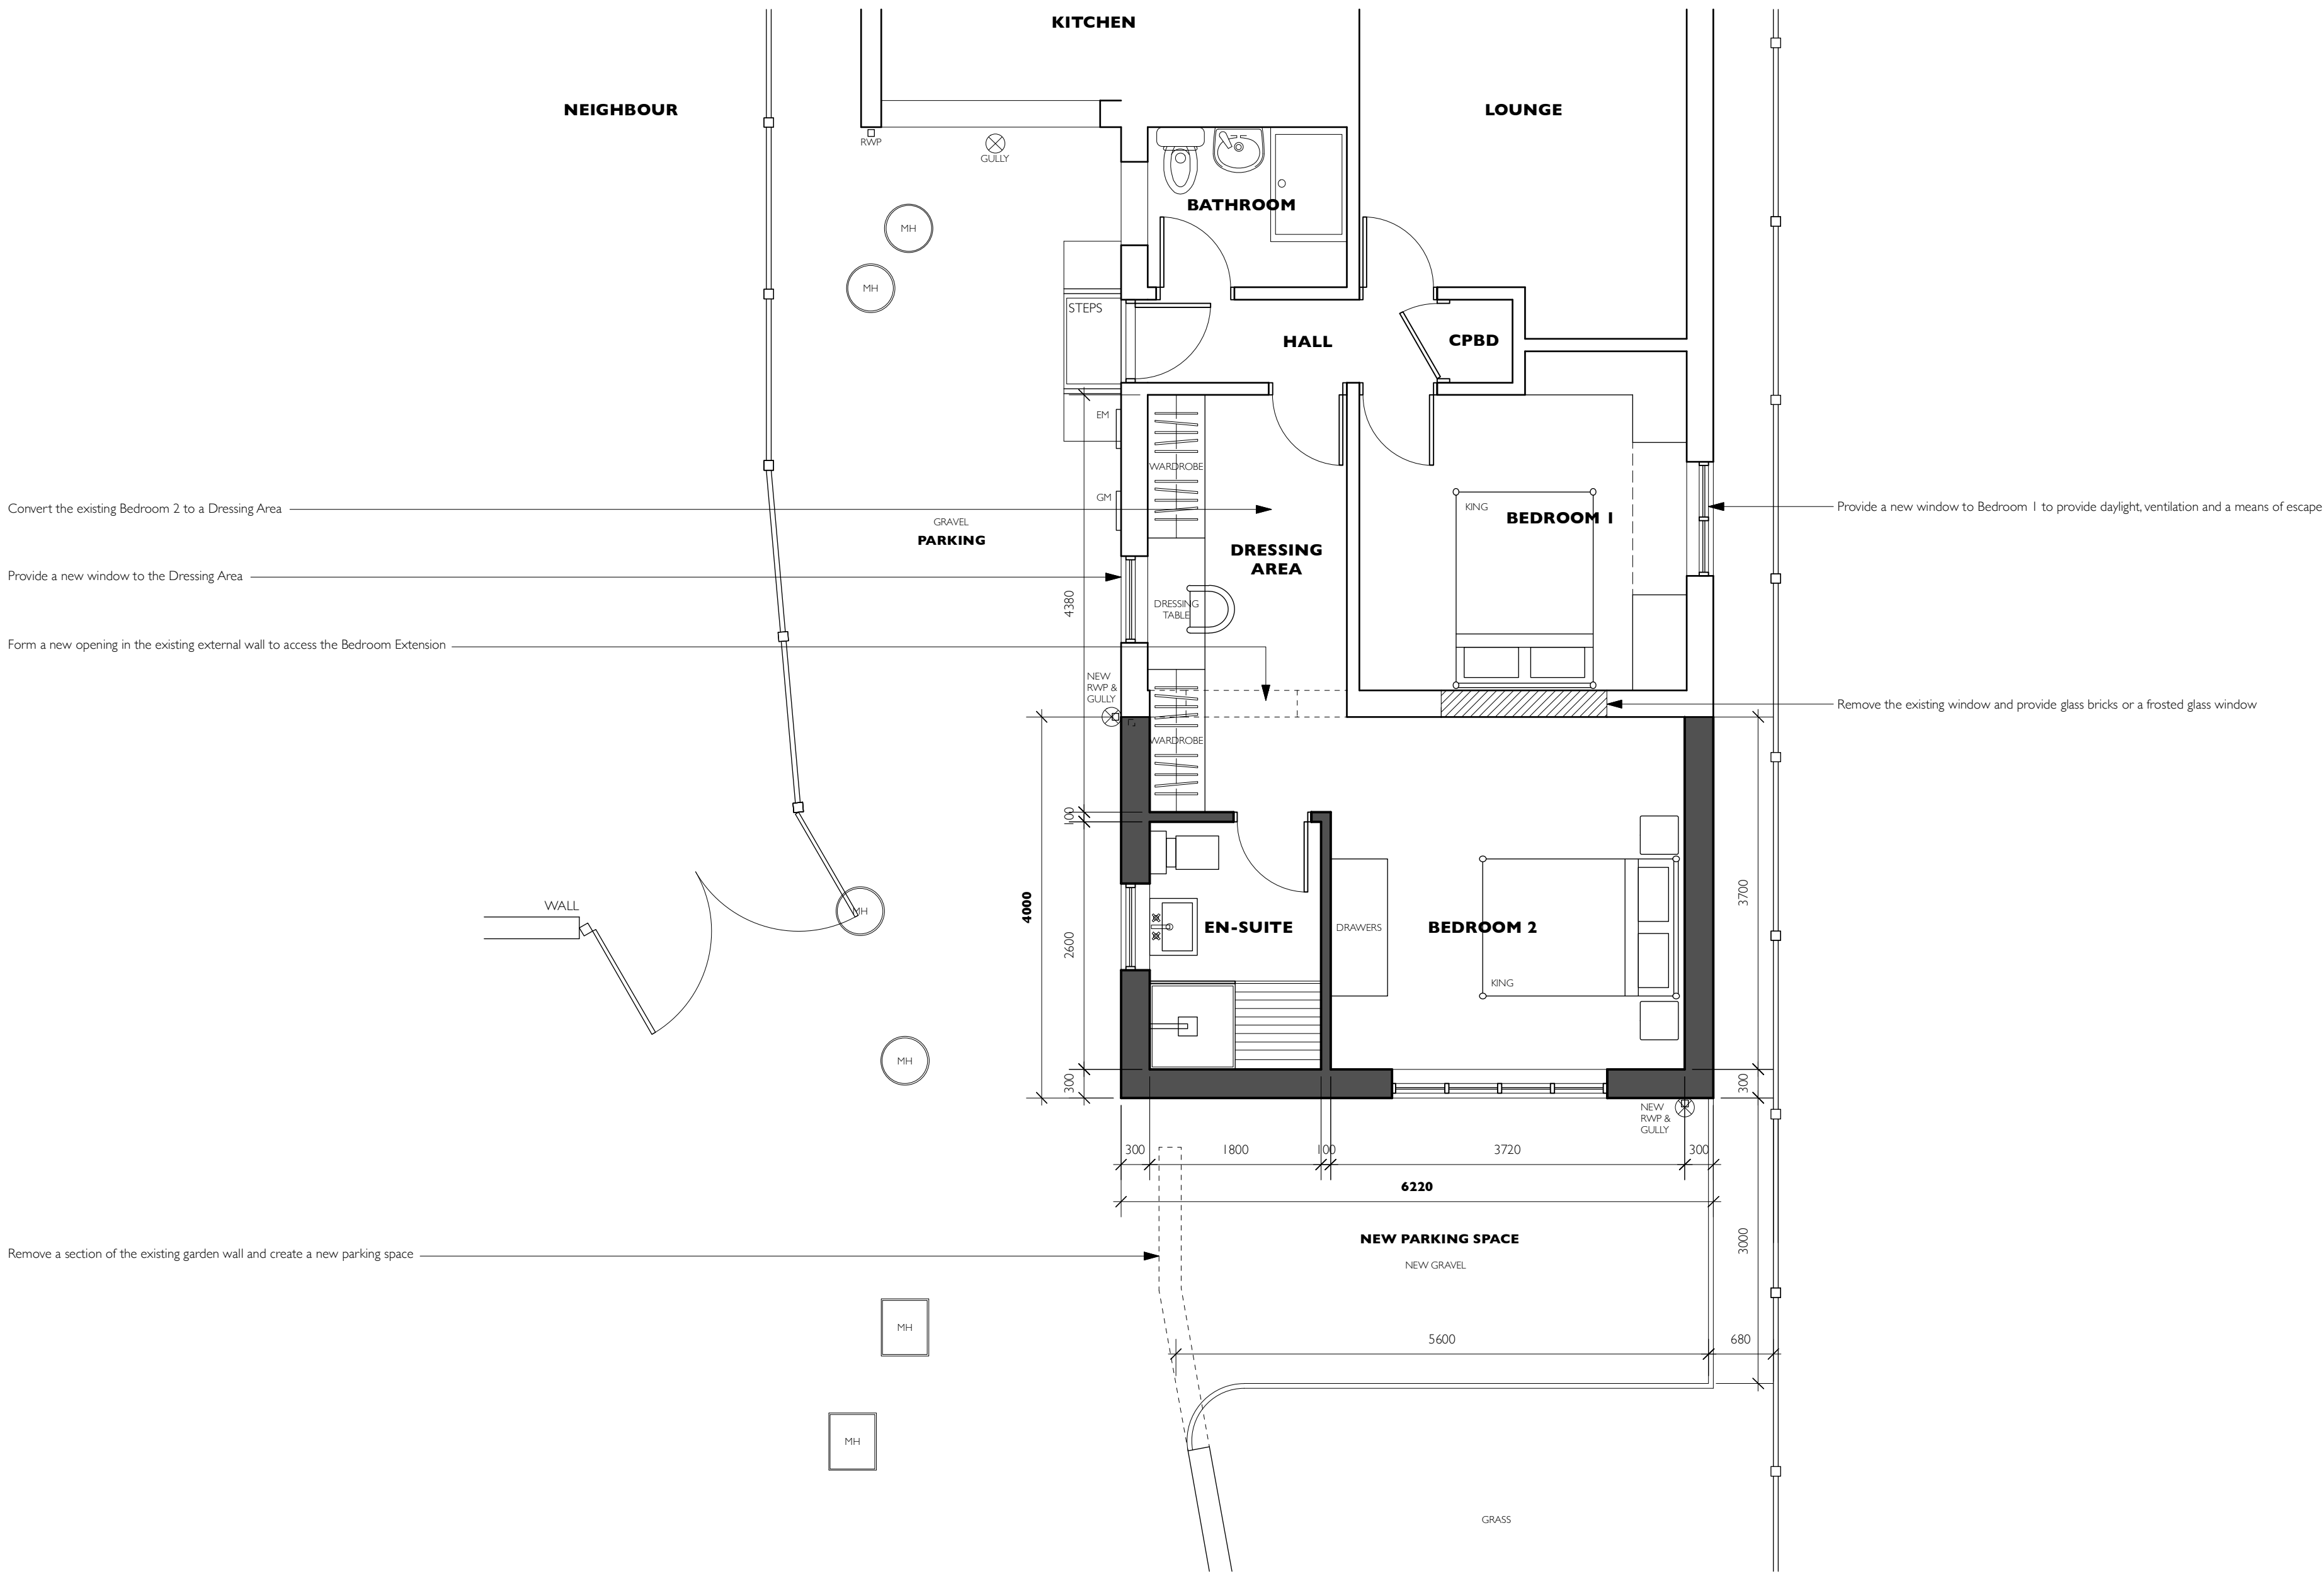

PROPOSED GROUND FLOOR PLAN

DRAWING TITLE		REVISIONS	
PROPOSED PLANS & ELEVATIONS			
PROJECT TITLE			
PROPOSED FRONT EXTENSION			
52B JERSEY WAY BARWELL LEICESTERSHIRE LE9 8HR			
DRAWING NUMBER		24013-02	
SCALE	A1:1:50 A3:1:100	DATE	08.03.2024
PETER THOMPSON ARCHITECTURAL SERVICES			
T 01455 284921 E MAIL@PETERTHOMPSONADT.CO.UK W PETERTHOMPSONADT.CO.UK			
A PROVIDENCE HOUSE 49 LEICESTER RD BROUGHTON ASTLEY LEICESTERSHIRE LE9 6QE			
Figured dimensions must be taken in preference to scaled dimensions and any discrepancies or errors are to be referred to PTADT. Contractors, sub-contractors and suppliers must verify all dimensions on site before commencing work or producing any workshop drawings. Copyright Reserved			
SCALE BAR AT 1:50			
0 1m 2m 3m 4m 5m			