




THIS DRAWING IS COPYRIGHT DIMENSIONS ARE NOT TO BE SCALED FROM THIS DRAWING  
ELECTRONIC DATA IS NOT TO BE AMENDED/DELETED WITHOUT ISHERWOOD MCCANN PERMISSION  
ALL FIXINGS, TO BE DESIGNED BY APPROPRIATE SPECIALIST SUB-CONTRACTOR  
DETAIL DRAWINGS AT LARGER SCALE TAKE PRECEDENCE OVER GENERAL ARRANGEMENT DRAWINGS

|   |            |    |                                                                           |
|---|------------|----|---------------------------------------------------------------------------|
| 1 | 12/11/2014 | BH | ISSUE MARK ADDED TO SITE PLANNER COMMENTS                                 |
| 2 | 20/12/2014 | BH | SITE PLAN LAYOUT AMENDED TO SUIT CLIENT COMMENTS                          |
| 3 | 10/01/2015 | BH | REVISION LAYOUT AND DIMENSIONS AMENDED TO SUIT PLANNING & CLIENT COMMENTS |
| 4 | 12/01/2015 | BH | ISSUE MARK ADDED TO SITE PLANNER COMMENTS                                 |
| 5 | 20/01/2015 | BH | AMENDS AMENDED TO SUIT PLANNER COMMENTS                                   |

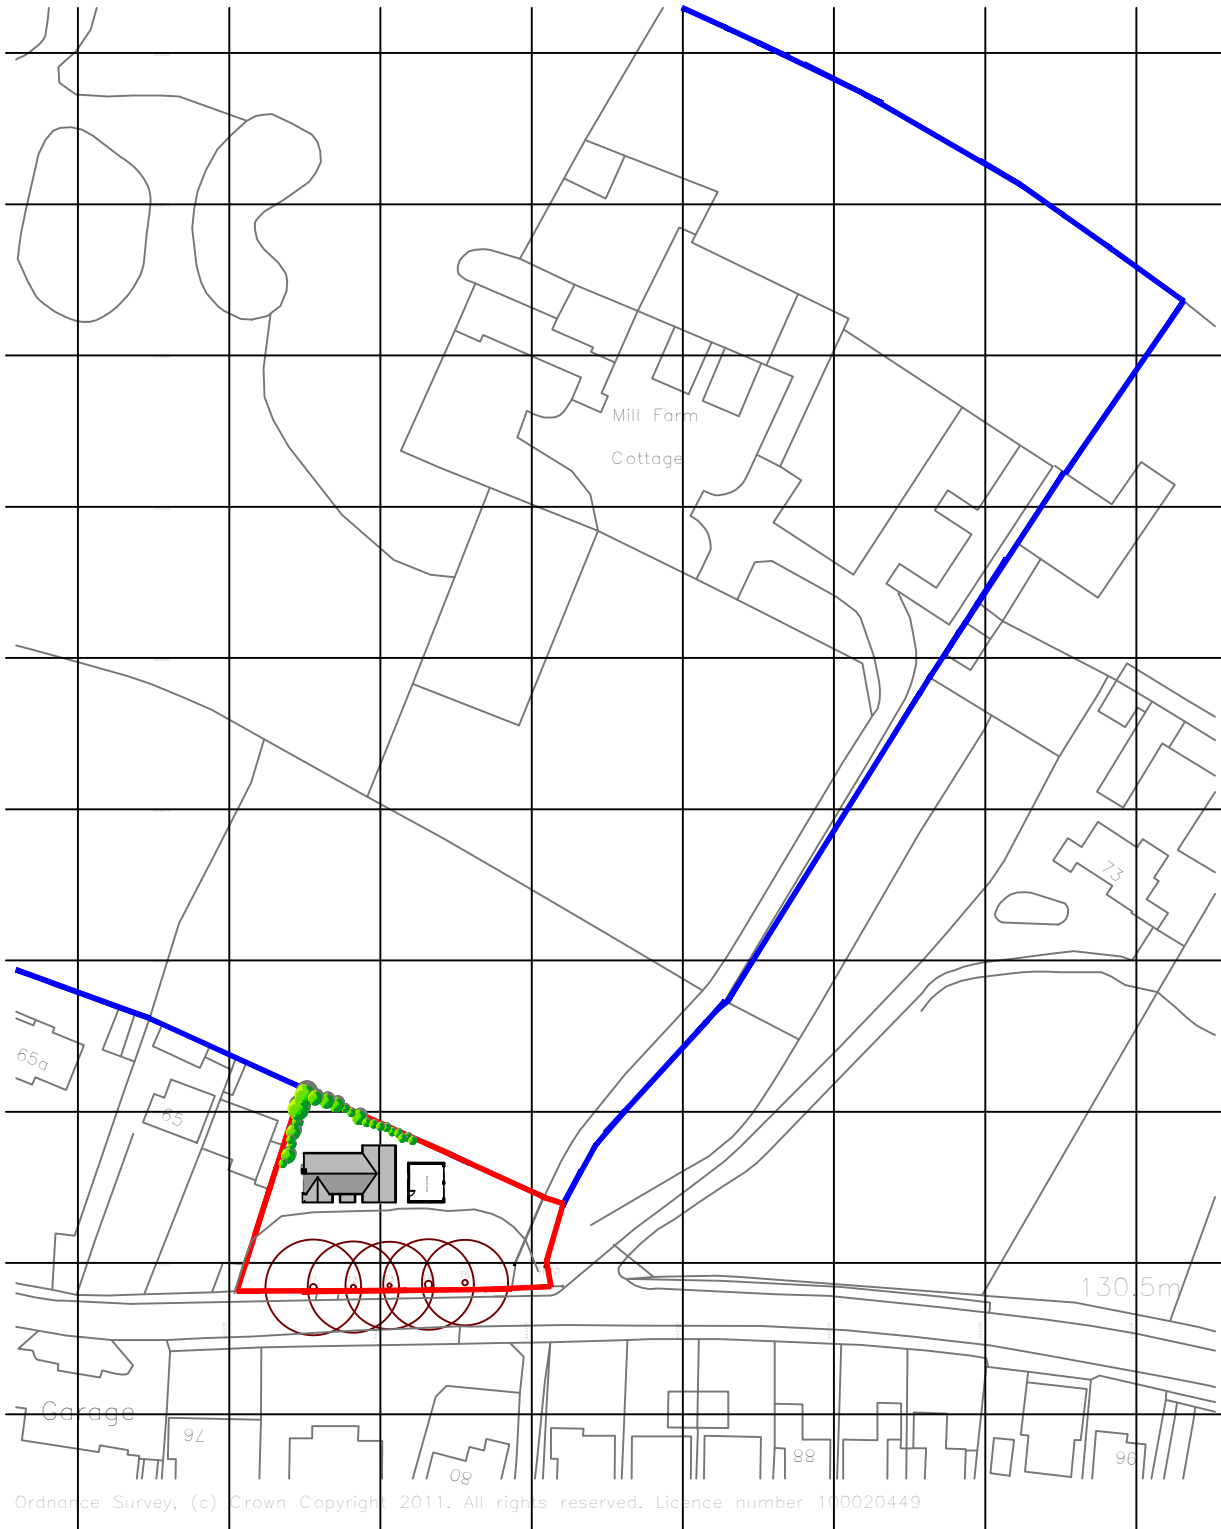

Ordnance Survey, (c) Crown Copyright 2011. All rights reserved. Licence number 100020449

|   |                                                                     |             |             |
|---|---------------------------------------------------------------------|-------------|-------------|
| PROJECT:   | MS A. HOLDEN<br>PROPOSED DWELLING<br>69-71 NEWBOLD ROAD, BARLESTONE |             |             |
| STATUS:   | PLANNING                                                            |             |             |
| DRAWING<br>TITLE:   | SITE LOCATION PLAN                                                  |             |             |
| DATE:   | 07/10/2014                                                          | DRAWN BY:   | BH          |
| SCALE:   | 1:1250 AT A4                                                        | CHECKED BY: | DAI         |
| <div><div> ISHERWOOD<br/>MCCANN<br/>ARCHITECTS</div><div>Rose Park, Lutterworth Road,<br/>Blaby, Leicester, LE8 4PD<br/>0116 2781200<br/>www.ishmcc.com</div></div> |                                                                     |             |             |
| DRAWING NO:   | 213016-PL-01                                                        |             | REVISION: E |