


THIS DRAWING IS COPYRIGHT DIMENSIONS ARE NOT TO BE SCALED FROM THIS DRAWING ELECTRONIC DATA IS NOT TO BE AMENDED/DELETED WITHOUT ISHERWOOD MCCANN PERMISSION ALL FIXINGS, TO BE DESIGNED BY APPROPRIATE SPECIALIST SUB-CONTRACTOR DETAIL DRAWINGS AT LARGER SCALE TAKE PRECEDENCE OVER GENERAL ARRANGEMENT DRAWINGS			
A	25/03/15	BH	SITE PLAN AMENDED TO SUIT CLIENT COMMENTS
B	24/06/15	BH	SITE PLAN AMENDED TO SUIT REVISED BUILDING LAYOUT, & AMENDED TO SUIT PLANNERS & CLIENT COMMENTS
C	12/01/24	BH	GARAGE RELOCATED DUE TO REMOVAL OF OLD TREE
D	29/01/24	BH	ADDRESS AMENDED TO SUIT PLANNERS COMMENTS

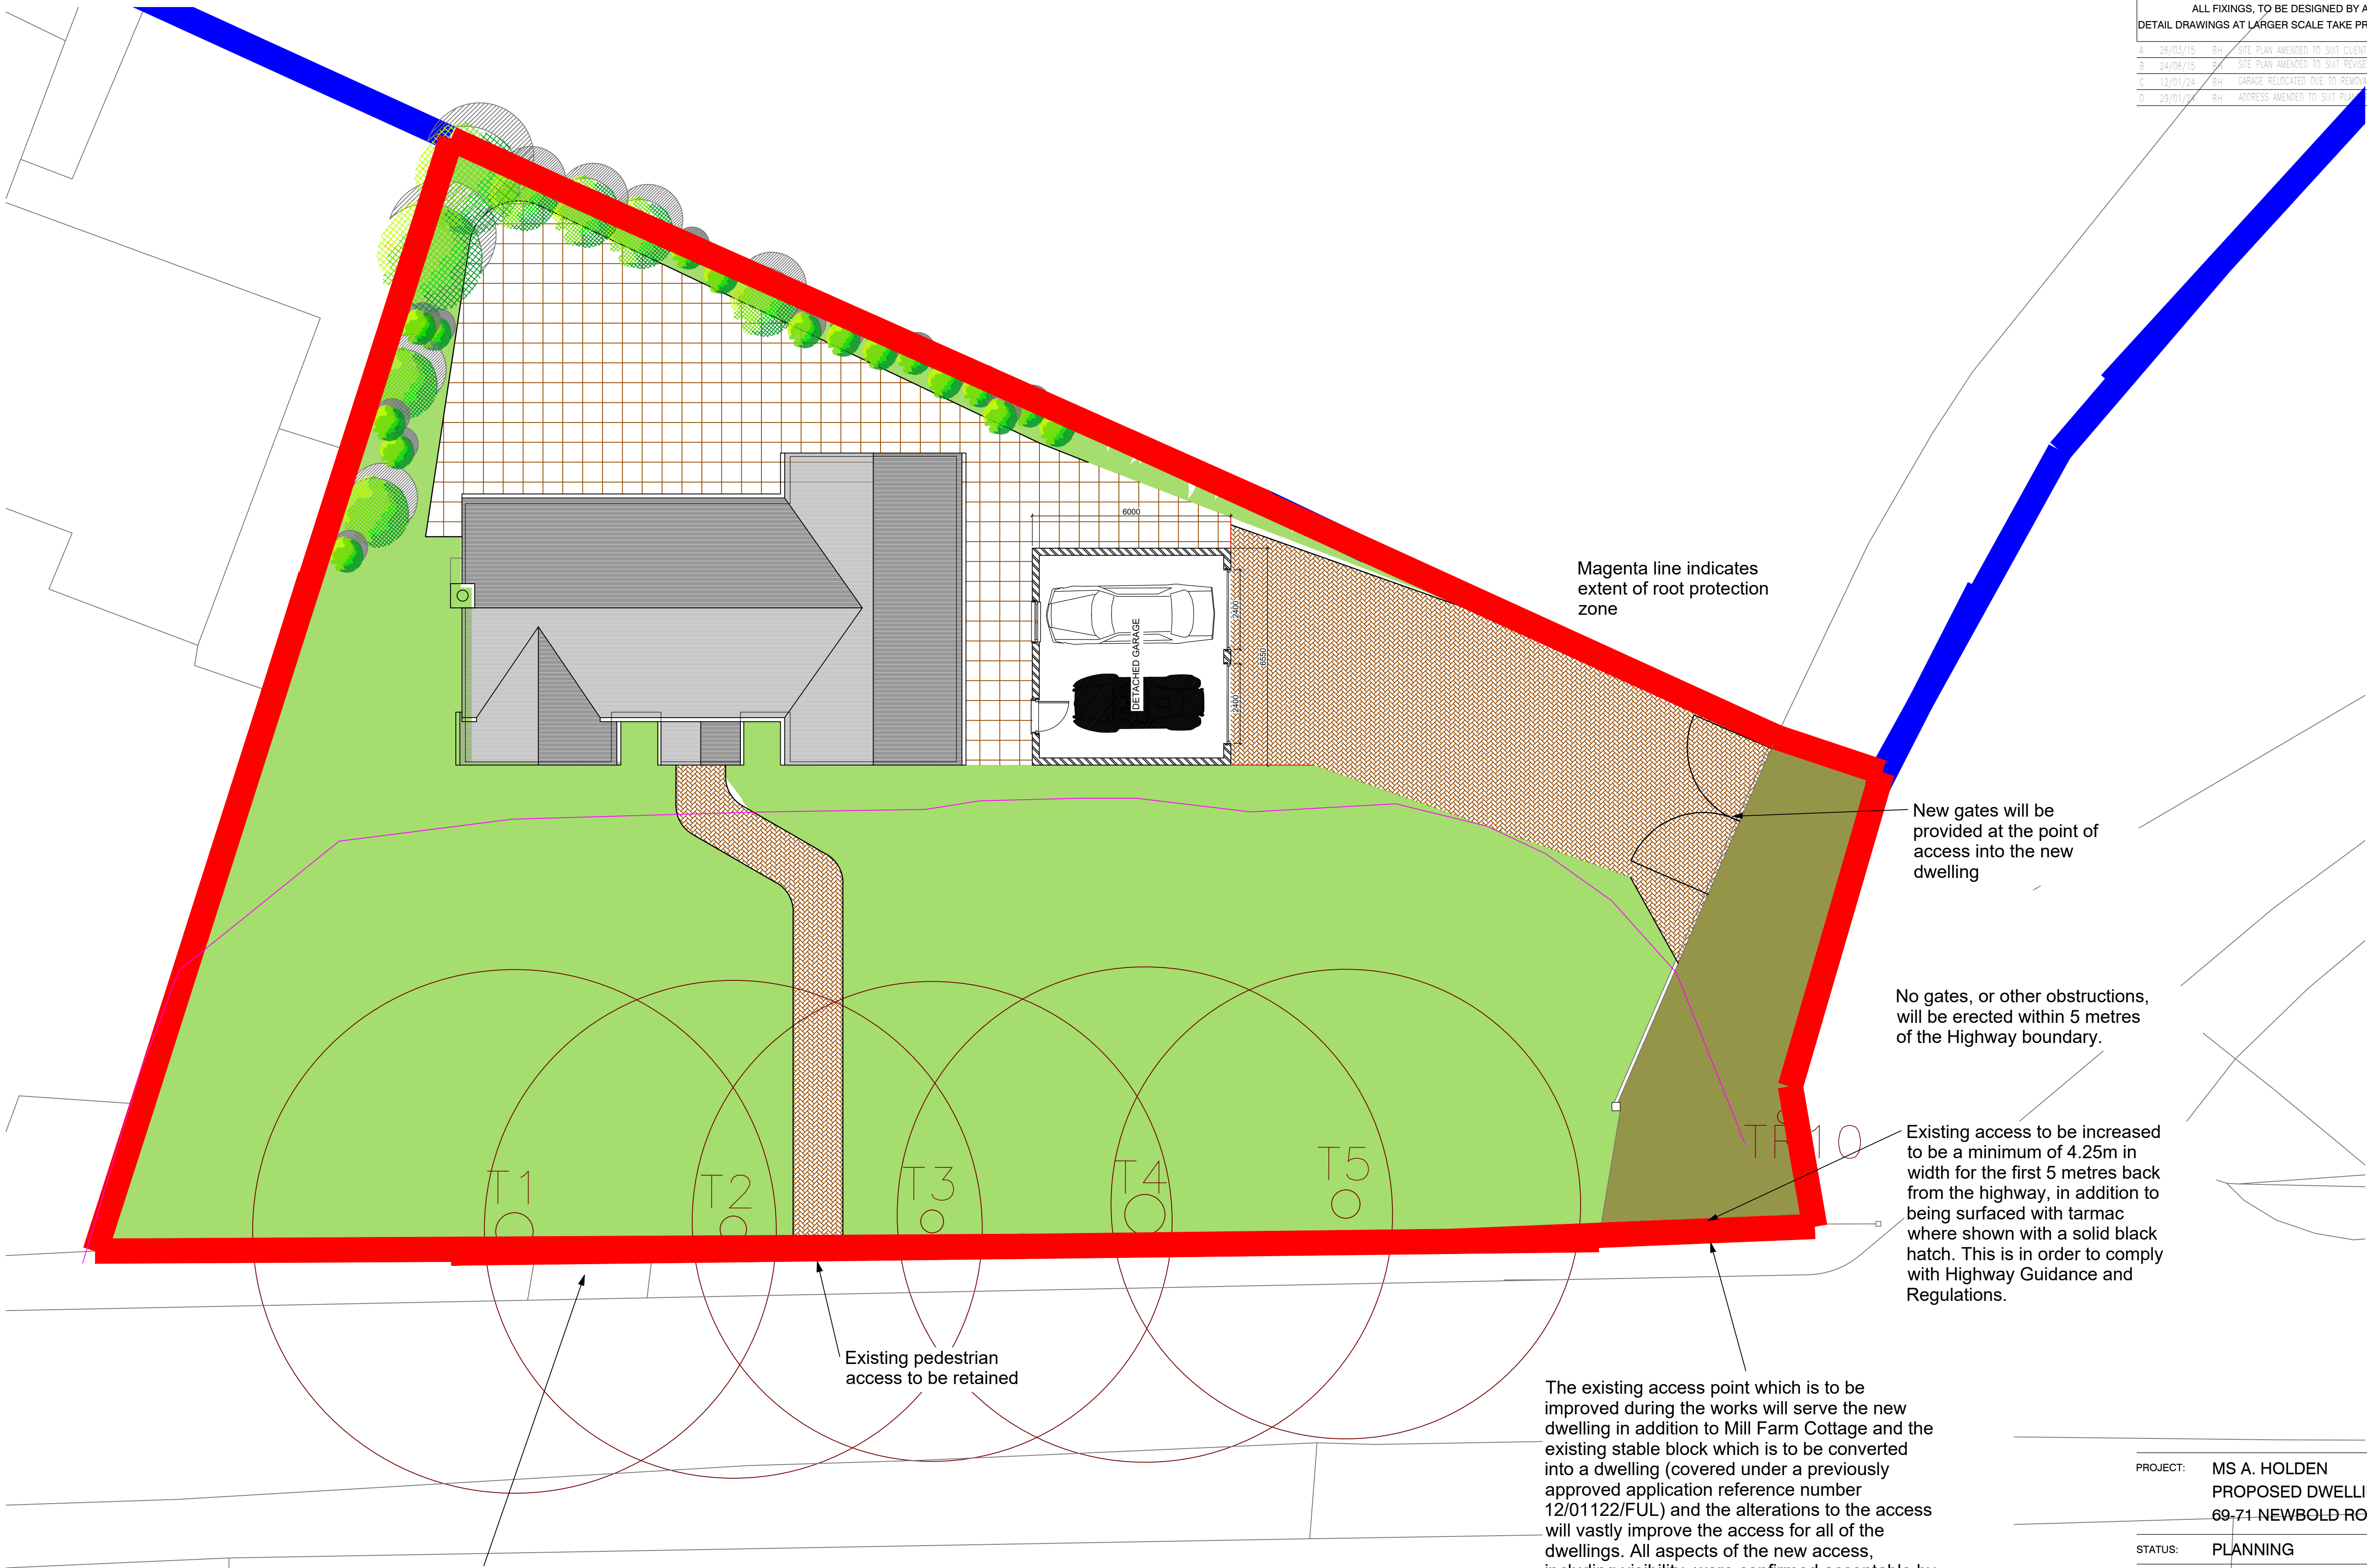

PROPOSED SITE PLAN
SCALE 1:100 AT A1

PROJECT:	MS A. HOLDEN PROPOSED DWELLING 69-71 NEWBOLD ROAD, BARLESTONE		
STATUS:	PLANNING		
DRAWING TITLE:	PROPOSED SITE PLAN		
DATE:	07/10/2014	DRAWN BY:	BH
SCALE:	1:100 AT A1	CHECKED BY:	DAI



Rose Park, Lutterworth Road,
Blaby, Leicester, LE8 4PD
0116 2781200
www.ishmcc.com

DRAWING NO:	213016-PL-02	REVISION:	D
-------------	--------------	-----------	---