




ELEVATIONS AS PROPOSED 1:100

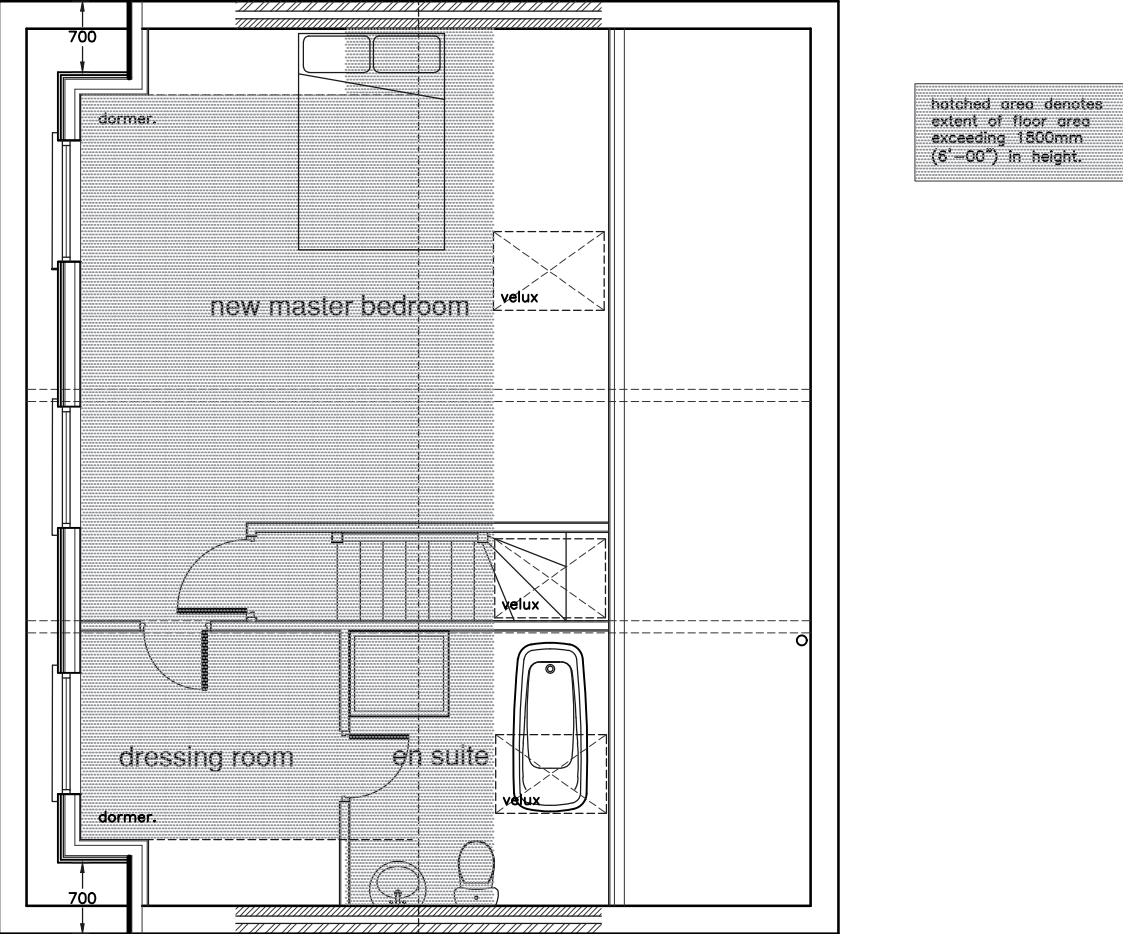

ROOFSpace PLAN AS PROPOSED

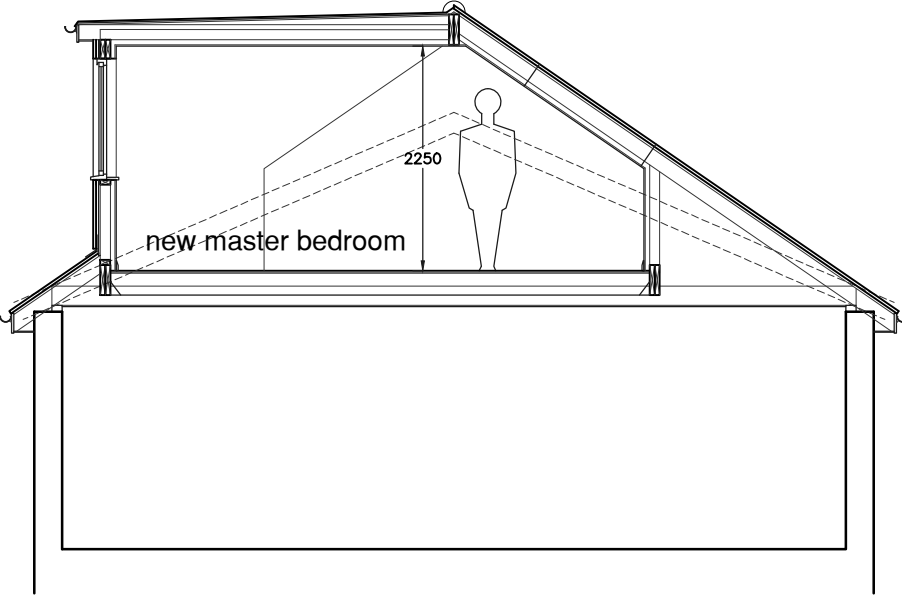


SECTION THRO' ROOFSpace AS PROPOSED (PRELIMINARY)

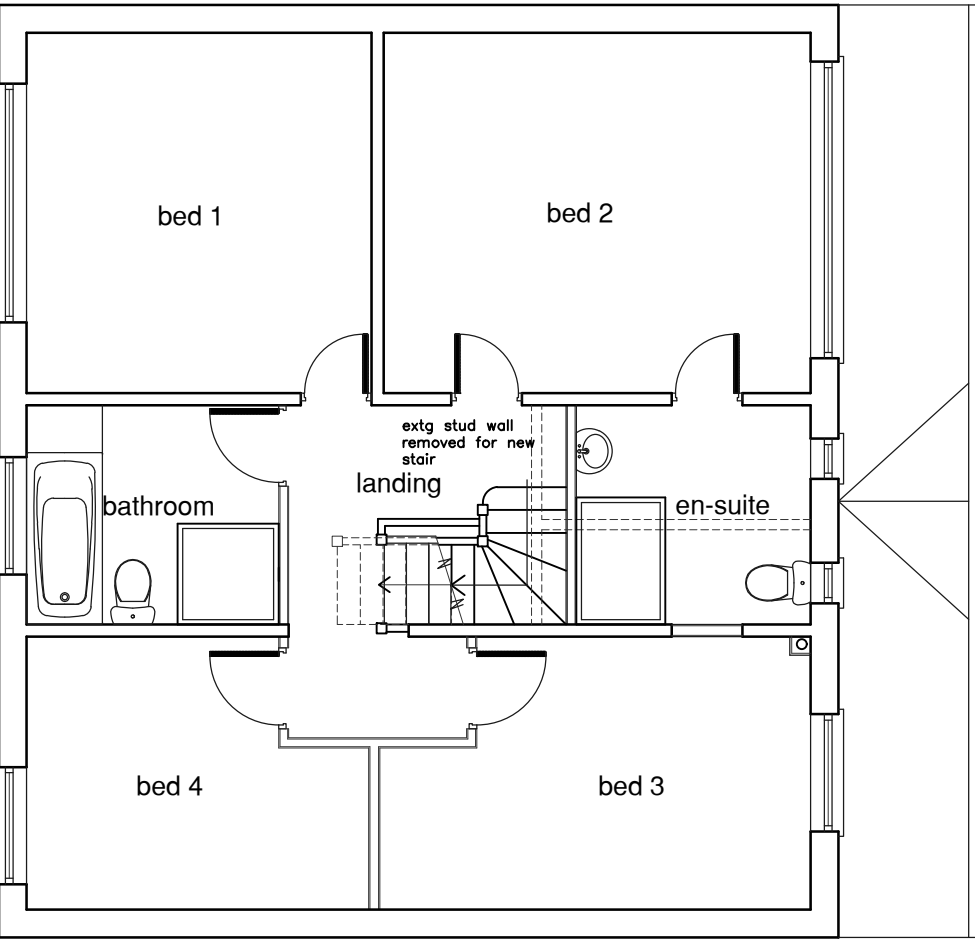

FIRST FLOOR PLAN AS PROPOSED



SITE PLAN 1:500

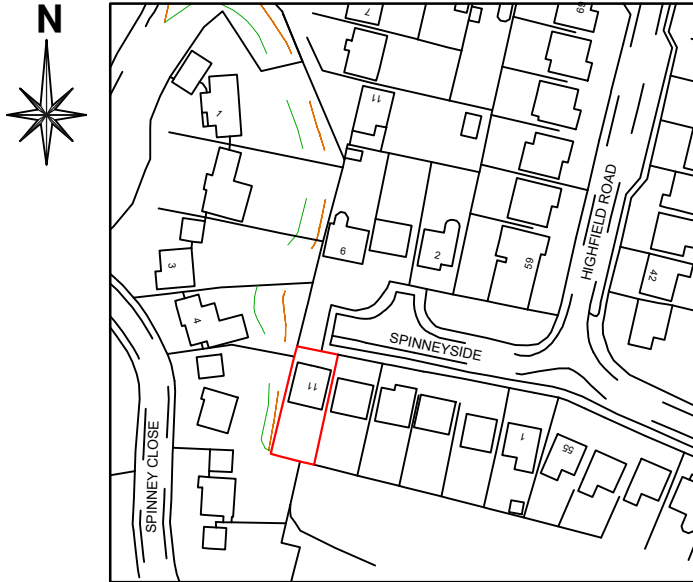

SITE LOCATION PLAN 1:1250

Revision	Date
----------	------

REV A - JAN 2024 - DORMER WIDTH REDUCED. JULIETTE BALCONY OMITTED.

A.J.S
ARCHITECTURAL SERVICES

Please reply to:
156A Fosse rd nth
Leicester
LE3 5ES

Mobile: 07974 263607
Email: andyaskeds@aol.com

Project PROPOSED LOFT CONVERSION
AND REAR EXTENSION AT:
11 SPINNEY SIDE, GROBY
FOR:
MR & MRS F. GATTO

Sheet Title PLANS, SECTIONS & ELEVATIONS
AS PROPOSED - LOFT (SHEET 2)

Scale 1:50, 1:100 **Ref** 2023/9385/02A

Date OCT 2023 **Drawn** AJA

ALL DIMENSIONS TO BE CHECKED ON SITE. DO NOT SCALE OFF DRAWING.
THIS DRAWING IS THE COPYRIGHT OF THE ARCHITECT AND NOT TO BE REPRODUCED
WITHOUT THEIR PERMISSION. ORIGINATOR'S MAP INFORMATION REPRODUCED WITH
PERMISSION OF BIRD CROWN COPYRIGHT RESERVED.