




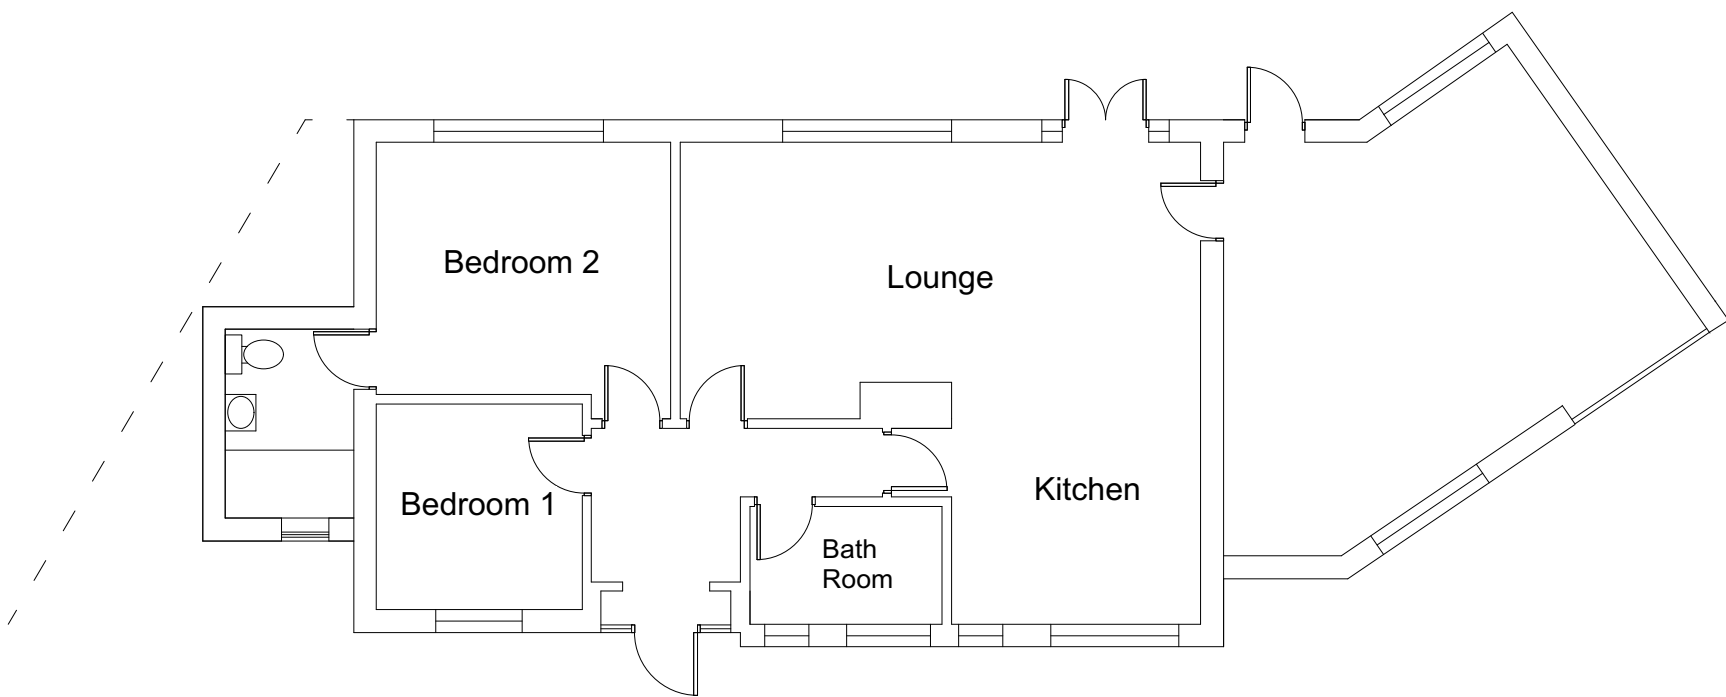


Existing Ground Floor Plan

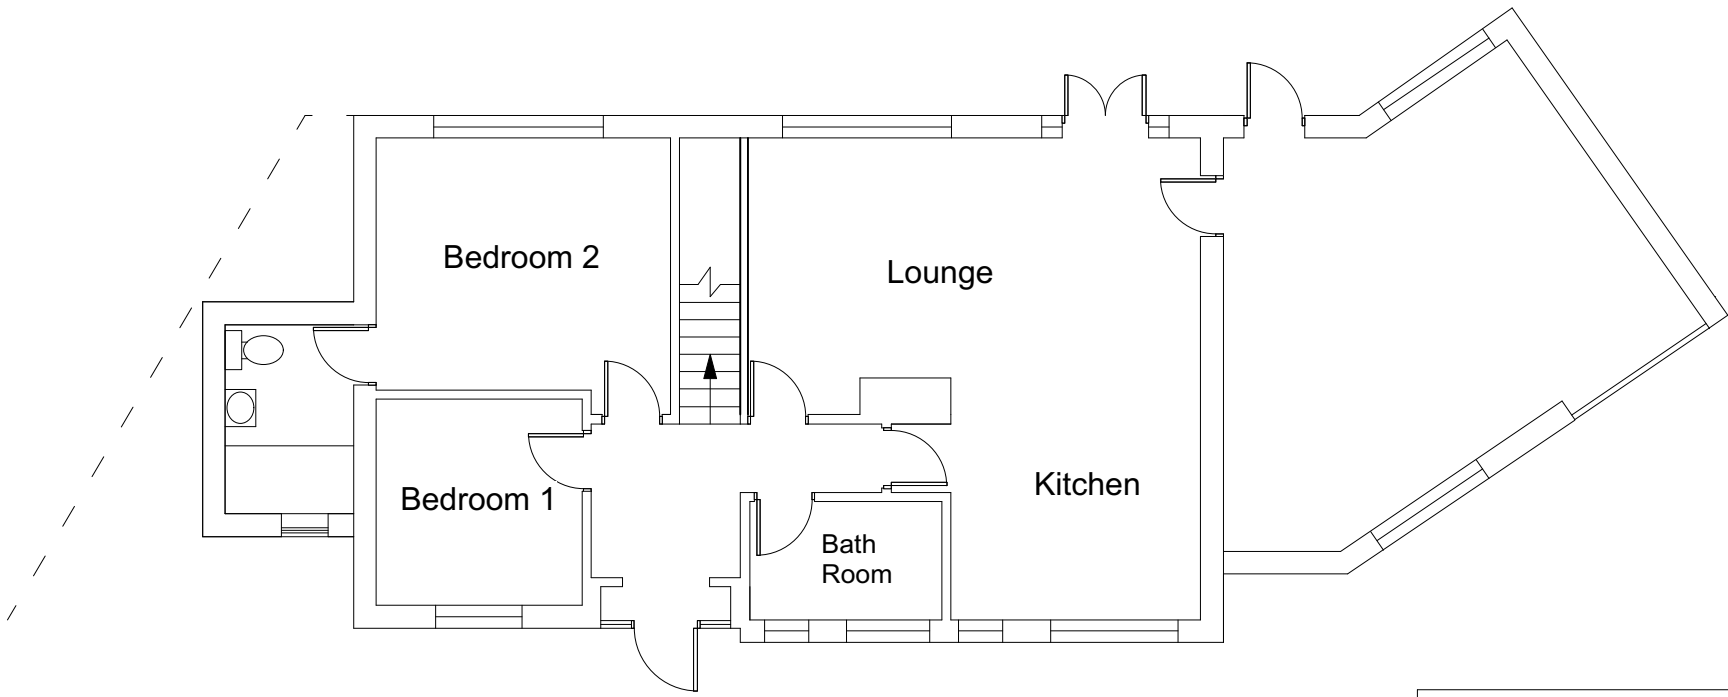

Proposed Ground Floor Plan

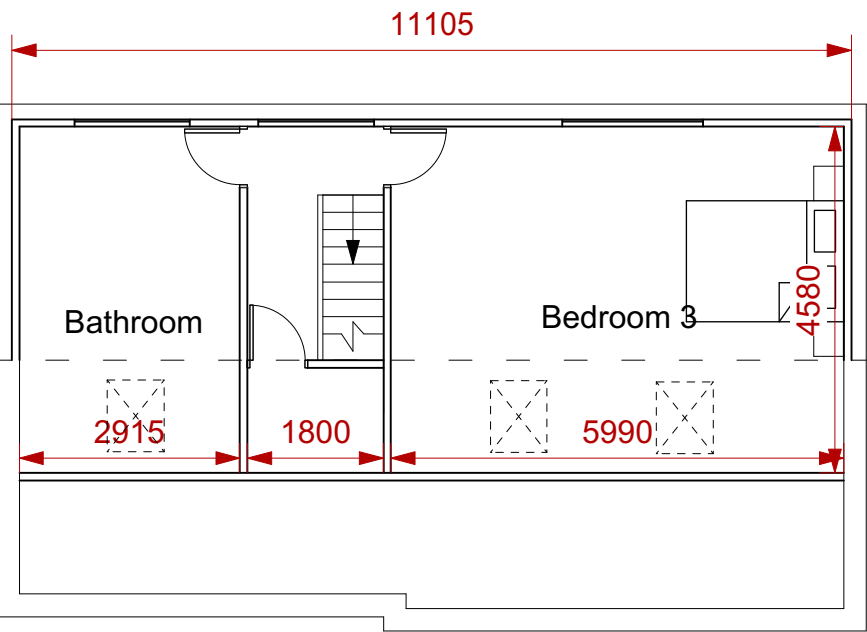

Proposed Loft Plan

 

SCALE BAR 1:100

S

I

Designs

Project

Proposed Loft Conversion with a rear
dormer
at: 32 Woodbank Rd, Groby, Leicester LE6
0BN

Sheet number 1

Existing and proposed plans

Scale

1:100

Please reply to:

Greenacre Drive

Leicester

LE5 6TE

Mobile: 07969919528

Email: sajjad@sidesigns.co.uk

All dimensions to be checked on site and not scaled off this
drawing.