




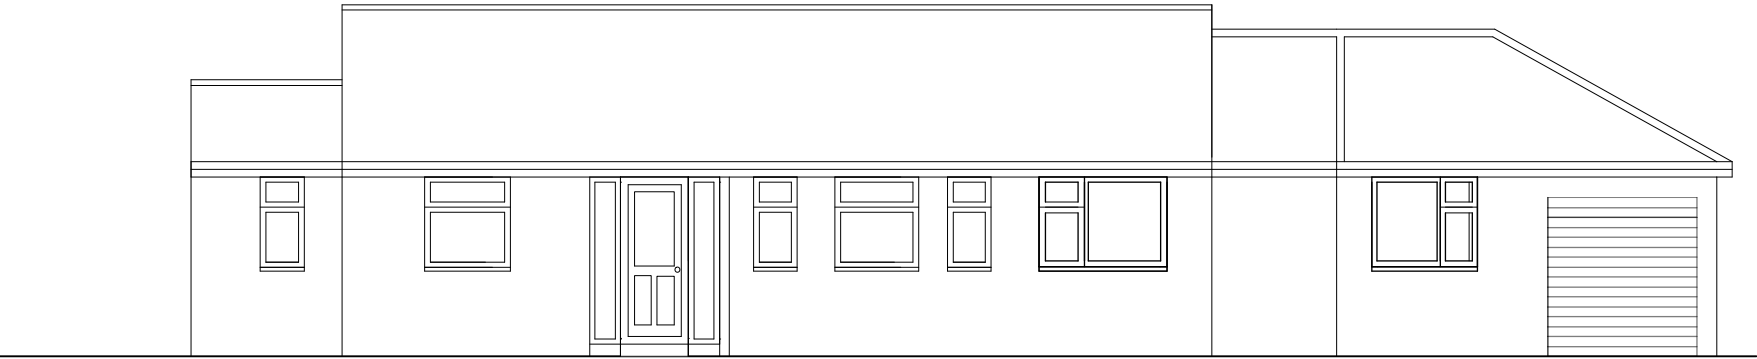

Existing Front Elevation

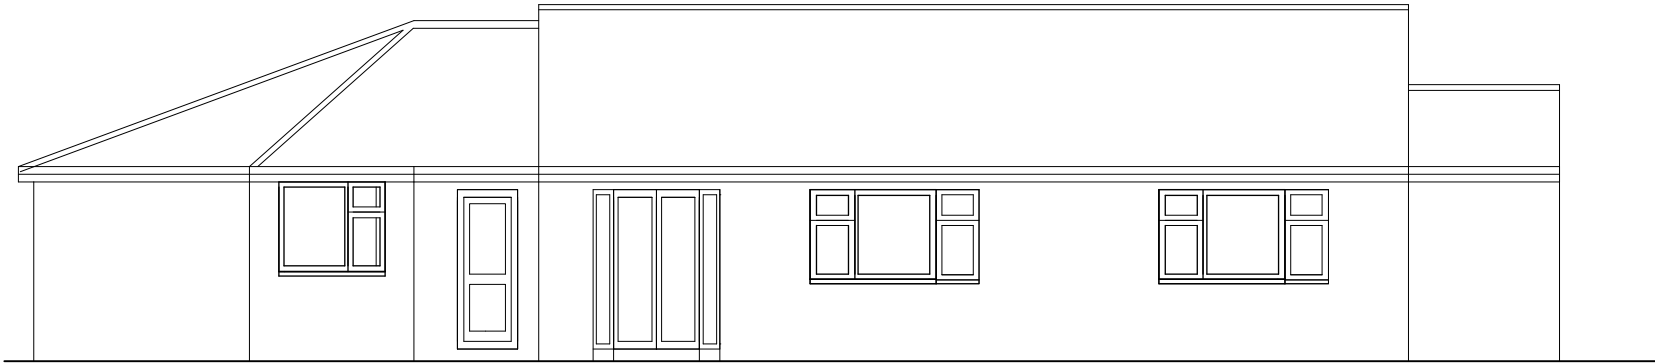

Existing Rear Elevation

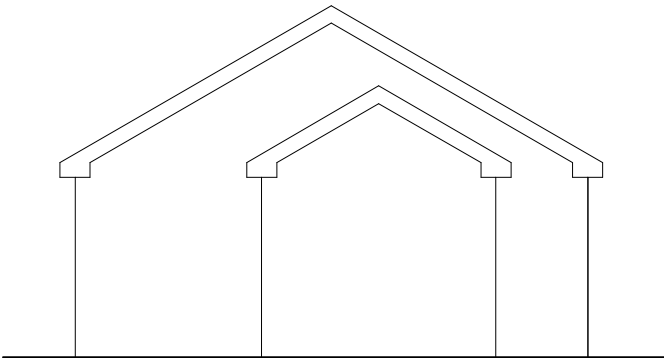

Existing Side Elevation



Existing Side Elevation



SCALE BAR 1:100

S

I

Designs

Project

Proposed Loft Conversion with a rear dormer  
at: 32 Woodbank Rd, Groby, Leicester  
LE6 0BN

Sheet number 2

Existing Elevations

Scale

1:100

Please reply to:

Greenacre Drive  
Leicester  
LE5 6TE

Mobile: 07969919528  
Email: [sajjad@sidesigns.co.uk](mailto:sajjad@sidesigns.co.uk)

All dimensions to be checked on site and not scaled off this drawing.