




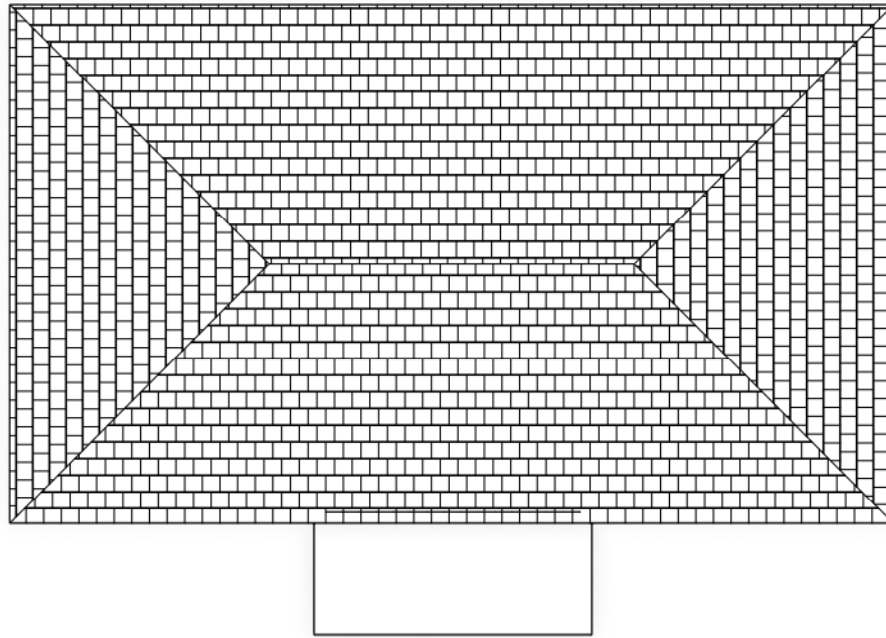



3 Roof Plan - Existing
Scale: 1:100

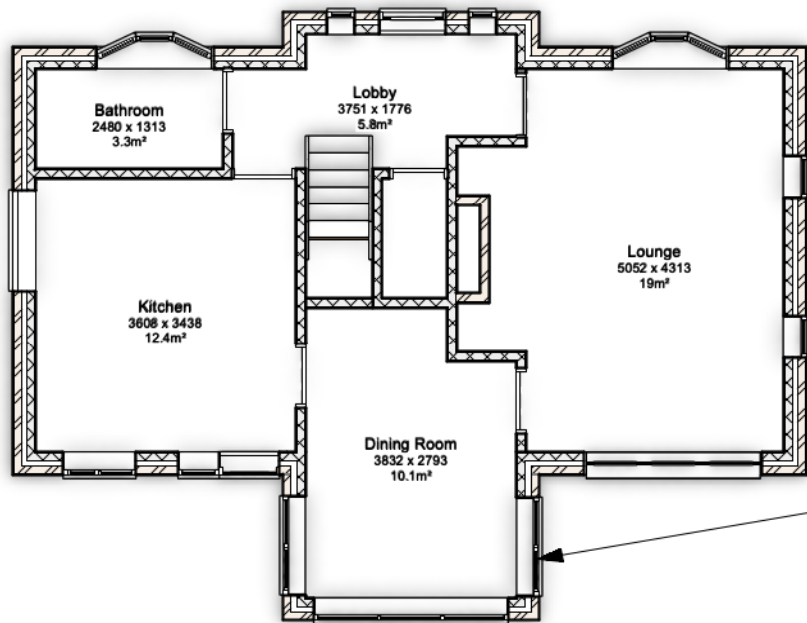

1 Ground Floor Plan - Existing
Scale: 1:100

 

4 Exterior Perspective - Proposed
Scale: 1:100

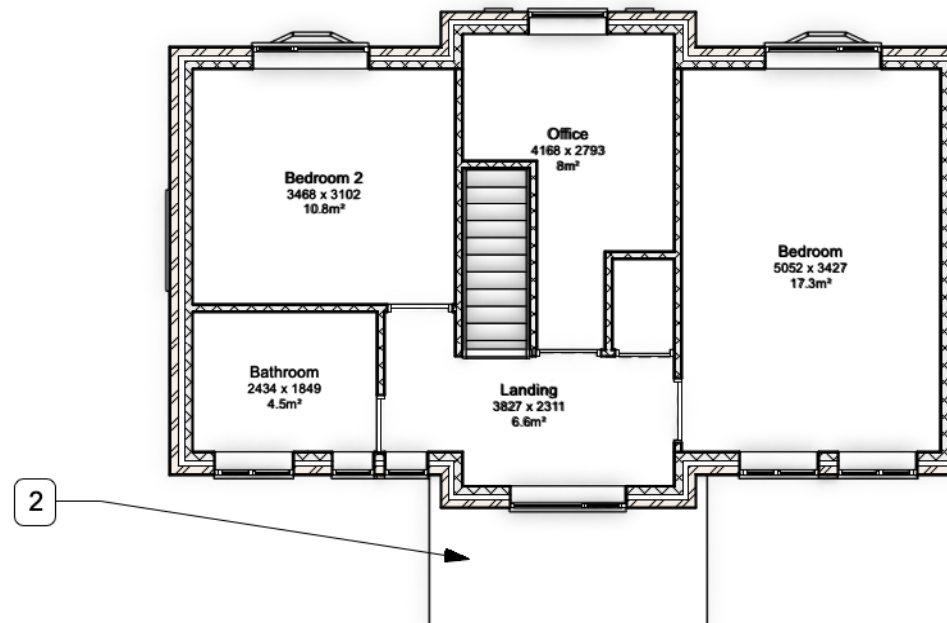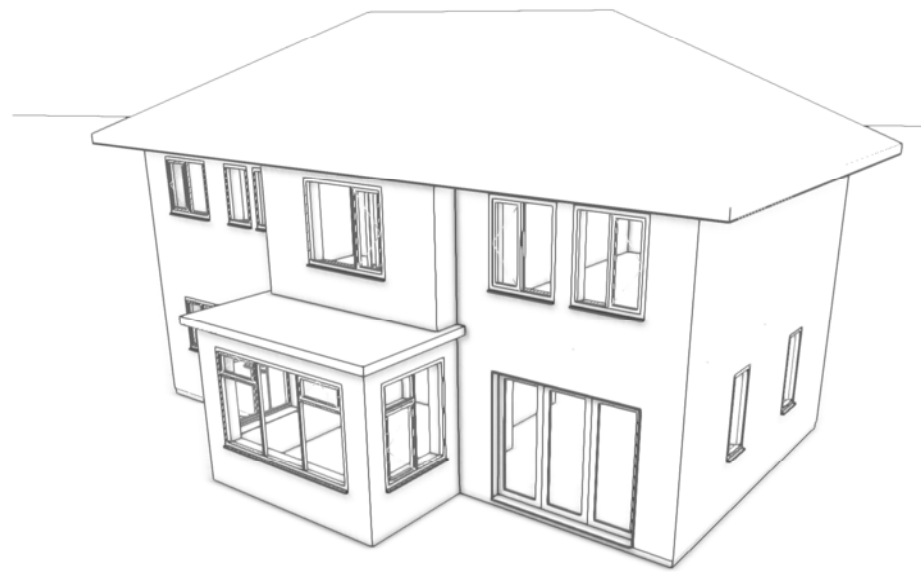

2 First Floor Plan - Existing
Scale: 1:100

Existing Plan Notes

- Existing walls to be demolished back to plane of walls at first floor level.
- Existing roof over single storey portion of building to be replaced.

THE DESIGN SOCIAL

134 Kirkby Road Barwell LE9 8FN UK
T: +44 (0)1455 446521 F: +44 (0)1455 446521
E: admin@thedesignsocial.com

GENERAL DRAWING NOTES

© This drawing is not to be shown to any Third Party unless agreed by The Design Social.

This drawing shows 'design intent' only.

It is the responsibility of the appointed contractor to finalise development, using specialists approved by The Design Social, & produce detailed working drawings.

ALL working drawings to be approved by The Design Social prior to manufacture.

REV.	DATE	NOTES	REV.
			BY

THE DESIGN SOCIAL

Stephanie Davies

196 Kirkby Road, Barwell, Leicesters,
LE9 8FS

Existing Plans

AUTHOR	L.R.	DATE	16/07/2024	APPROVED	S.D.
SCALE	1:100 @ A3	READ WITH	0348 (A) GA 001		
DRAWING No.	0348	(A)	GA	004	
Project No.		Type		Area	Number
DRAWING STATUS	For Approval				