



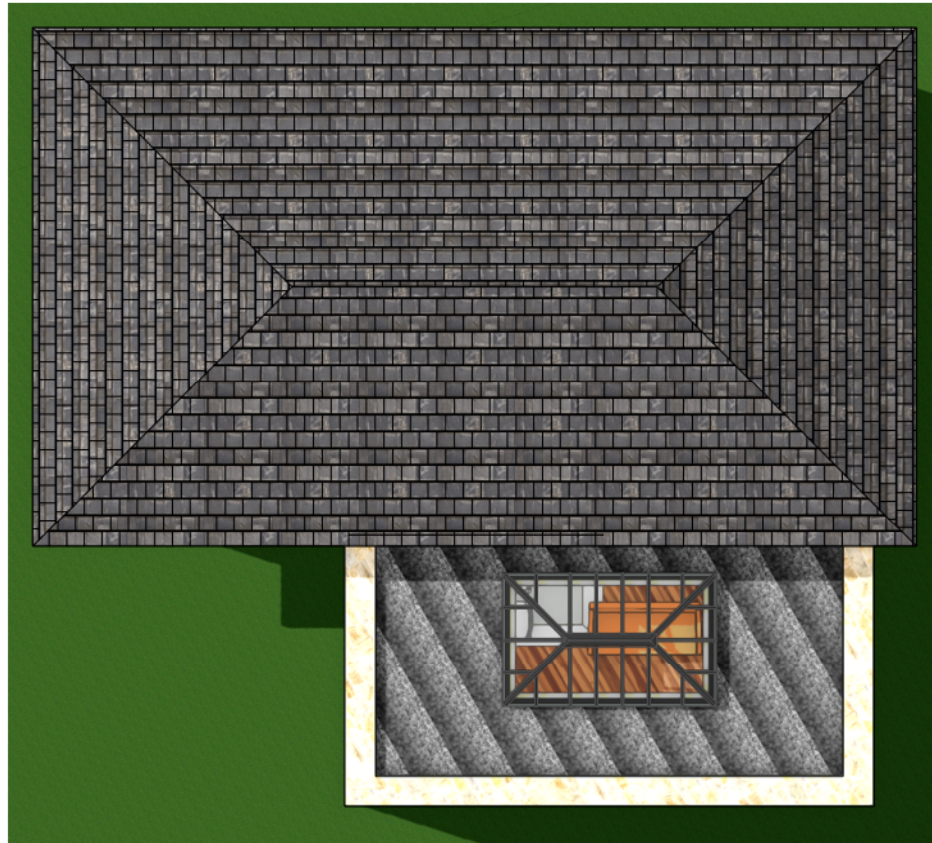

3 Roof Plan - Proposed
Scale: 1:100

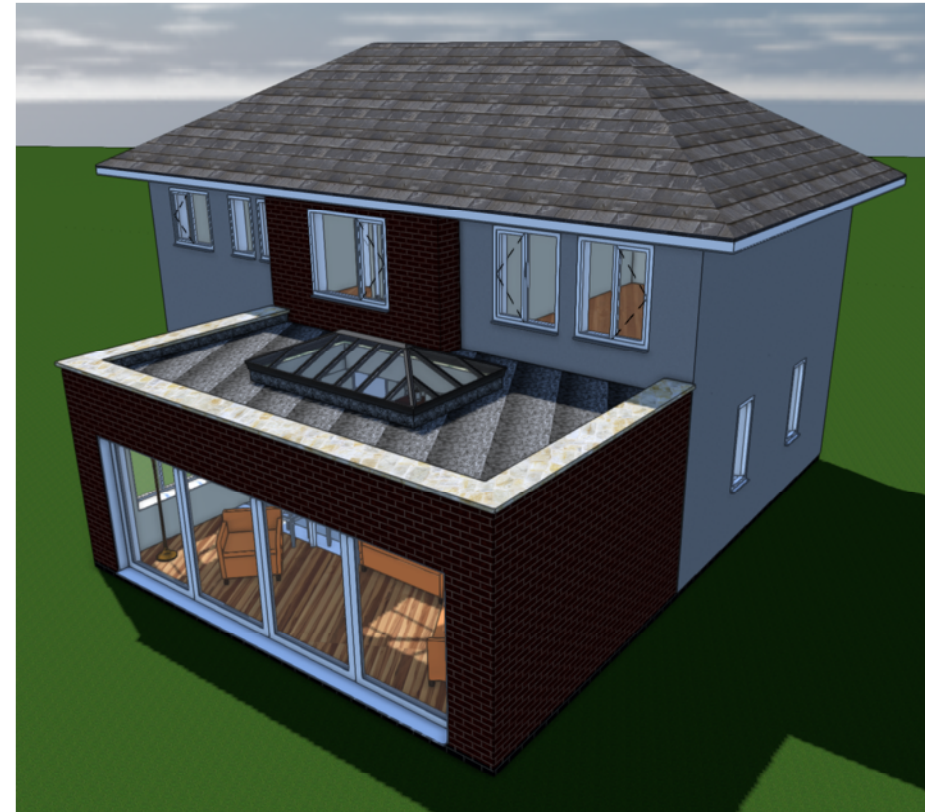

4 Exterior Perspective - Proposed
Scale: 1:100

Proposed Plan Notes

1. Proposed extension to rear of property. Extension to be of insulated cavity brick & block construction.
2. New uPVC double glazed windows.
3. New structural opening into new extension.
4. New uPVC sliding folding doors to be double glazed.
5. New roof lantern in new flat roof, to proposed extension. Roof surface to be rubberised membrane, welded at all joints.
6. New flat roof with parapet over proposed rear extension.


THE DESIGN SOCIAL

134 Kirkby Road Barwell LE9 8FN UK
T: +44 (0)1455 446521 F: +44 (0)1455 446521
E: admin@thedesignsocial.com


GENERAL DRAWING NOTES

© This drawing is not to be shown to any Third Party unless agreed by The Design Social.

This drawing shows 'design intent' only.
It is the responsibility of the appointed contractor to finalise development, using specialists approved by The Design Social, & produce detailed working drawings.
ALL working drawings to be approved by The Design Social prior to manufacture.

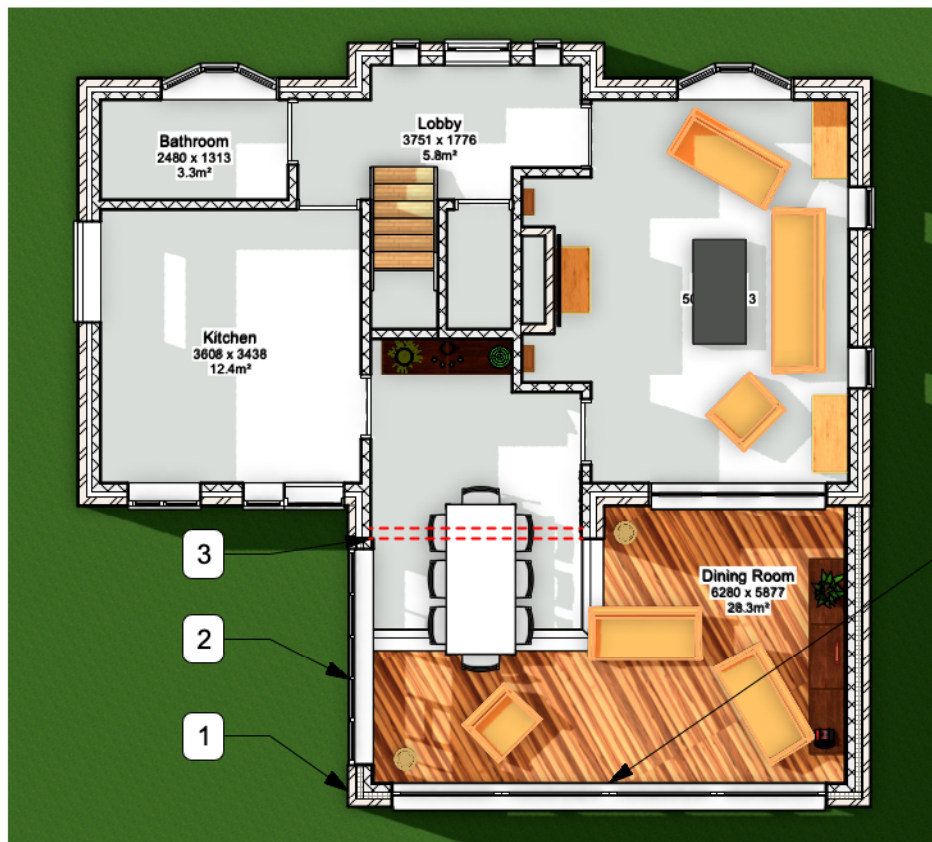

1 Ground Floor Plan - Proposed
Scale: 1:100

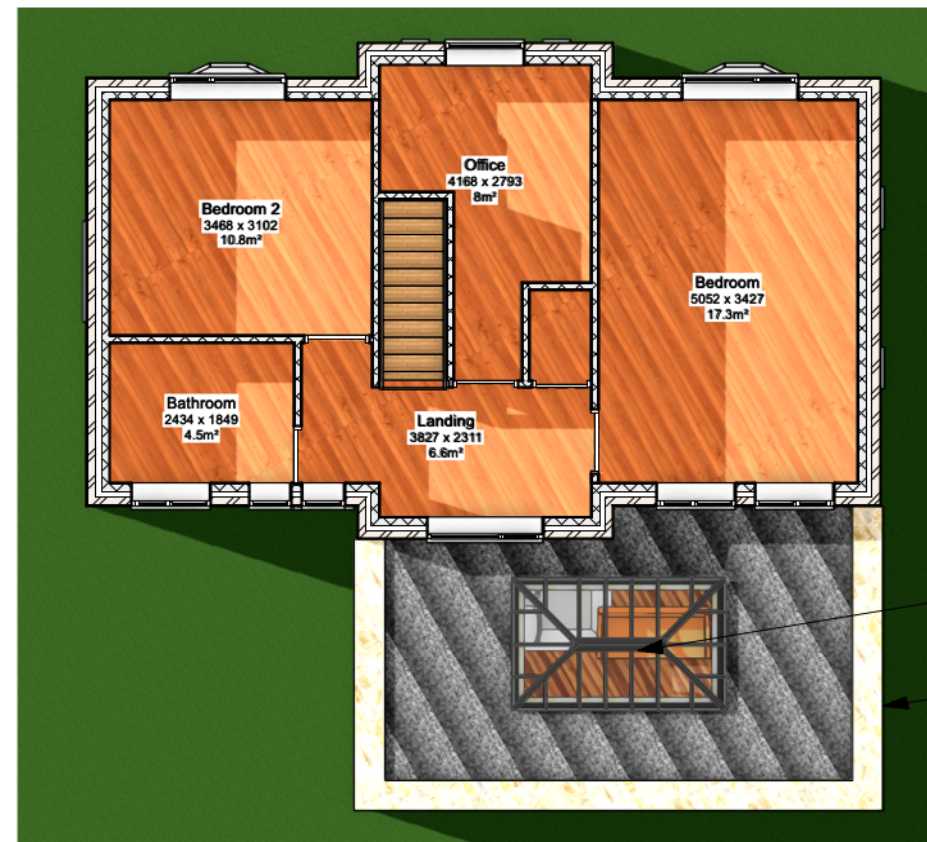

2 First Floor Plan - Proposed
Scale: 1:100

REV.	DATE	NOTES	REV.
BY			

THE DESIGN SOCIAL

Stephanie Davies				
196 Kirkby Road, Barwell, Leicester, LE9 8FS				
Proposed Plans				
AUTHOR	L.R.	DATE	16/07/2024	APPROVED
				S.D.
SCALE	1:100 @ A3		READ WITH	0348 (A) GA 001
DRAWING No.	0348 (A) GA 006			
Project No.	Type	Area	Number	Rev
DRAWING STATUS				
For Approval				