


Existing Elevation Notes

- Existing walls to be demolished back to plane of walls at first floor level.
- Existing roof over single storey portion of building to be replaced.

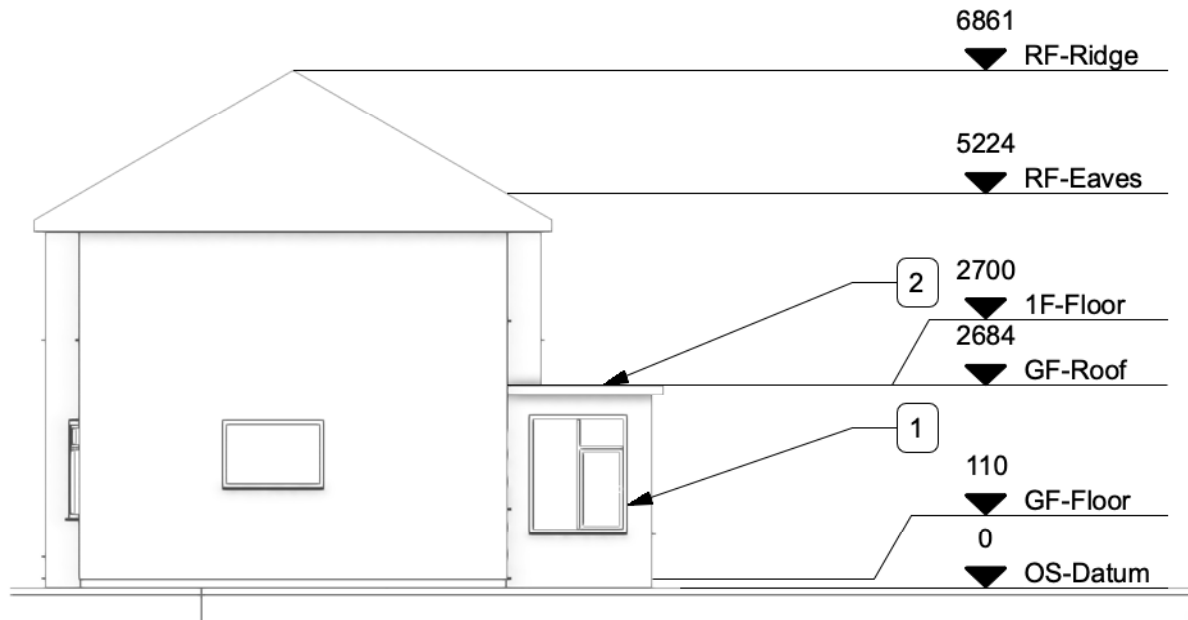



3 East Elevation - Existing
Scale: 1:100



4 South Elevation - Existing
Scale: 1:100



1 North Elevation - Existing
Scale: 1:100

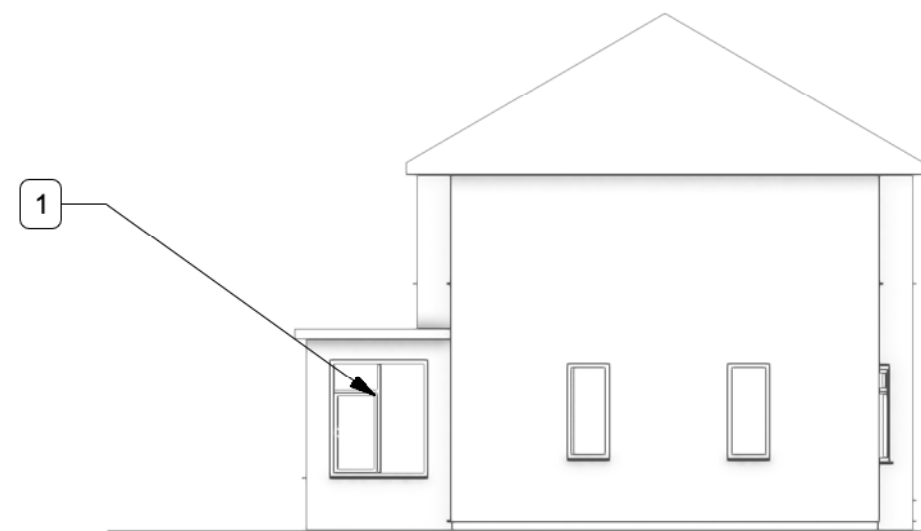 

2 West Elevation - Existing
Scale: 1:100

THE DESIGN SOCIAL

134 Kirkby Road Barwell LE9 8FN UK
T: +44 (0)1455 446521 F: +44 (0)1455 446521
E: admin@thedesignsocial.com

GENERAL DRAWING NOTES

© This drawing is not to be shown to any Third Party unless agreed by The Design Social.

This drawing shows 'design intent' only.
It is the responsibility of the appointed contractor to finalise development, using specialists approved by The Design Social, & produce detailed working drawings.
ALL working drawings to be approved by The Design Social prior to manufacture.

REV.	DATE	NOTES	REV.
			BY

THE DESIGN SOCIAL

Stephanie Davies

196 Kirkby Road, Barwell, Leicesters,
LE9 8FS

Existing Elevations

AUTHOR	L.R.	DATE	16/07/2024	APPROVED	S.D.
--------	------	------	------------	----------	------

SCALE	1:100 @ A3	READ WITH	0348 (A) GA 001
-------	------------	-----------	-----------------

DRAWING No.	0348	(L)	GA	005	
Project No.	Type	Area	Number	Rev	

DRAWING STATUS
For Approval