

GENERAL DRAWING NOTES

© This drawing is not to be shown to any Third Party unless agreed by The Design Social.

This drawing shows 'design intent' only.
It is the responsibility of the appointed contractor to finalise development, using specialists approved by The Design Social, & produce detailed working drawings.
ALL working drawings to be approved by The Design Social prior to manufacture.


REV.	DATE	NOTES	REV. BY
------	------	-------	---------

Stephanie Davies				
196 Kirkby Road, Barwell, Leciester, LE9 8FS				
Proposed Elevations				
AUTHOR	L.R.	DATE	16/07/2024	APPROVED
				S.D.
SCALE	1:100 @ A3		READ WITH	0348 (A) GA 001
DRAWING No.	0348	(L)	GA	007
Project No.		Type	Area	Number
Rev				
DRAWING STATUS				
For Approval				

- Proposed Elevation Notes**
1. Proposed extension to rear of property. Extension to be of insulated cavity brick & block construction.
 2. New uPVC double glazed windows.
 3. New roof lantern in new flat roof, to proposed extension. Roof surface to be rubberised membrane, welded at all joints.
 4. New uPVC sliding folding doors to be double glazed.
 5. New flat roof with parapet over proposed rear extension.



3 East Elevation - Proposed
Scale: 1:100

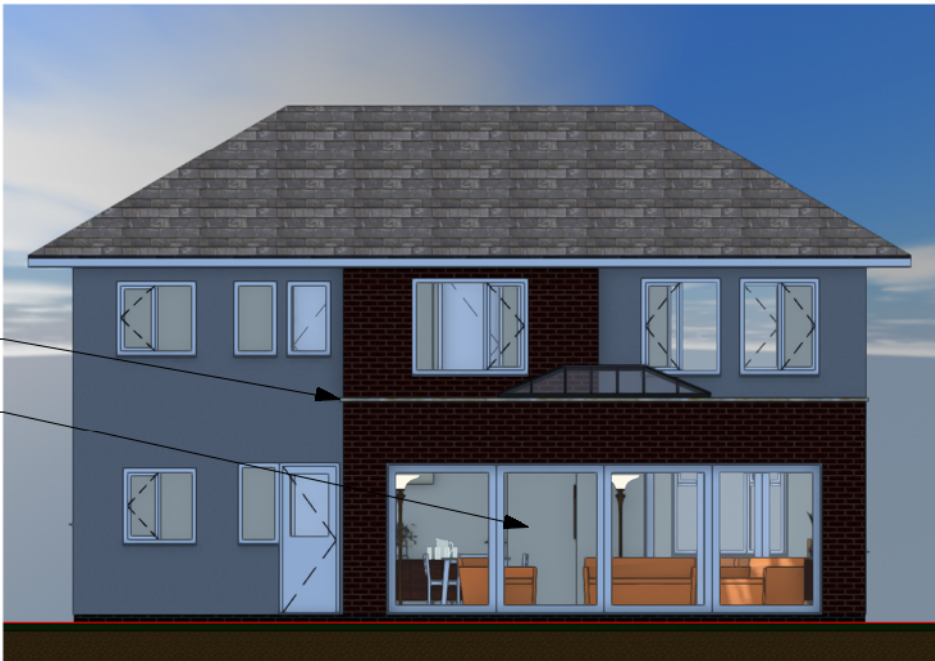

4 South Elevation - Proposed
Scale: 1:100



1 North Elevation - Proposed
Scale: 1:100



2 West Elevation - Proposed
Scale: 1:100