


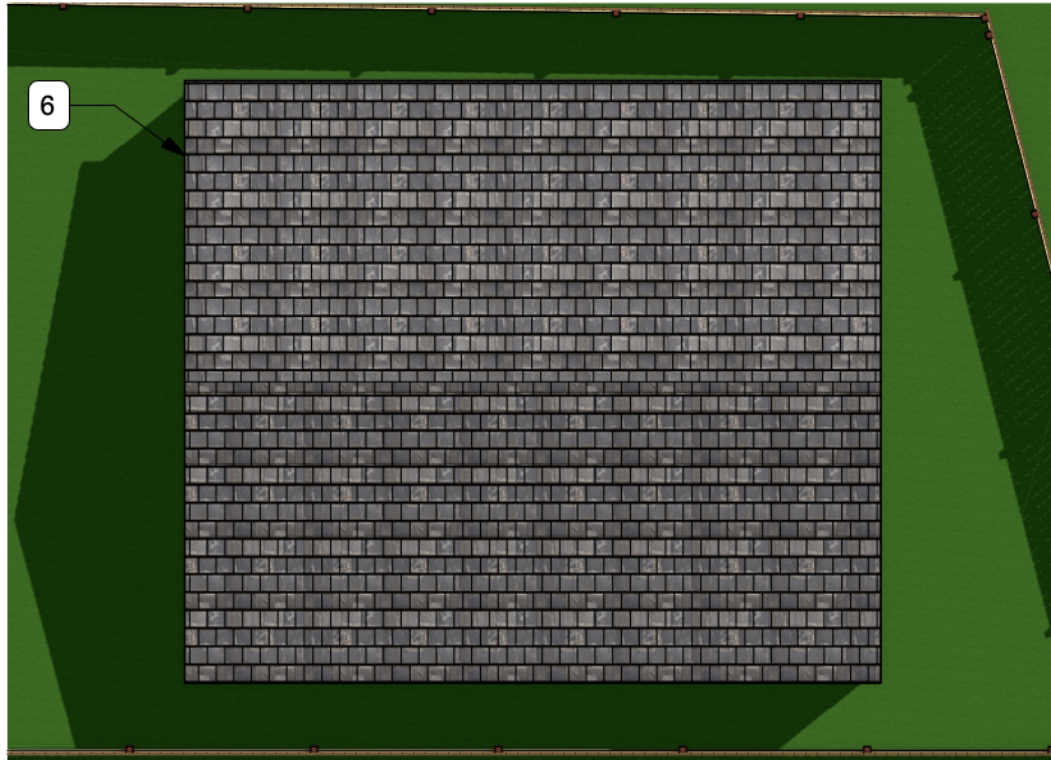

Proposed Plan Notes

1. Proposed outbuilding to be of insulated cavity brick & block construction.
2. New uPVC sliding folding doors to be double glazed.
3. New uPVC double glazed window.
4. New stairs from GF to Mezzanine storage.
5. New triangle shaped double glazed uPVC window.
6. Proposed double pitched roof over outbuilding.

THE DESIGN SOCIAL

134 Kirkby Road Barwell LE9 8FN UK
T: +44 (0)1455 446521 F: +44 (0)1455 446521
E: admin@thedesignsocial.com

GENERAL DRAWING NOTES

© This drawing is not to be shown to any Third Party unless agreed by The Design Social.

This drawing shows 'design intent' only.
It is the responsibility of the appointed contractor to finalise development, using specialists approved by The Design Social, & produce detailed working drawings.
ALL working drawings to be approved by The Design Social prior to manufacture.

3 Roof Plan - Proposed
Scale: 1:100



1 Ground Floor Plan - Proposed
Scale: 1:100



2 Mezzanine Plan - Proposed
Scale: 1:100



REV.	DATE	NOTES	REV. BY
------	------	-------	---------

THE DESIGN SOCIAL

Paige Stockil

99 Belle Vue Road, Earl Shilton, LE9 8AA

Proposed Plans

AUTHOR	O.R.	DATE	16/07/2024	APPROVED	P.S.
SCALE	1:100 @ A3	READ WITH	0346 (A) GA 001		
DRAWING No.	0346	(A)	GA	006	
Project No.		Type		Area	Number
DRAWING STATUS	For Approval				