




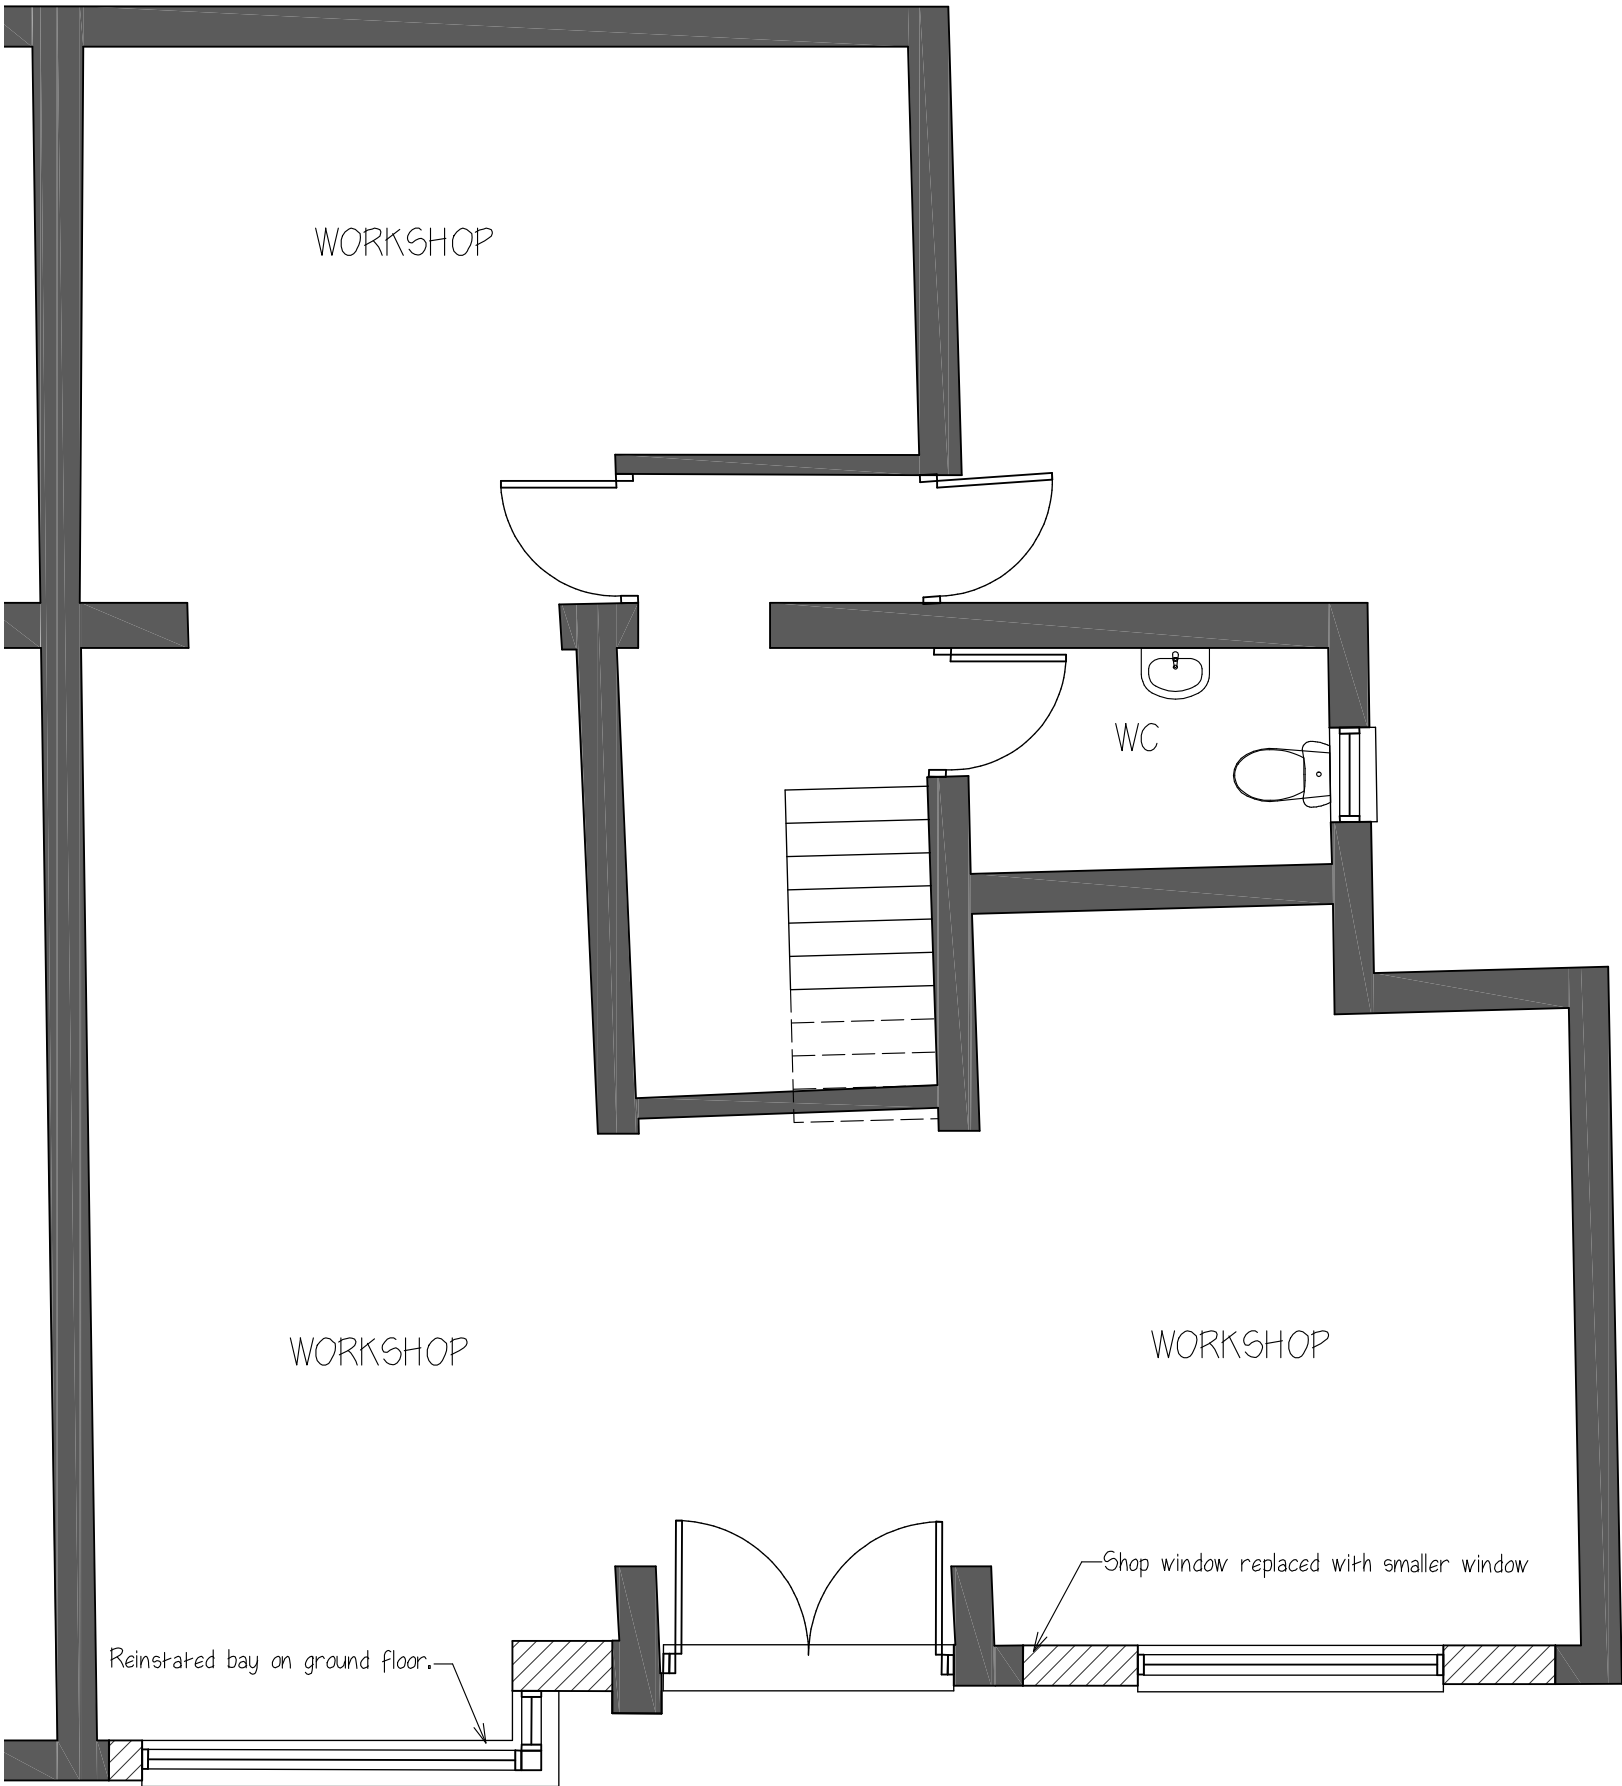



Ground Floor Plan
Scale 1: 50

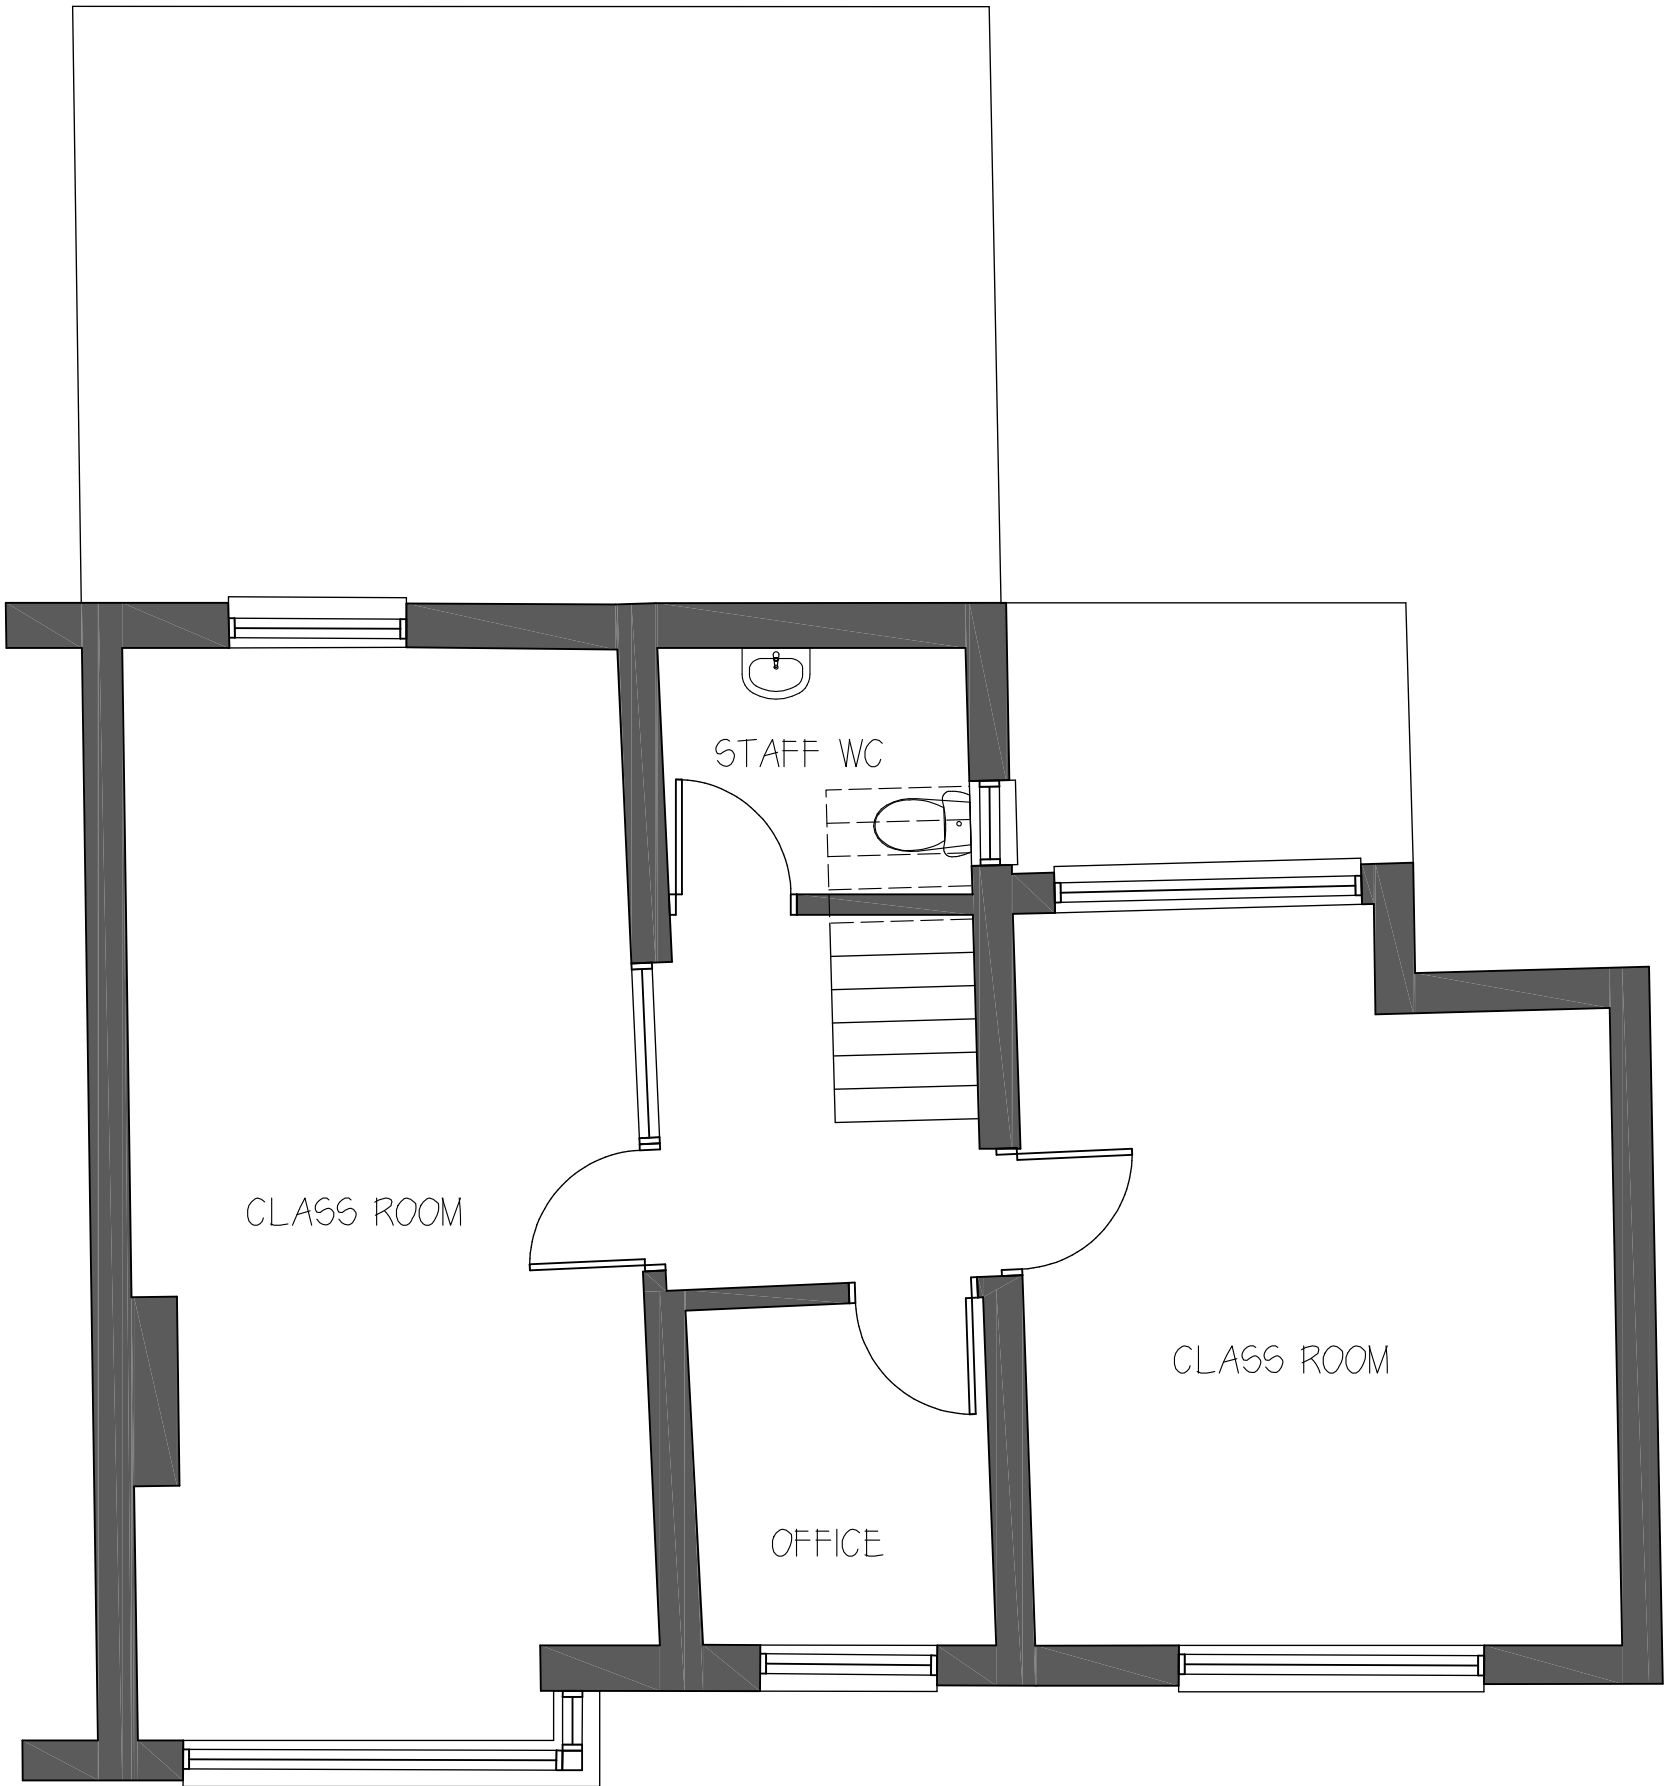


First Floor Plan
Scale 1: 50

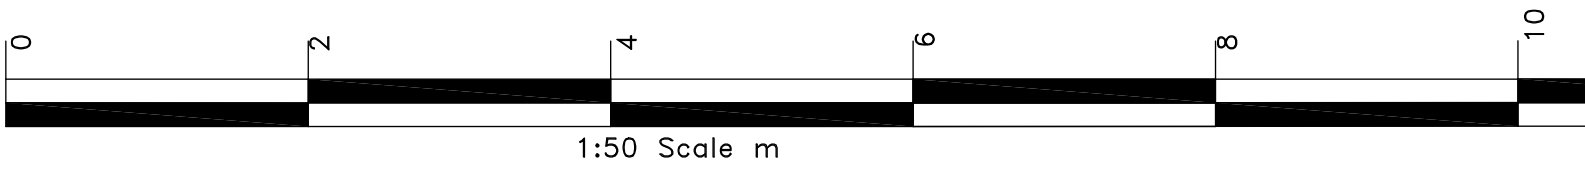

Front (S) Elevation
Scale 1: 100

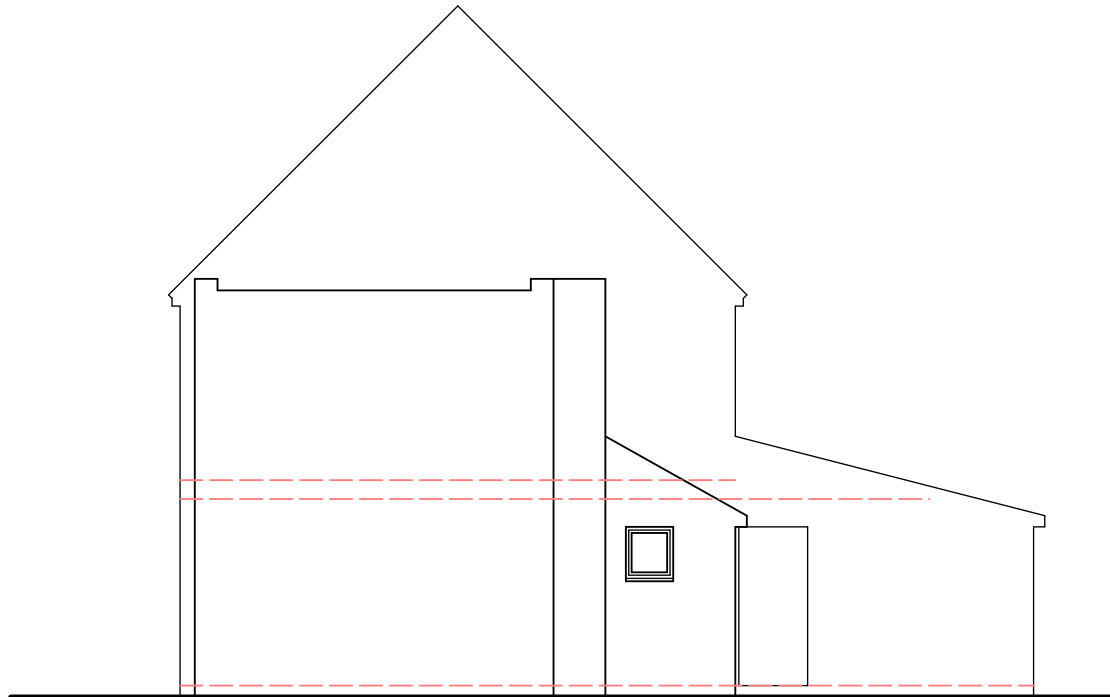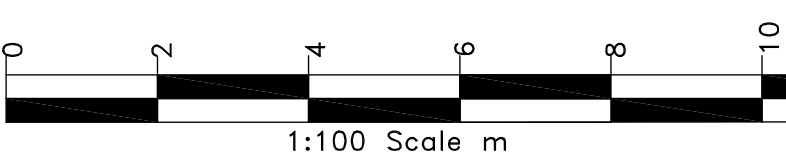

Side (E) Elevation
Scale 1: 100

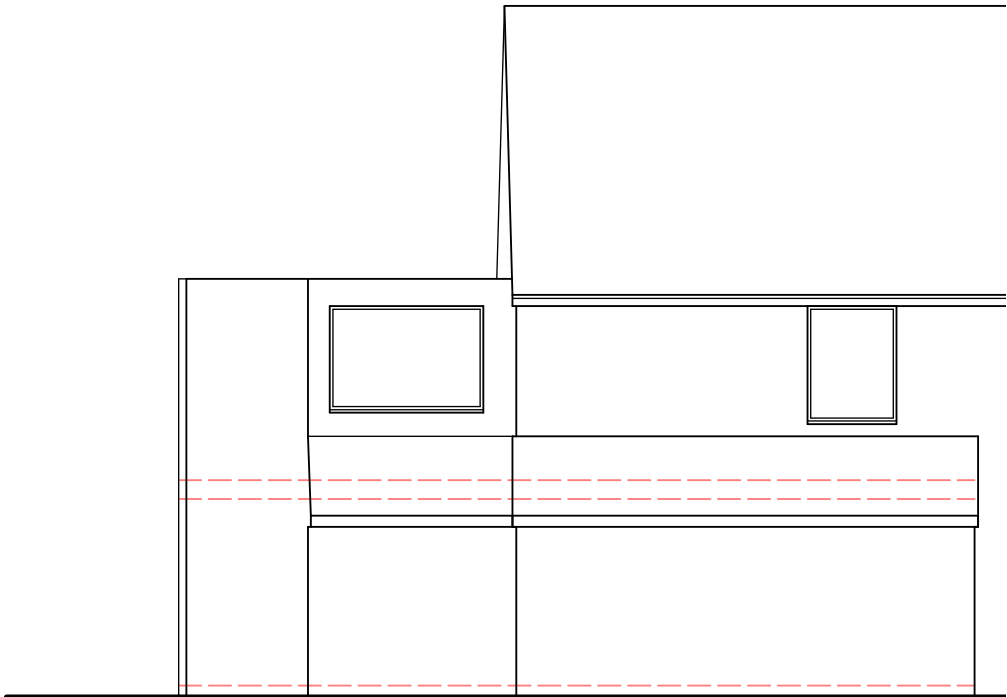

Rear (N) Elevation
Scale 1: 100

Printed or electronic copies of the plan can be scaled for planning purposes.
This drawing is issued for the sole and exclusive use of the named recipient.
Distribution to any third party is on the strict understanding that no liability is accepted by Sturch for any discrepancies, errors or omissions that may be present, and no guarantee is offered as to the accuracy of information shown.
© Crown Copyright 2007. All rights reserved. Licence number 100020449

Rev #	Date	Description	By
			sAh

Legend

Notes



Tel: 07948 382917 e:1sturch@gmail.com

Project

Changew of Use at
317 Coventry Road, Hinckley.
From Class E to Class F

Client

Uneek Learning

Drawing

Proposed Plans and Elevations

Drg No:	02-2621	Rev	#
Scale	1:100 U05 @A2	Date	09.01.25