



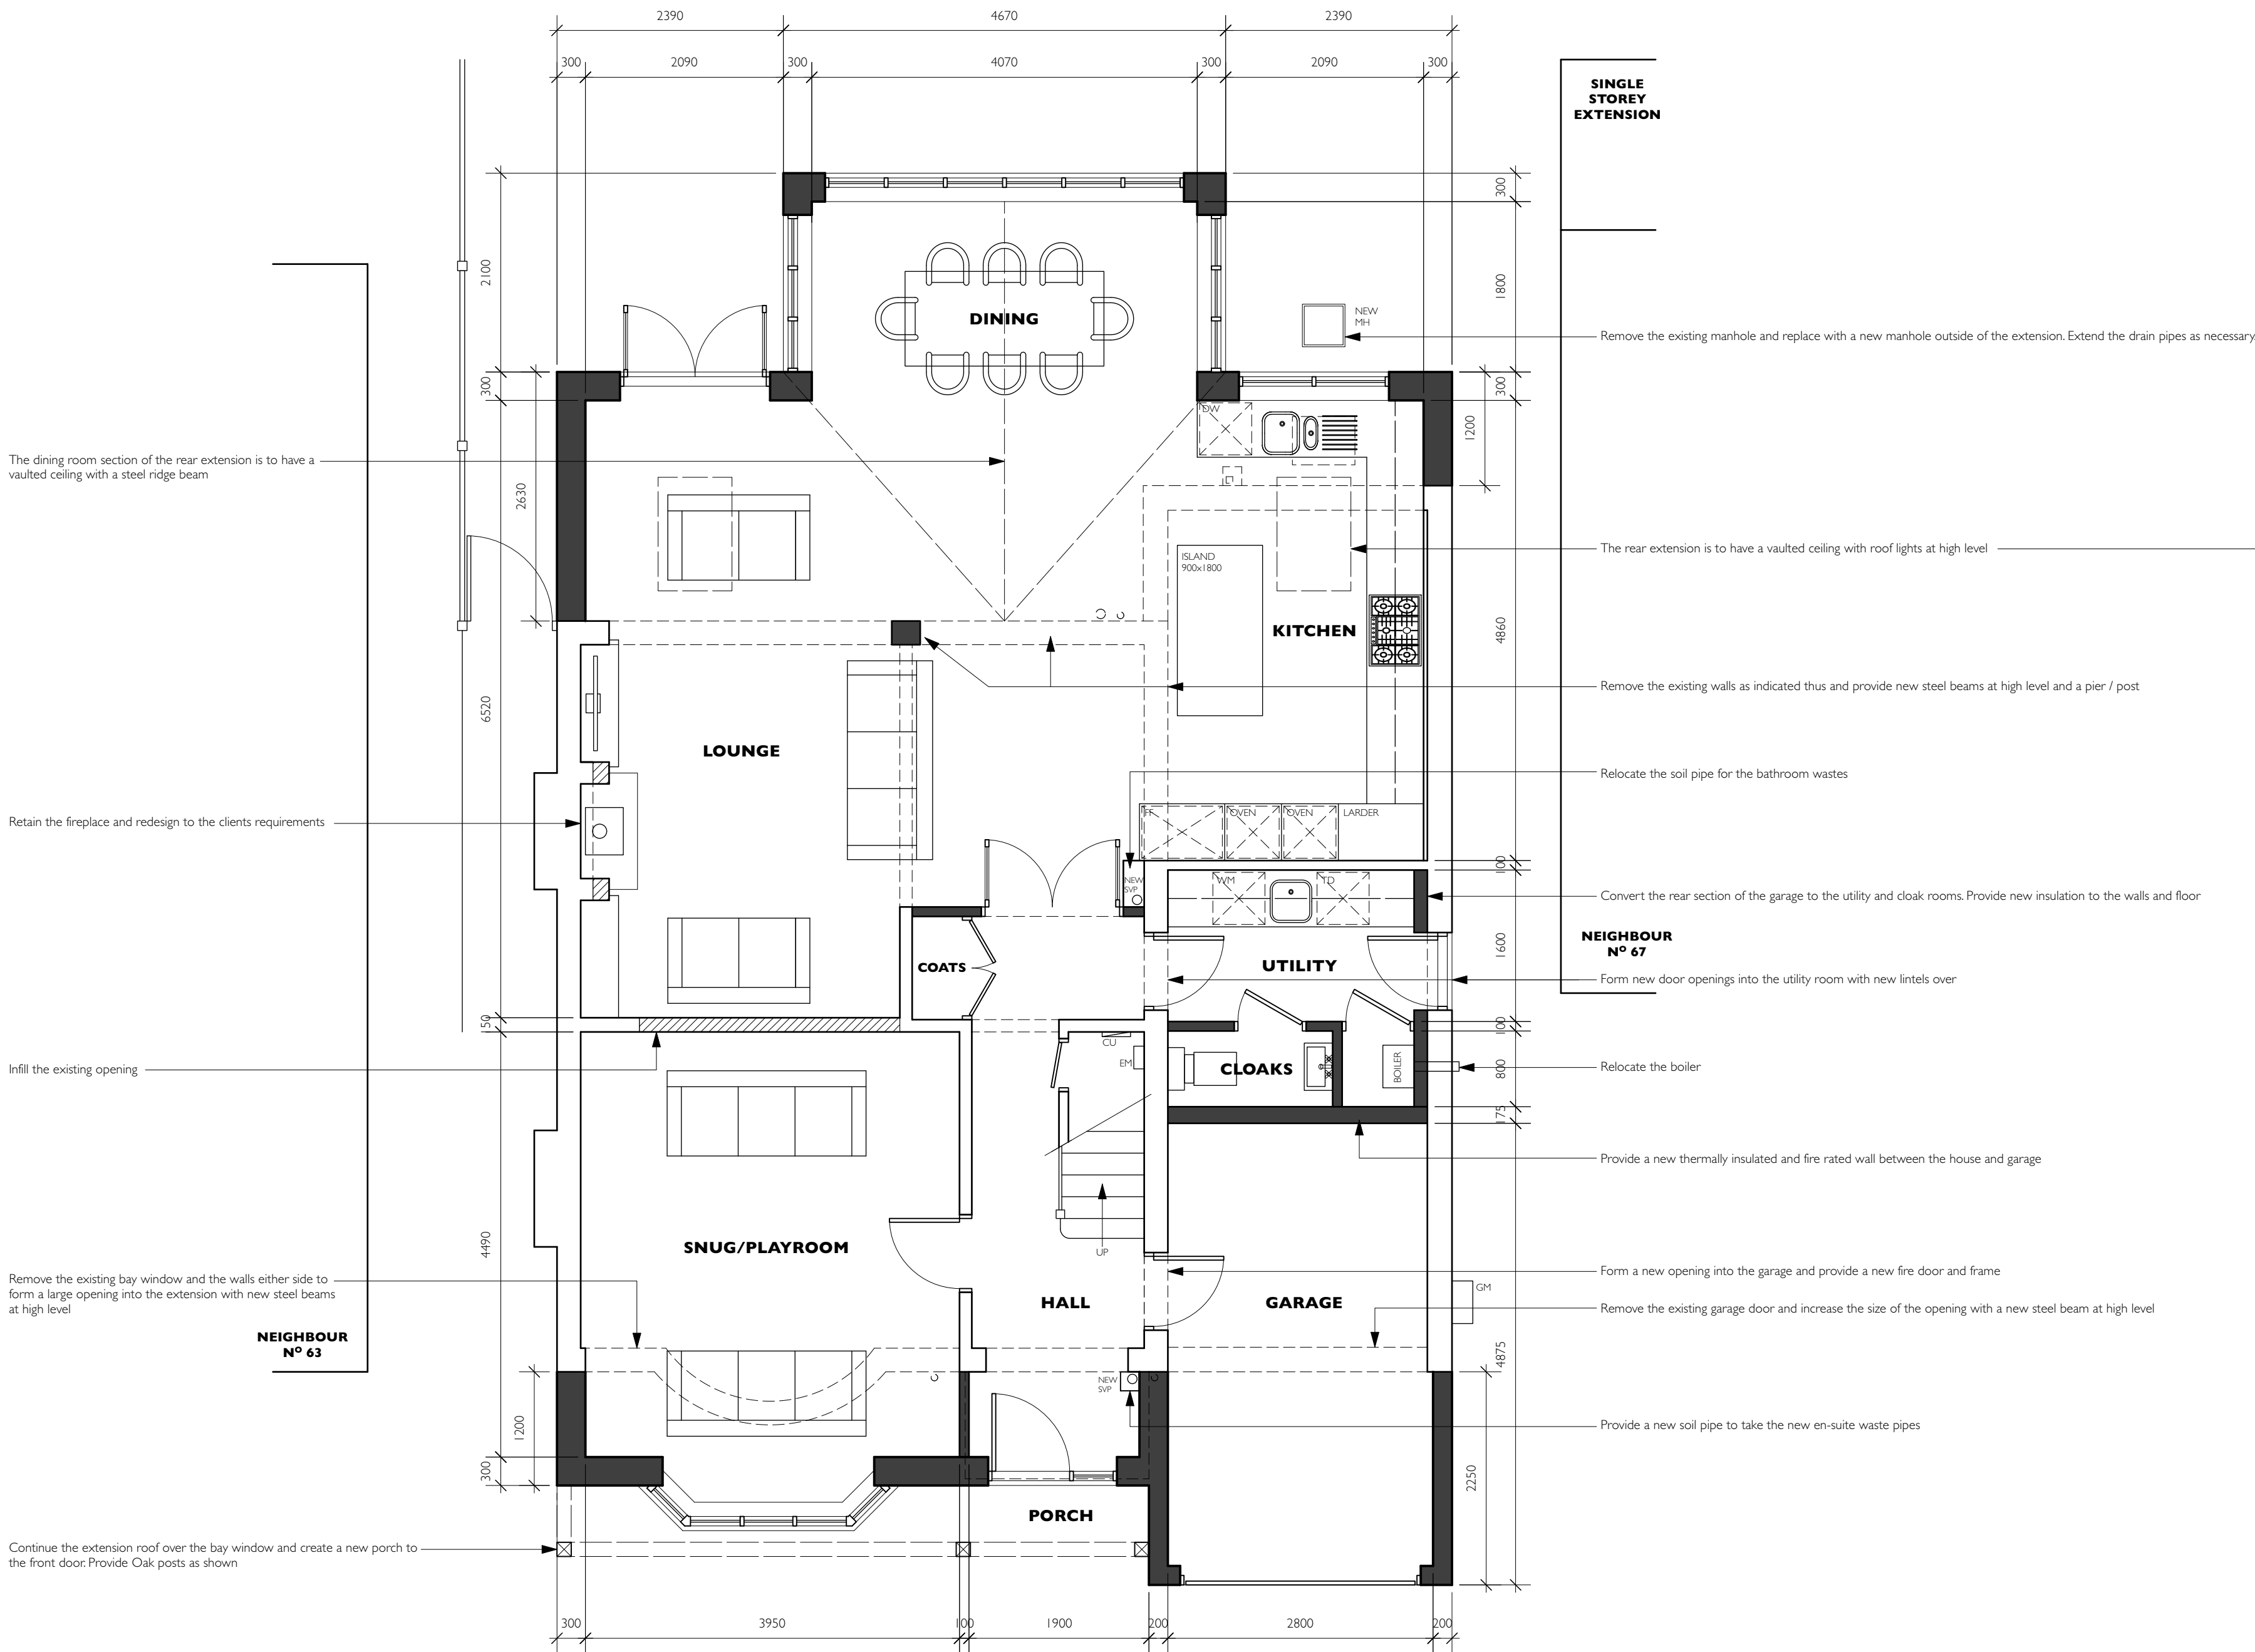

PROPOSED GROUND FLOOR PLAN

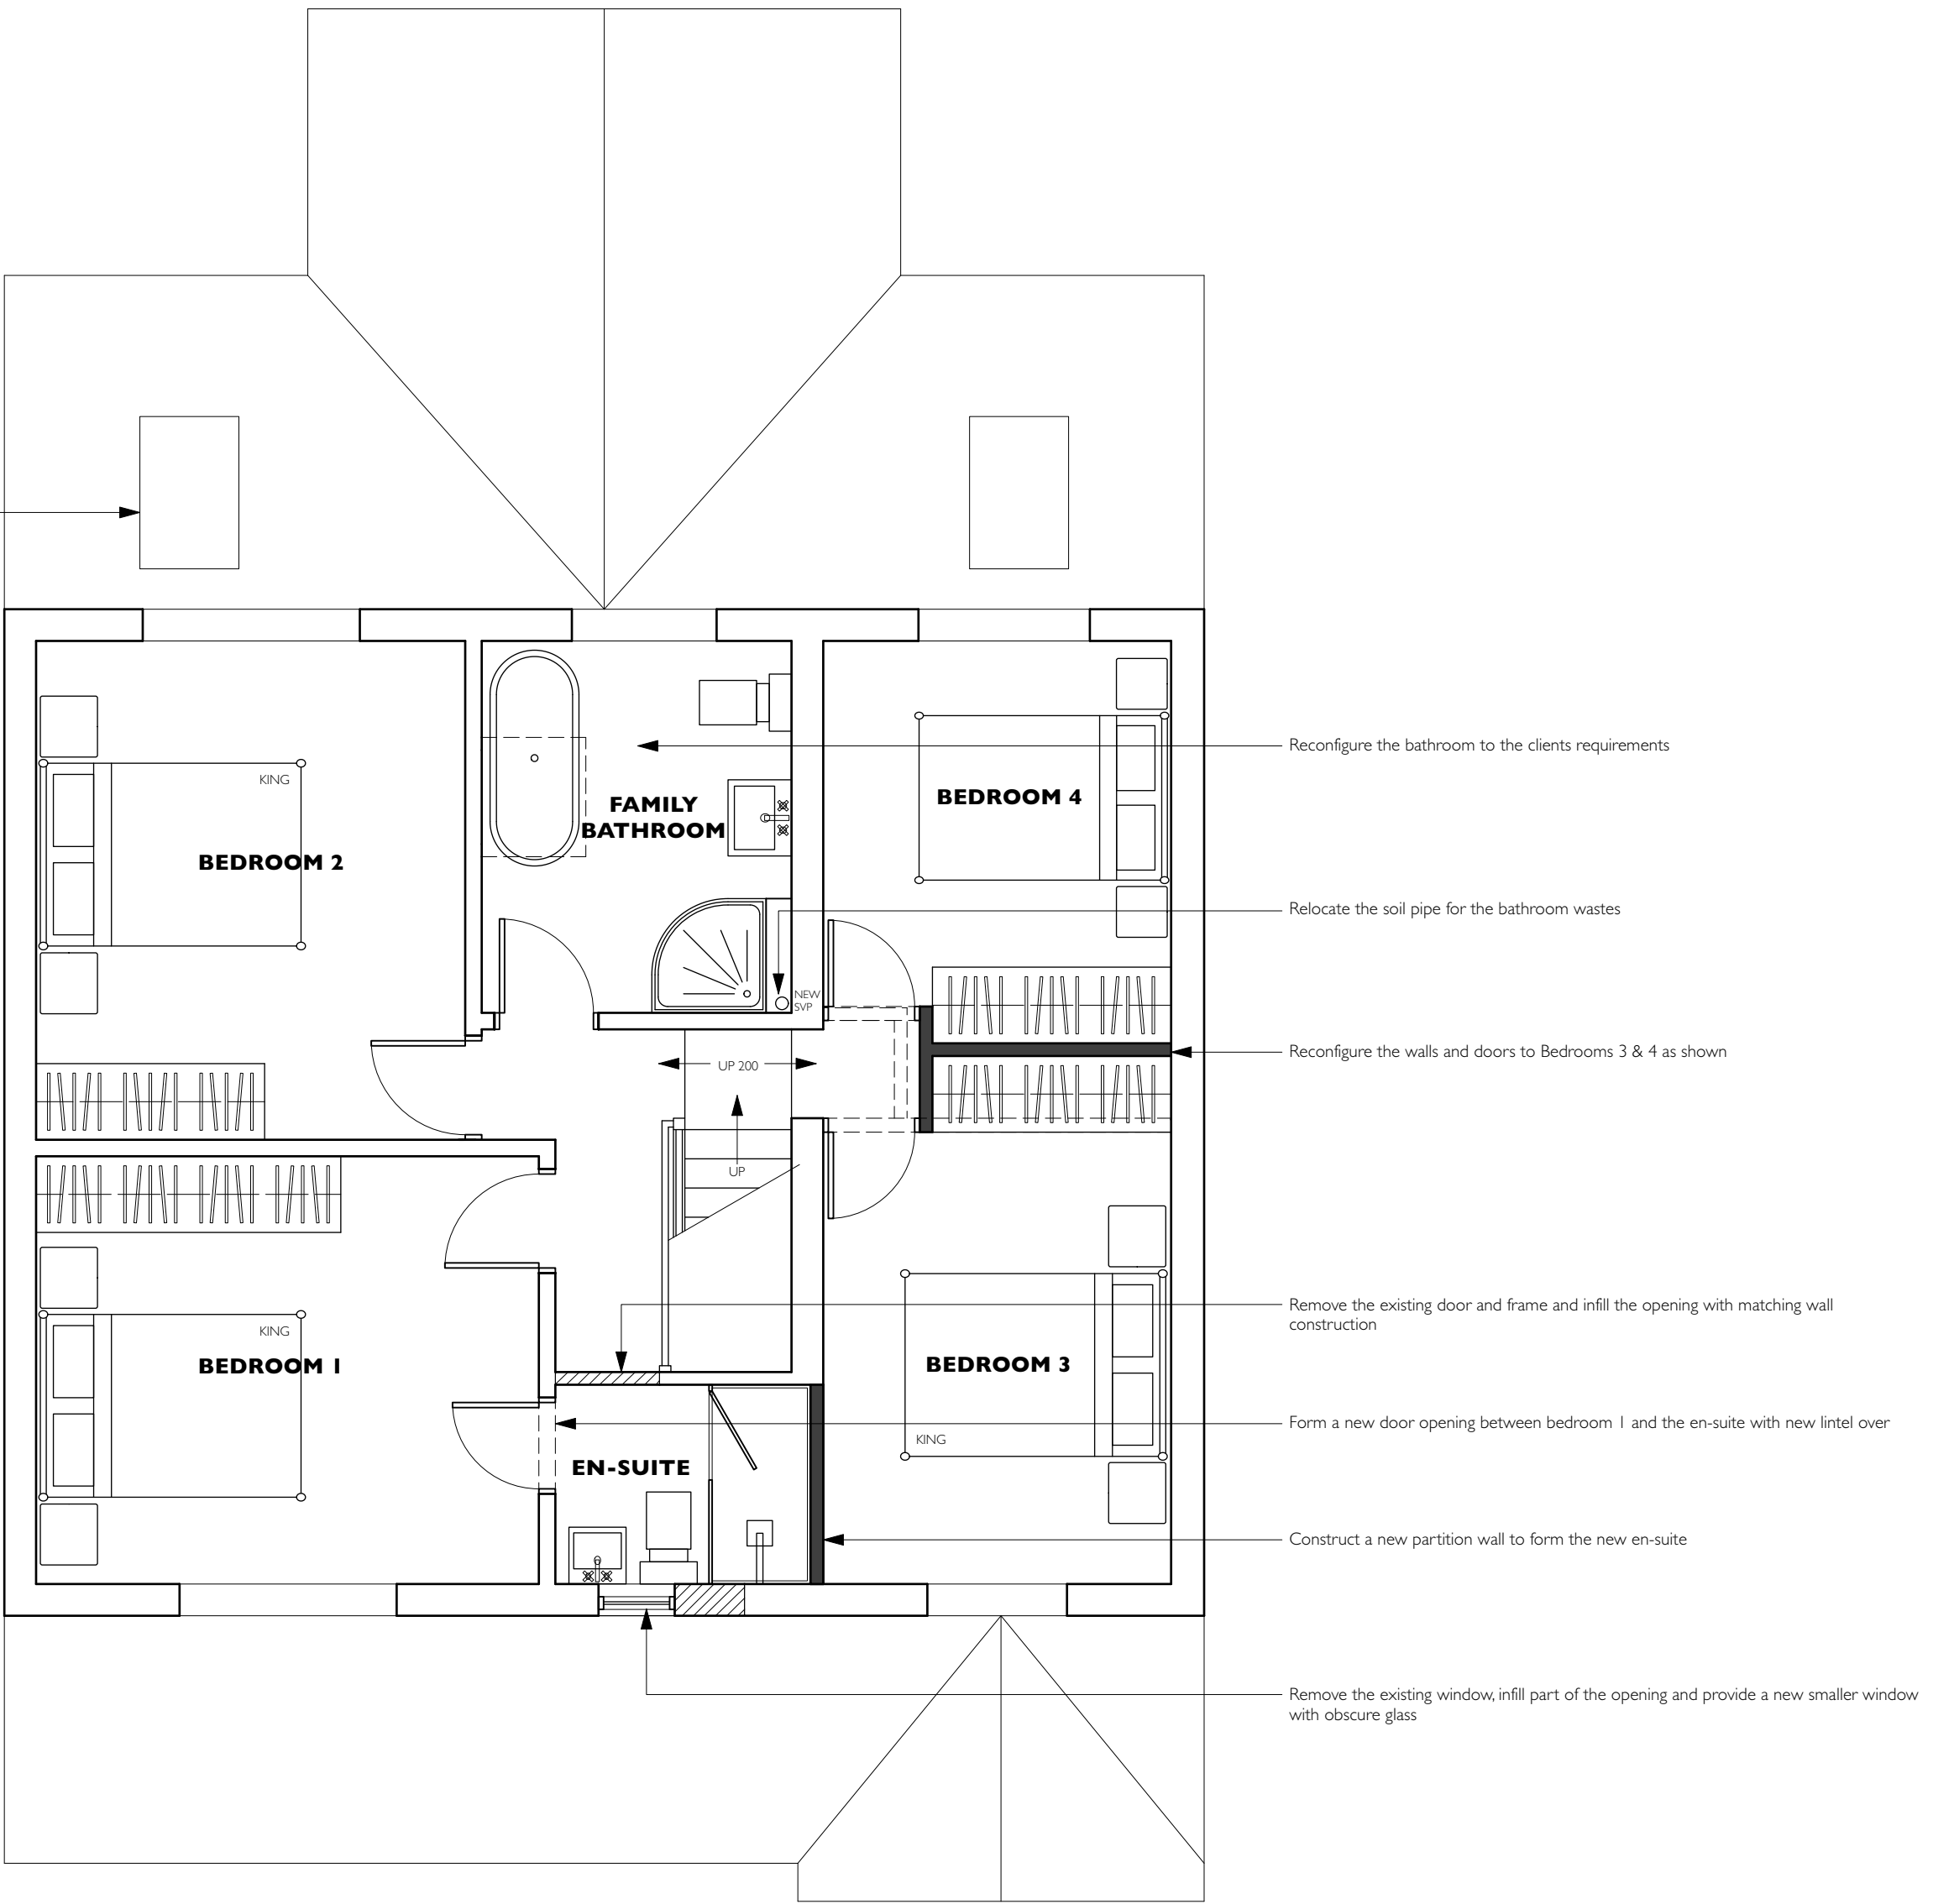

PROPOSED FIRST FLOOR PLAN

DRAWING NUMBER	PROJECT TITLE	DRAWING DATE	REVISIONS	PROPOSED PLANS PLANNING DRAWING	
				PROPOSED SINGLE STOREY FRONT & REAR EXTENSIONS & PART GARAGE CONVERSION	
				65 BAGWORTH ROAD, BARLESTONE, CV13 0EQ	
				26026-03	
SCALE	A1:1:50 A3:1:100	DATE	15.06.2026	SCALE BAR AT 1:50	
				0 1m 2m 3m 4m 5m	