


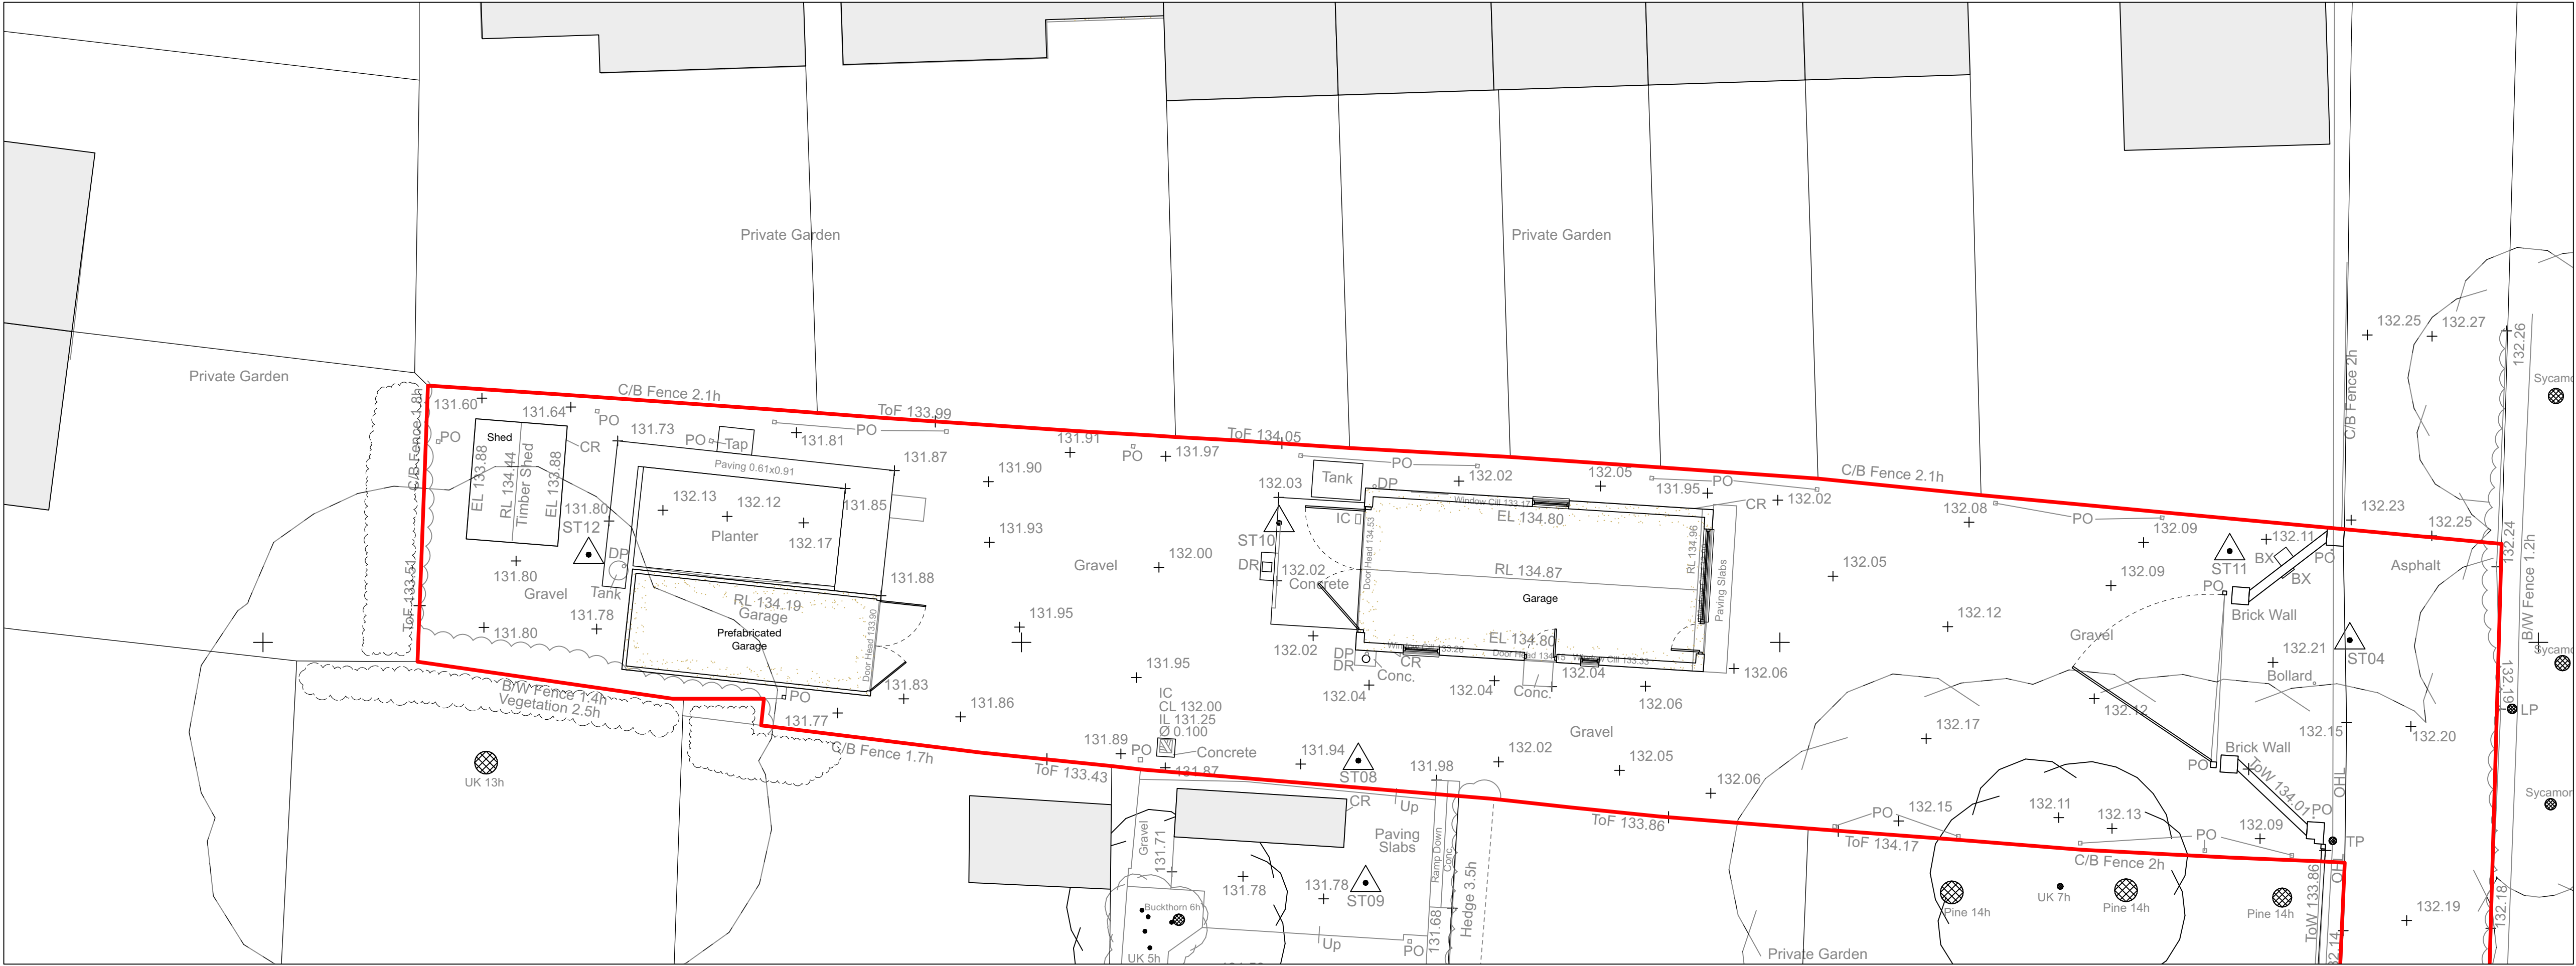

02 Roof plan as existing
Scale: 1:100



01 Ground floor plan as existing
Scale: 1:100

Enå

Project Title (Project Number):
30A Barton Road, Barlastone

Client:
Mr & Mrs Marriott

Scale:
1:100 @ A1

Drawing Number:
2503-A-0010

Drawing Title:
Plans as existing

Revision:
A

Status:
Planning

Created By (Checked By):
A/ML (J/HM)

Date:
July 2026

Revision Notes:
-

Copyright © of Enå Design. All dimensions, annotations and accompanying information should be reviewed and verified against the conditions. Any discrepancies should be notified to Enå Design prior to commencing work. All Rights are reserved. Other names where applicable. Location plans are courtesy of Ordnance Survey.

A1