


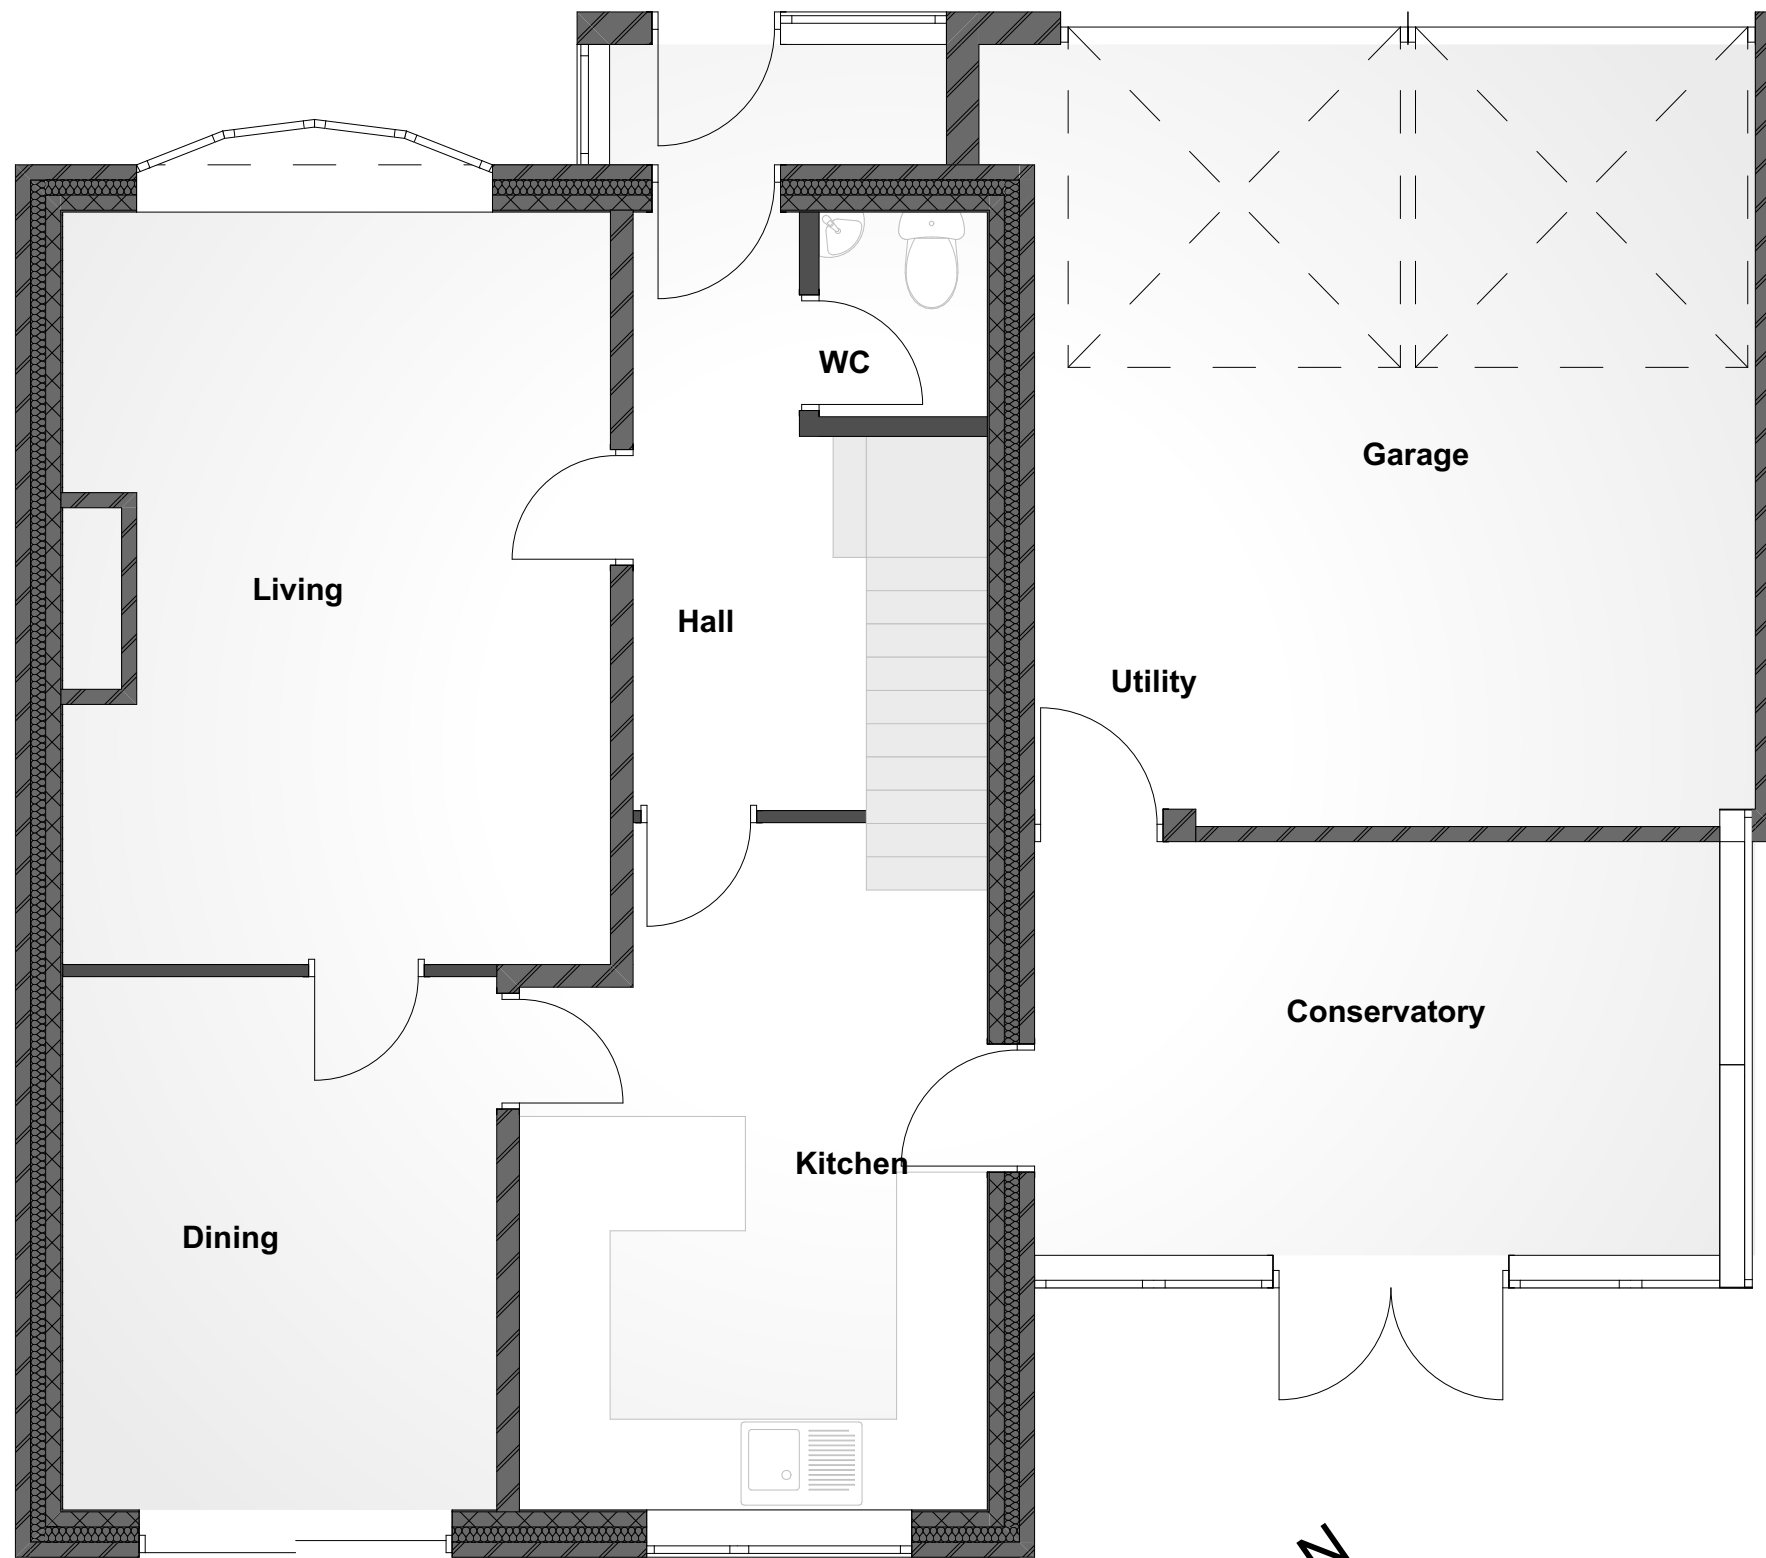

Existing - Ground Floor Plan

SCALE 1:100@A3



Project

Client

Drawn By

Drw No.

Scale

2538-03

1:50

42 Portland Drive, Hinckley,
LE101SE

Mr Kev Young

FreeForm

Architectural
Services

Project No.

2538

Layout Title

Existing Plans

Copyright of this drawing belongs to
FreeForm Design and Build Ltd. Reproduction
in any form is forbidden without the prior
written permission of the copyright holder.