




North Elevation - Front



East Elevation - Side




South Elevation - Rear

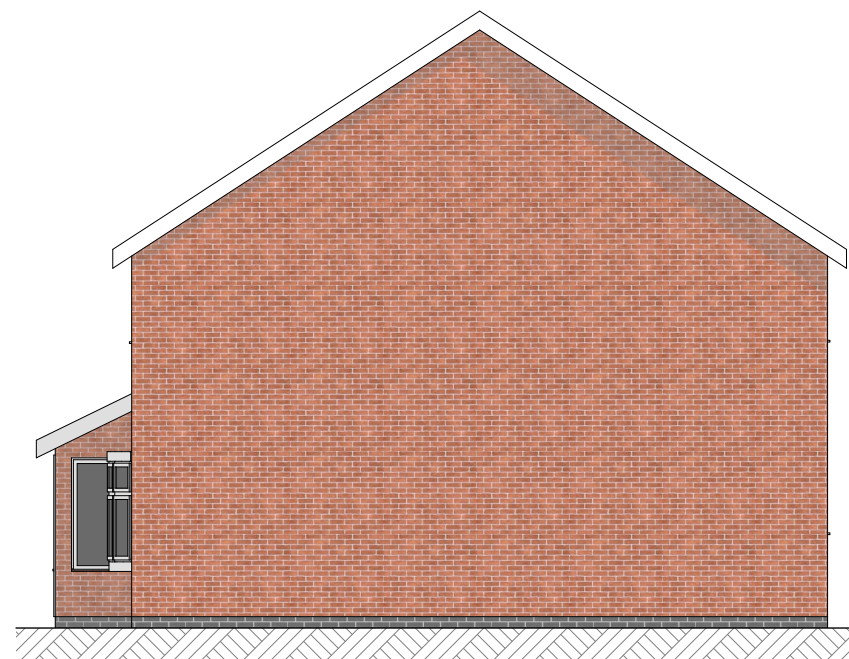

West Elevation - Side

SCALE 1:100@A3

 

Project

42 Portland Drive, Hinckley,
LE101SE

Client

Mr Kev Young

Drawn By

FreeForm

Architectural
Services

Project No.

2538

Layout Title

Proposed Elevations

Drw No.

2538-06

Scale

1:100

Copyright of this drawing belongs to
FreeForm Design and Build Ltd. Reproduction
in any form is forbidden without the prior
written permission of the copyright holder.