




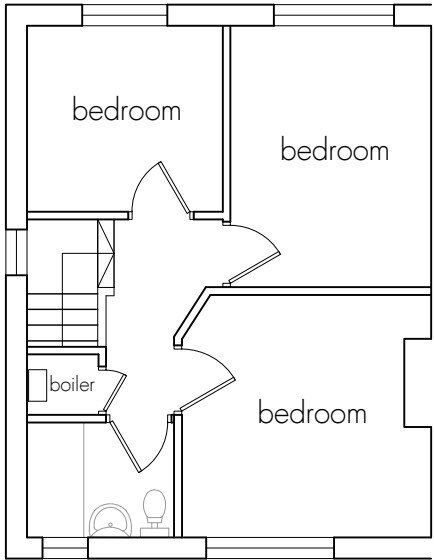


First Floor Plan

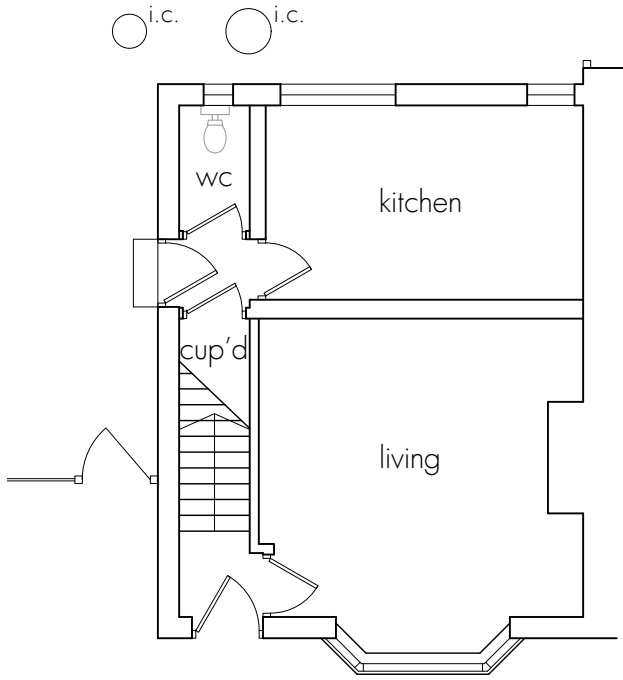


Ground Floor Plan

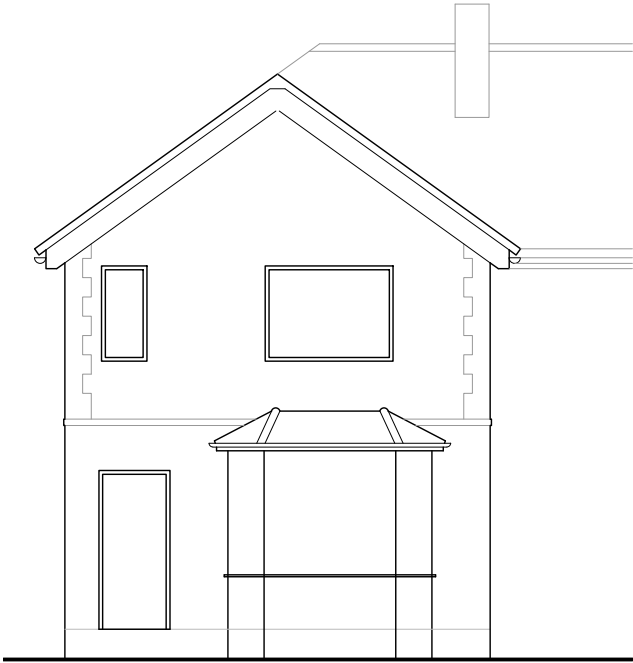

North East Elevation

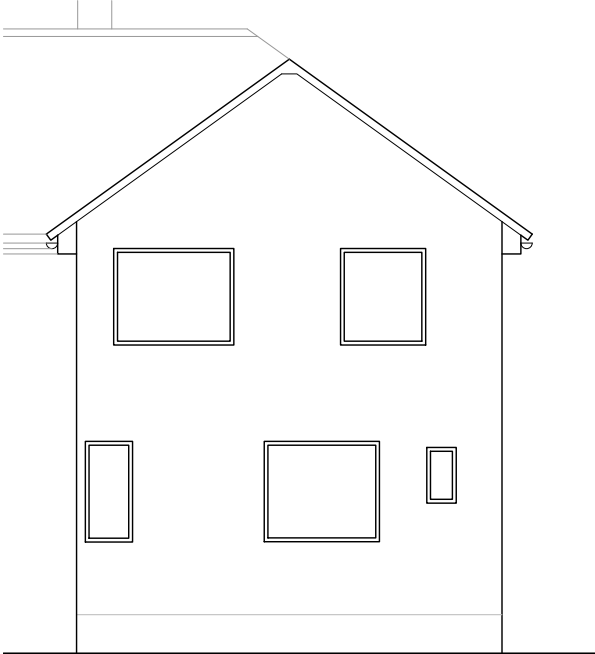

South West Elevation

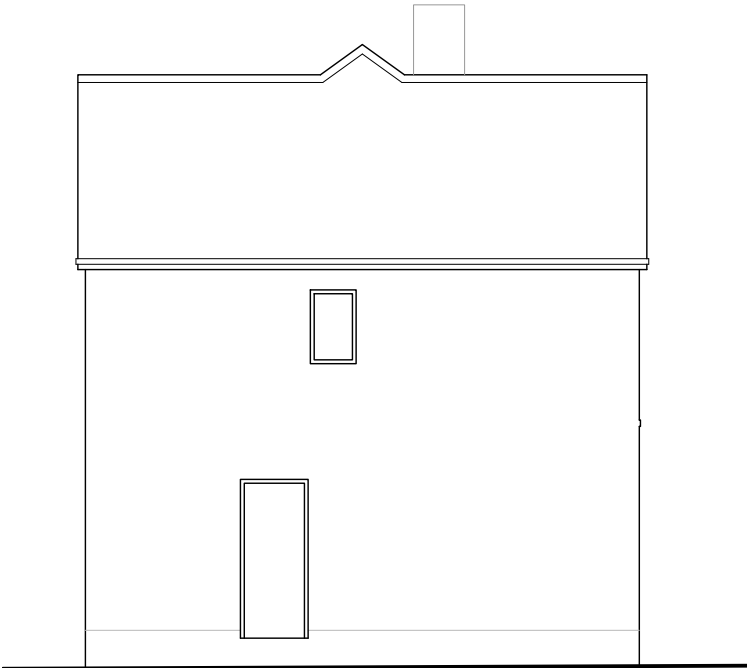

South East Elevation

0 1 2 3 4 5
Scale 1:100 - Metres

DISCLAIMER NOTES
DRAWING SUBJECT TO FOLLOWING CONDITIONS:

- SITE LEVEL SURVEY
- CONFIRMATION OF LEGAL BOUNDARY & EASEMENTS
- GROUND INVESTIGATION BY OTHERS
- STATUTORY AUTHORITY SERVICES INVESTIGATION
- PLANNING AUTHORITY COMMENTS/APPROVAL
- HIGHWAY AUTHORITY COMMENTS/APPROVAL
- CONSERVATION OFFICER COMMENTS/APPROVAL
- BUILDING CONTROL OFFICER COMMENTS/APPROVAL
- FLOOD RISK ASSESSMENT
- PARTY WALL ACT 1996

 **RM James**
Architectural Design and Technology

0116 286 6370
enquiries@rmjames.co.uk
www.rmjames.co.uk



CLIENT		
Lightbulb		
PROJECT		
Single storey extension 36 London Road, Markfield		
DRAWING		
Proposed Plans and Elevations		
SCALE 1:100 @ A3		DATE Oct 2025
STATUS SURVEY		
PROJECT No 25/441	DRAWING No 25/441 LREX01	REVISION /