



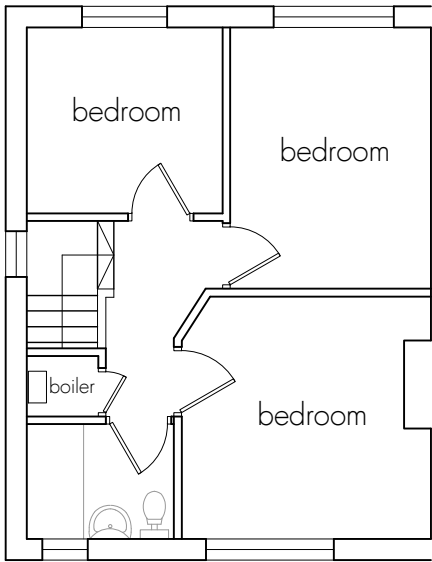

First Floor Plan

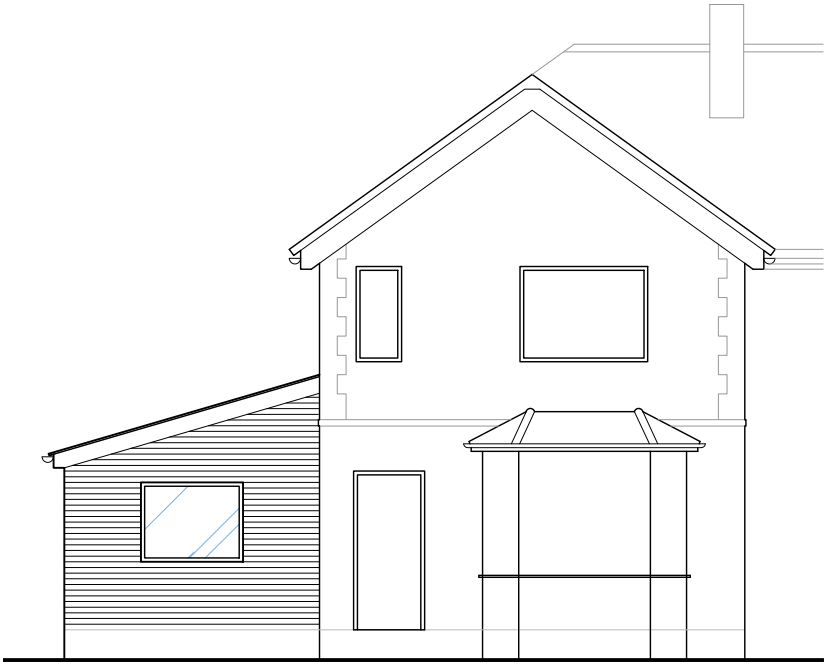

North East Elevation




DISCLAIMER NOTES

DRAWING SUBJECT TO FOLLOWING CONDITIONS:

- SITE LEVEL SURVEY
- CONFIRMATION OF LEGAL BOUNDARY & EASEMENTS
- GROUND INVESTIGATION BY OTHERS
- STATUTORY AUTHORITY SERVICES INVESTIGATION
- PLANNING AUTHORITY COMMENTS/APPROVAL
- HIGHWAY AUTHORITY COMMENTS/APPROVAL
- CONSERVATION OFFICER COMMENTS/APPROVAL
- BUILDING CONTROL OFFICER COMMENTS/APPROVAL
- FLOOD RISK ASSESSMENT
- PARTY WALL ACT 1996

 **RM James**
Architectural Design and Technology


0116 286 6370
enquiries@rmjames.co.uk
www.rmjames.co.uk

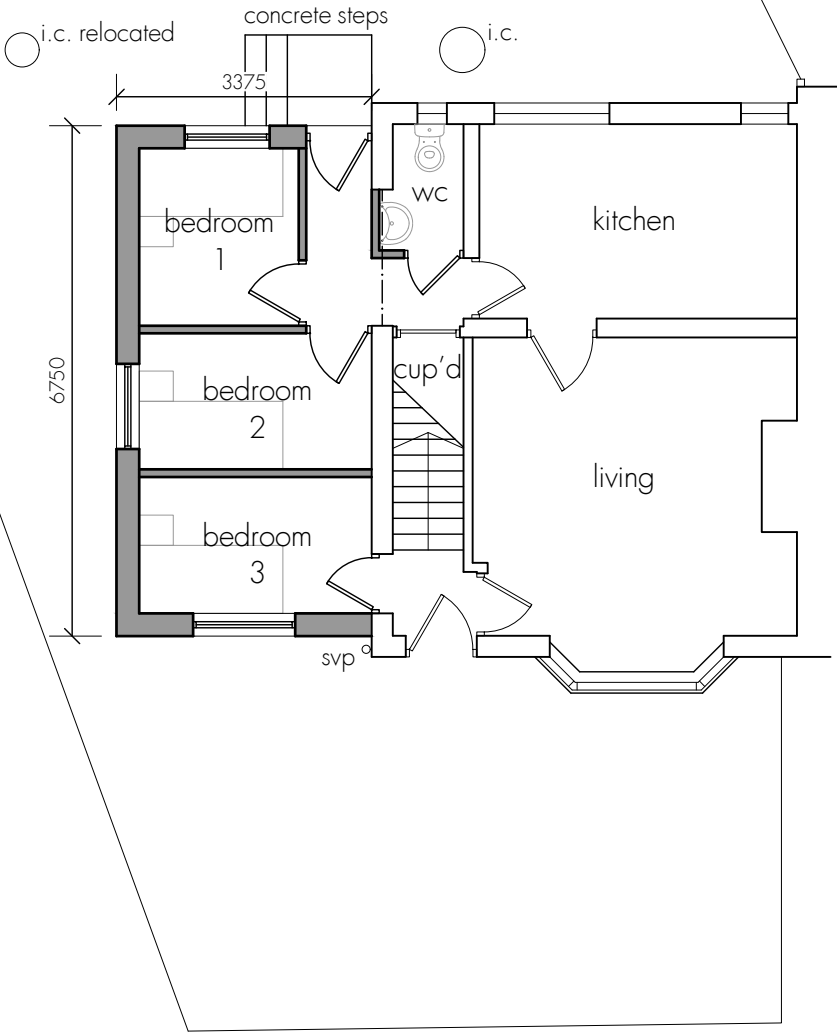

Ground Floor Plan



South West Elevation

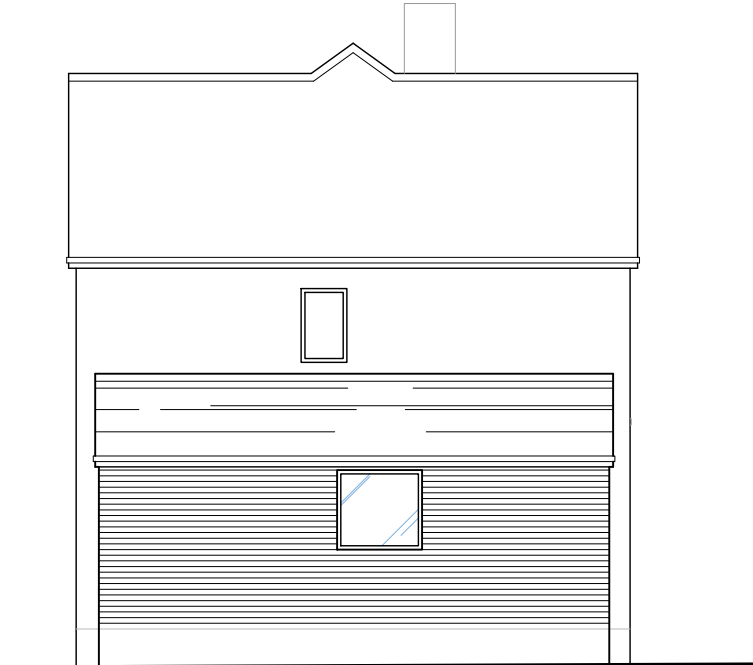

South East Elevation

CLIENT Lightbulb		
PROJECT Single storey extension 36 London Road, Markfield		
DRAWING Proposed Plans and Elevations		
SCALE 1:100 @ A3		DATE Oct 2025
STATUS PLANNING		
PROJECT No 25/441	DRAWING No 25/441 LRP01	REVISION A