



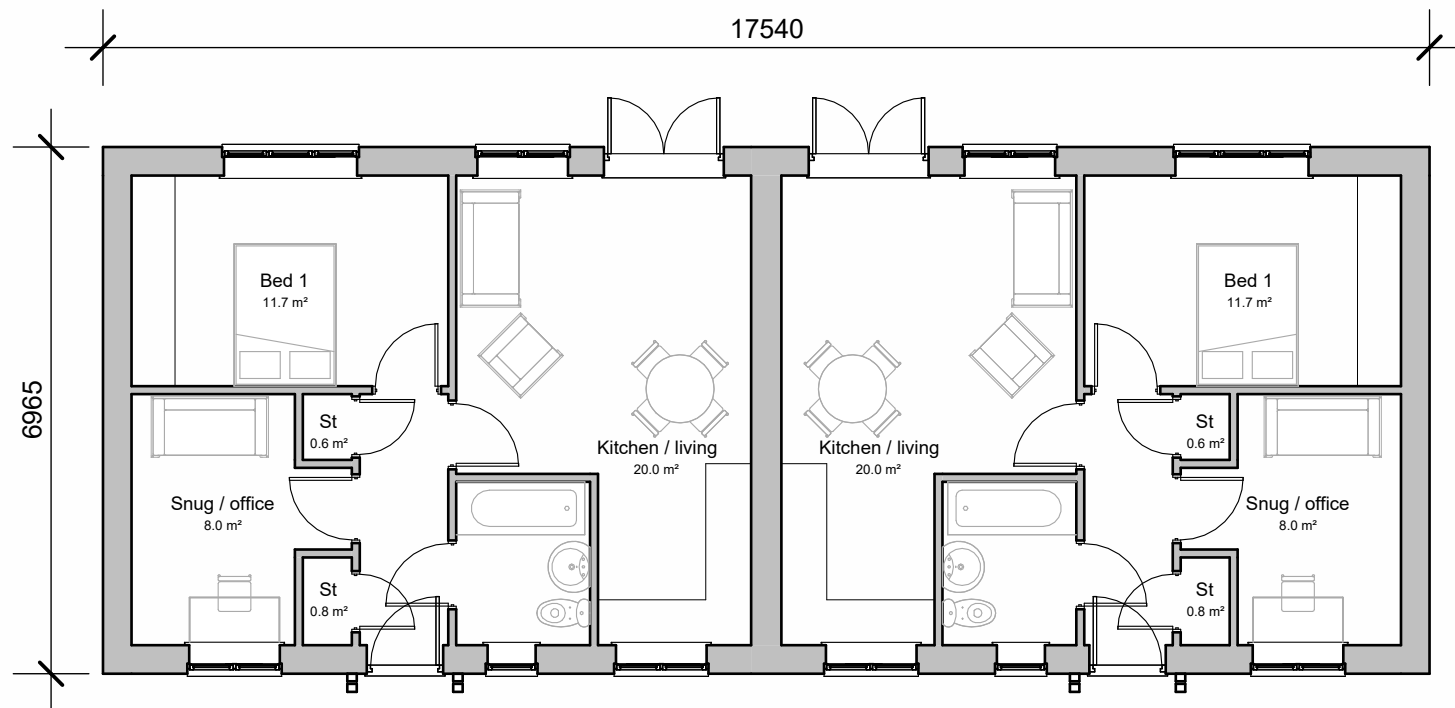

Ground Floor

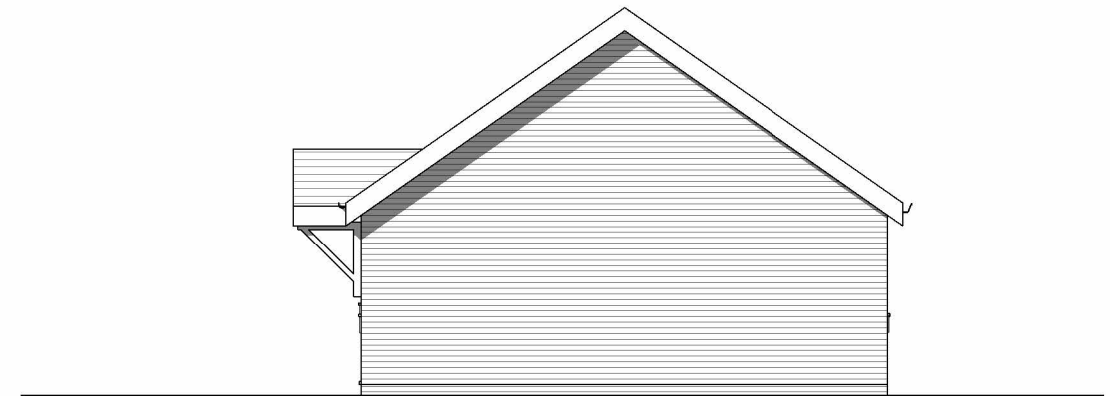

Side Elevation



Front Elevation



Side Elevation



Rear Elevation

1b2p_b
GIA: 50.8 m² / 547 ft²



Rev.	Date	Description
A	12.05.26	Plot no.'s changed
B	01.06.26	Changed from 2b3p to 1b2p property



**Plots
19-20**

Client Cartwright Homes			hayward ARCHITECTS LTD		
Project Proposed Housing Station Road Bagworth	Scale 1:100	Job No. 24/19			
	Date Sept 2024	Drawing No. 13b			
Drawing 1b2p_b_semi	Author ZLM	Sheet A3	19 Station Road Hinckley Leicestershire LE10 1AW www.hayward-architects.co.uk		
THE COPYRIGHT OF THIS DRAWING IS VESTED IN HAYWARD ARCHITECTS LTD. REPRODUCTION IN ANY FORM, EITHER IN WHOLE OR IN PART IS FORBIDDEN WITHOUT THE PRIOR WRITTEN PERMISSION OF THE COPYRIGHT HOLDER. DO NOT SCALE FROM DRAWING AND ONLY FIGURED DIMENSIONS ARE TO BE USED				Drawing Status PLANNING	
			Tel: 01455 635 665 Fax: 01455 618 971		