



1. Drawings copyright © Architectural Veldsdesigns Ltd
2. Drawings not to be used without written consent
3. Planning drawings should not be used for the purpose of construction or working drawings
4. Building Regulation approved drawings are not construction or working drawings
5. All dimensions must be checked and verified on site before commencing works.
6. OS data may have been used for the purpose of a Planning submission.
7. Do not scale from the drawings.


Revisions	
Rev.	Comments

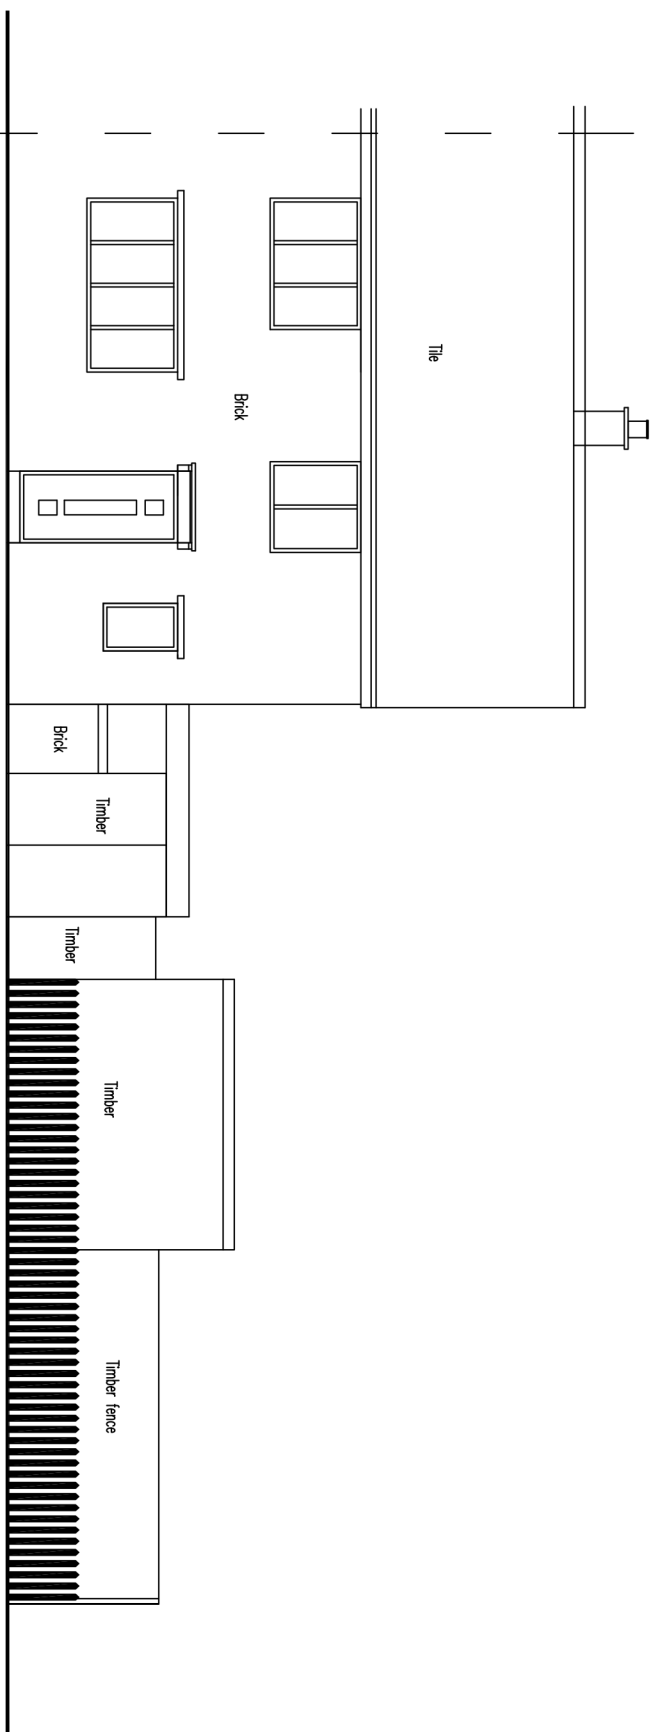


Existing Front Elevation

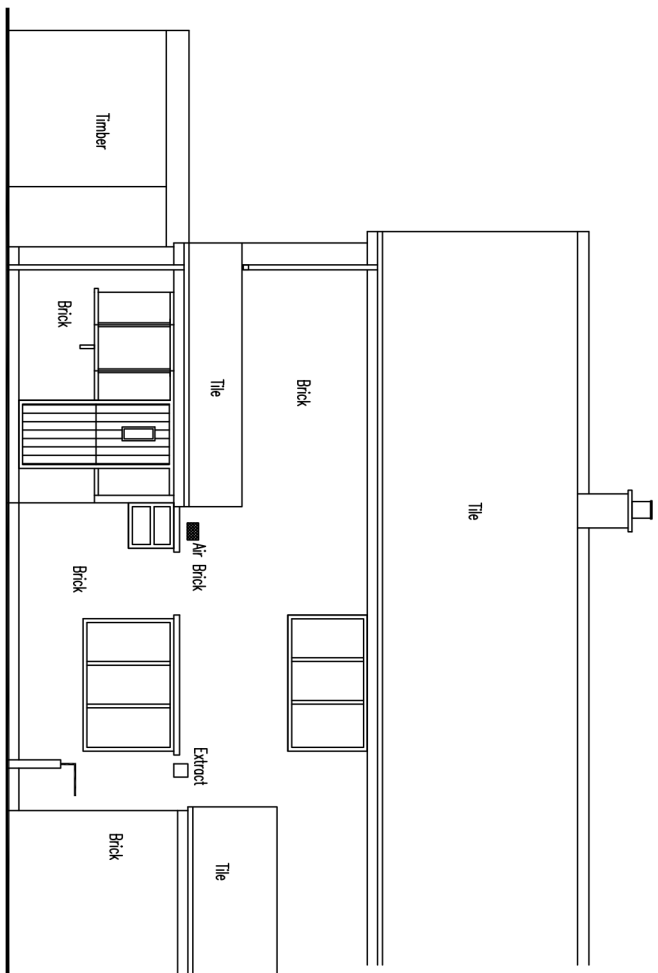


Existing Rear Elevation

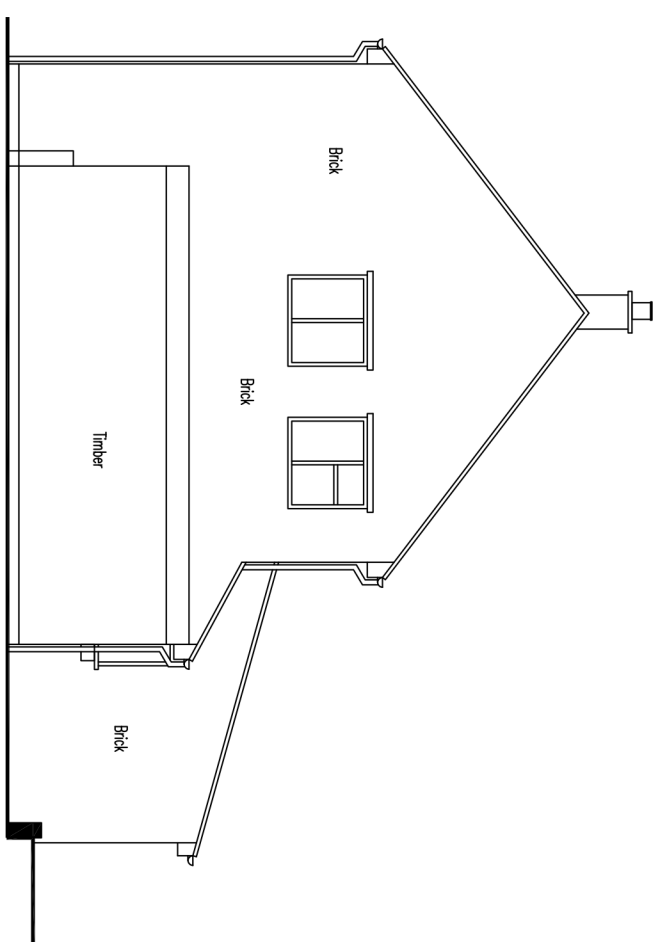


Existing Side Elevation

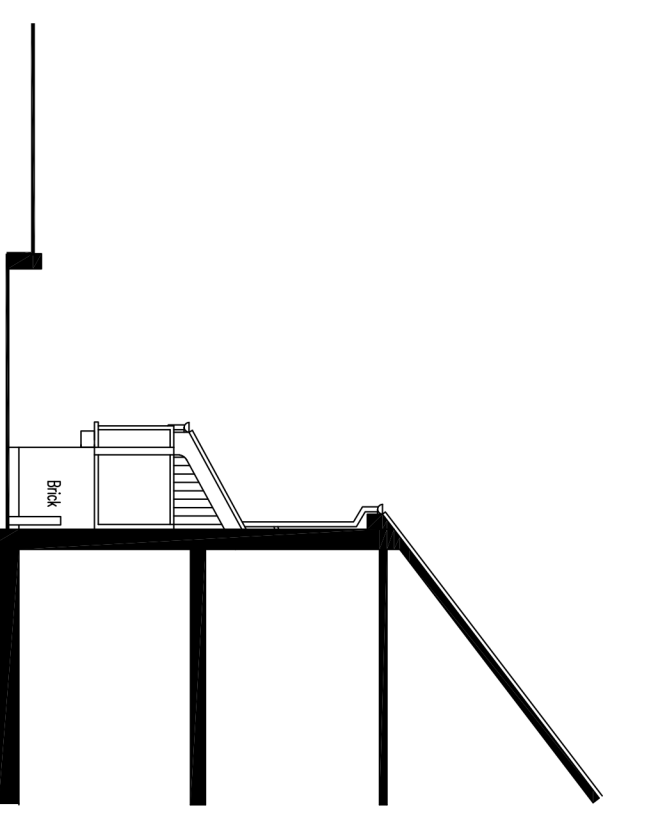


Existing Side Elevation / Indicative Section

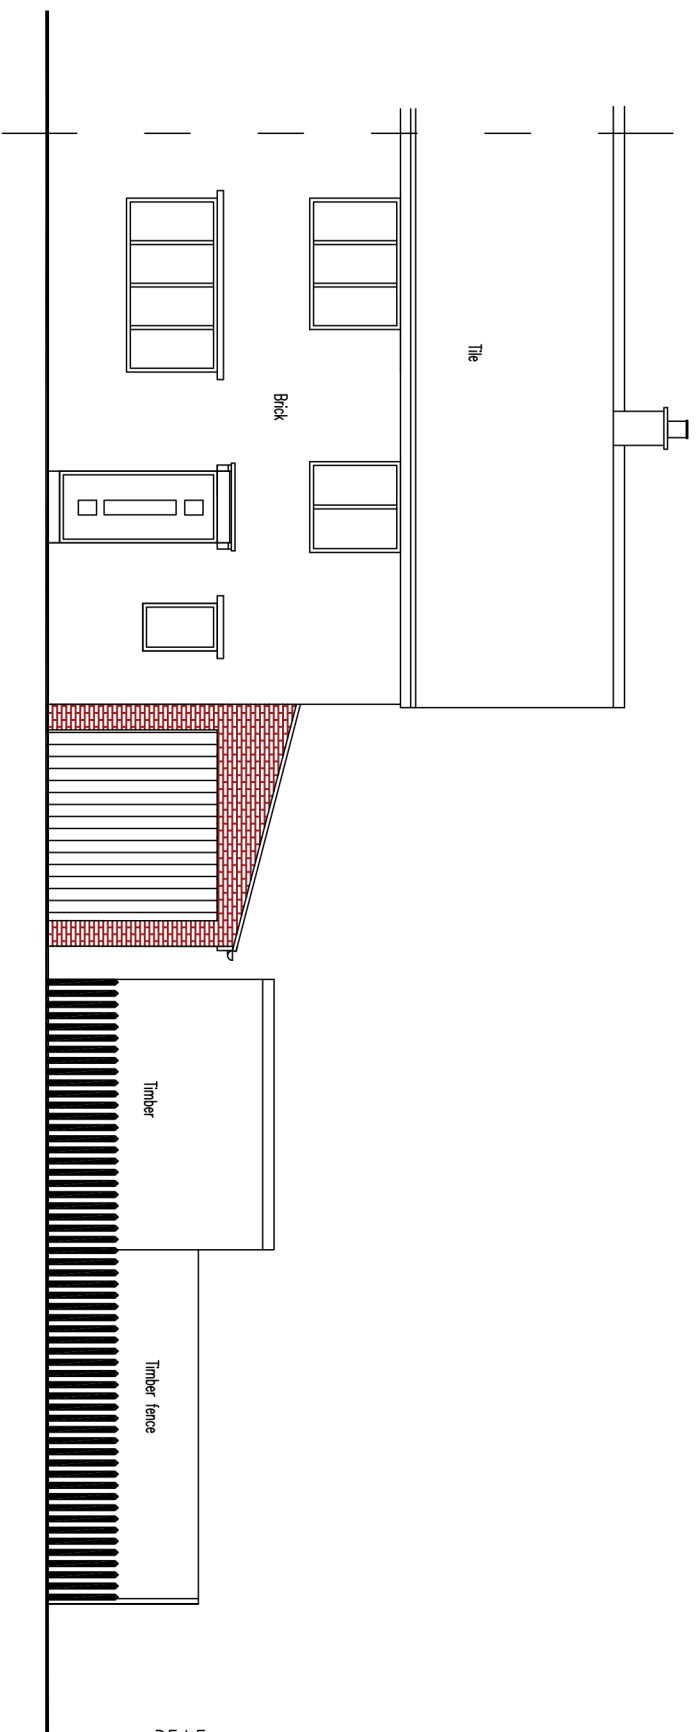


Proposed Front Elevation

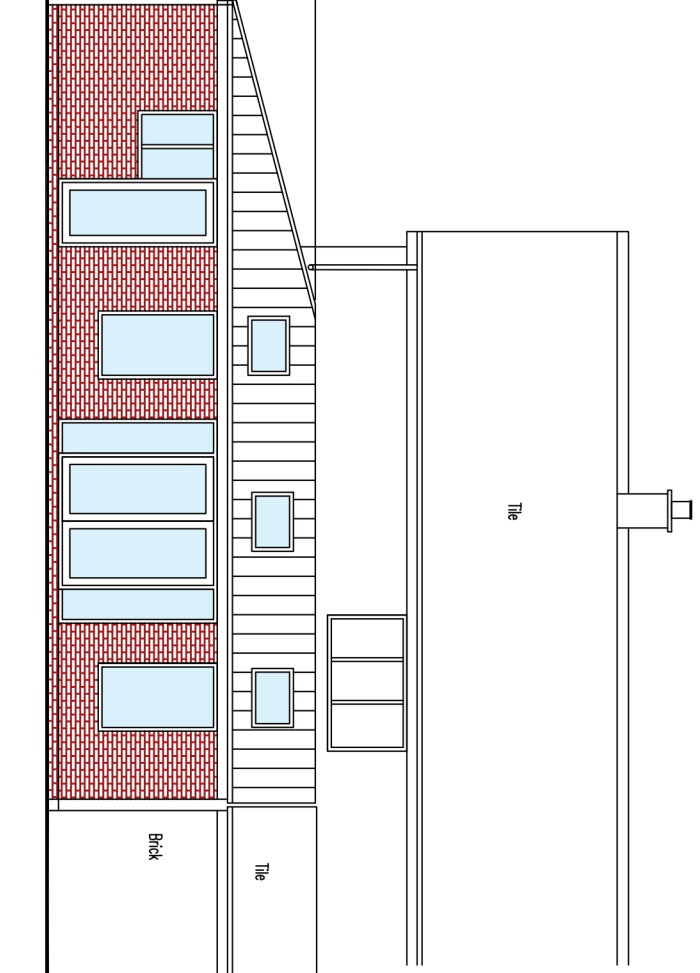

Proposed Rear Elevation

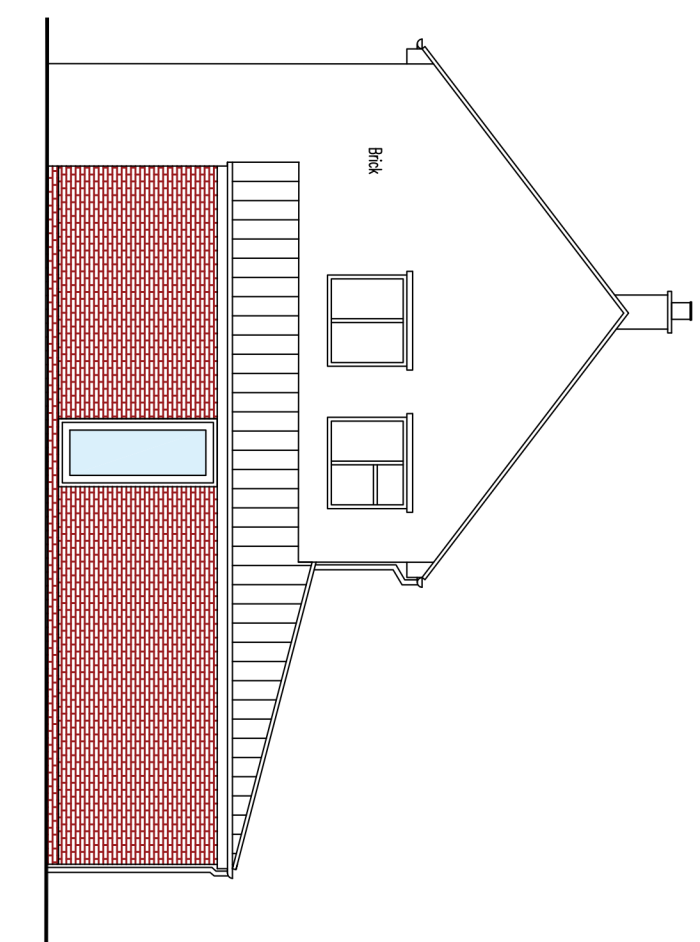


Proposed Side Elevation

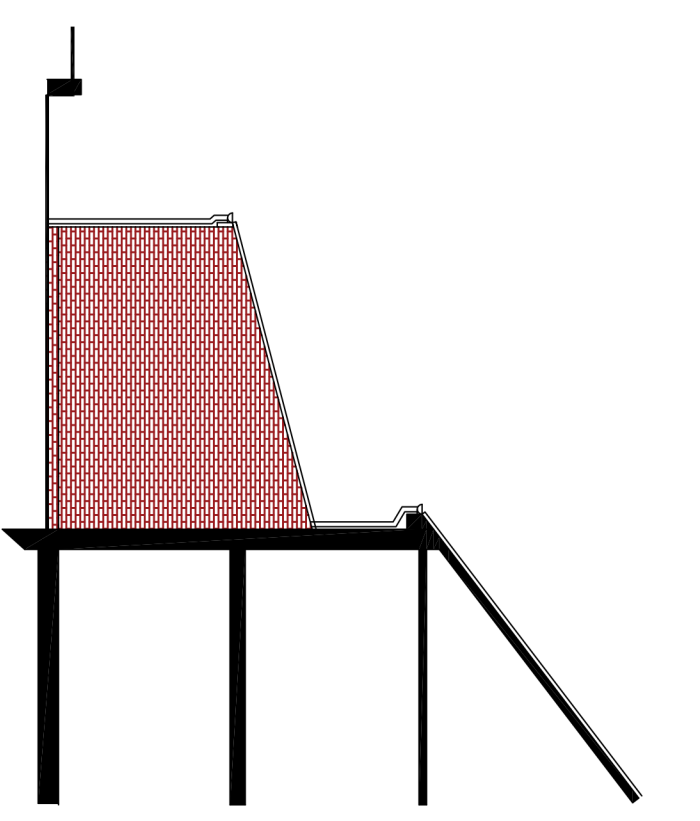


Proposed Side Elevation / Indicative Section




LOCATION PLAN - 1:1250

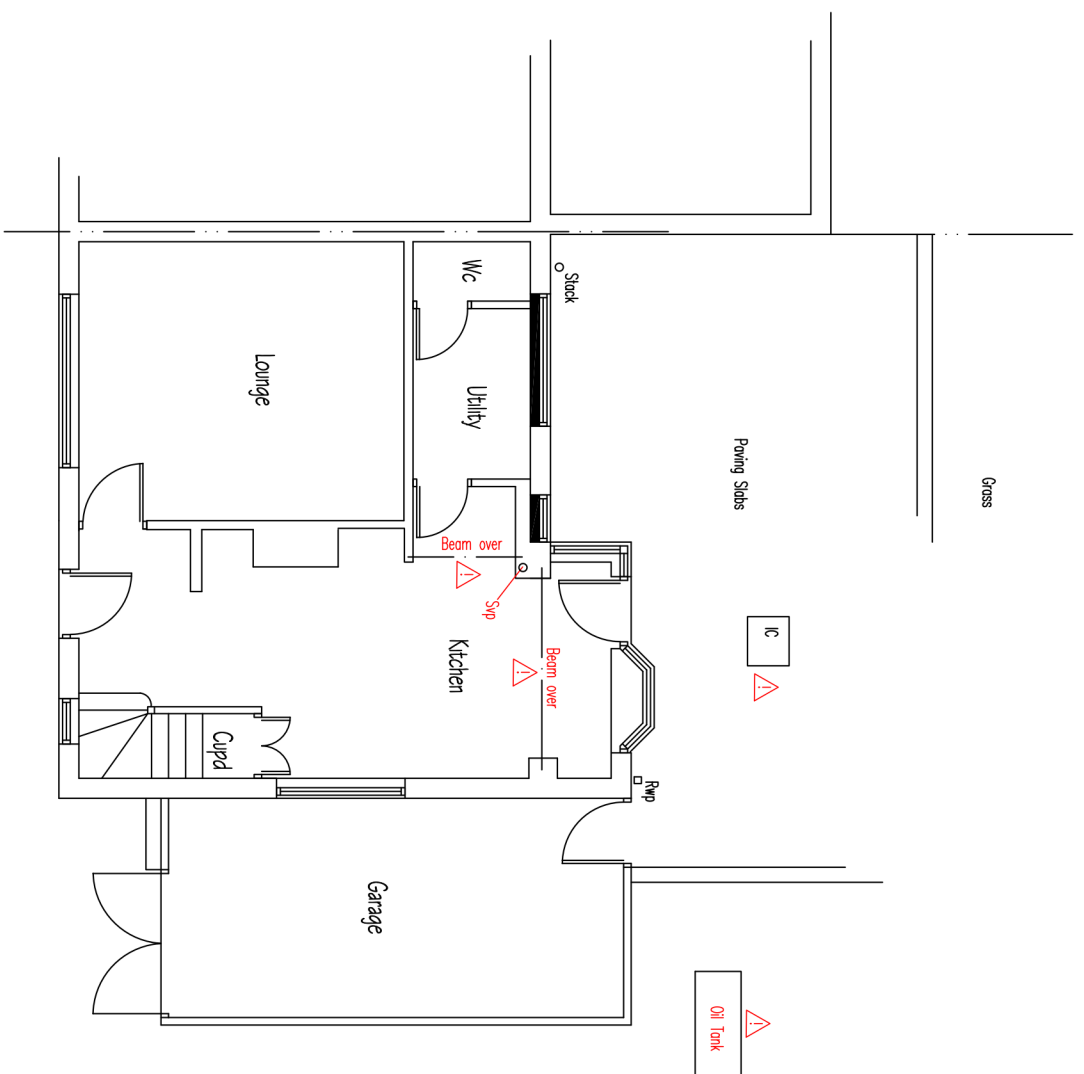


Existing Ground Floor Plan

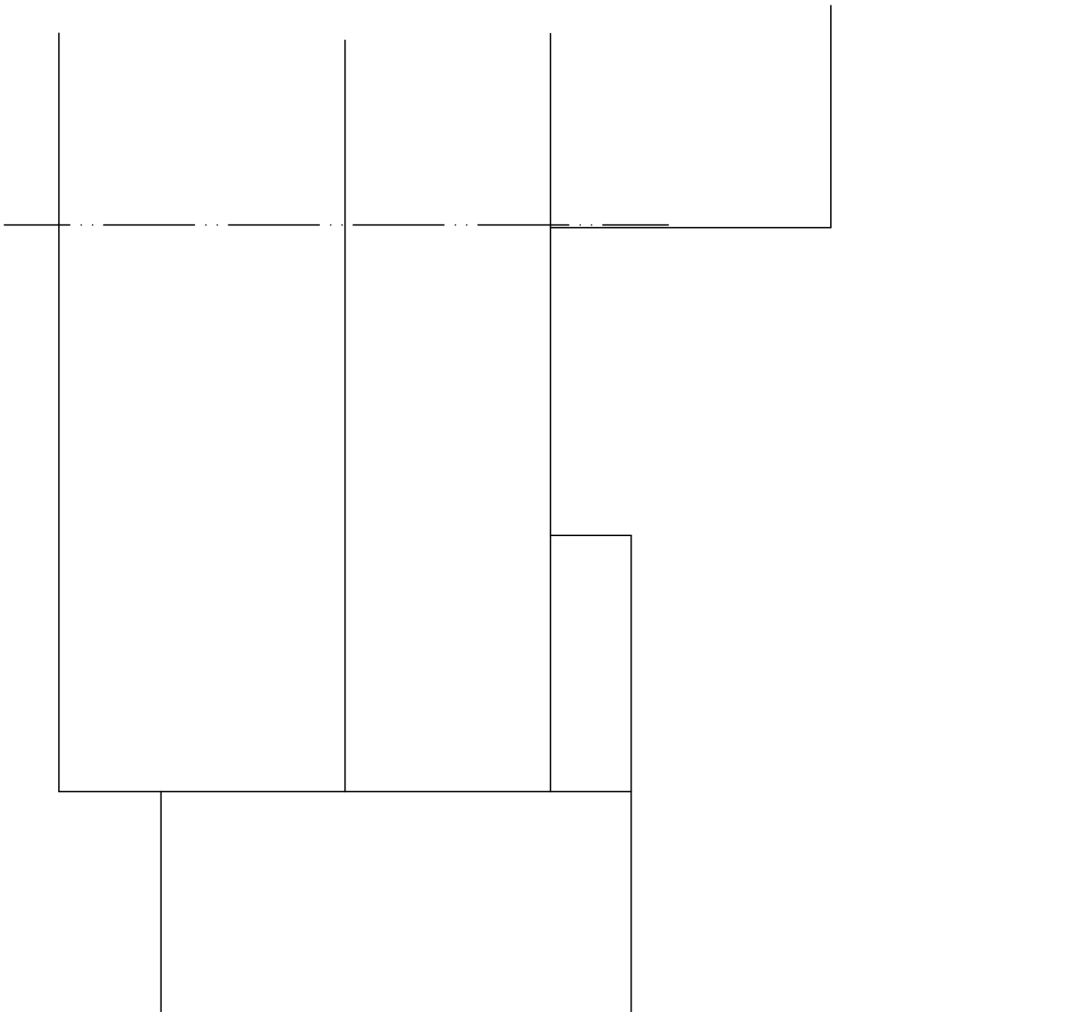

Existing Roof Plan

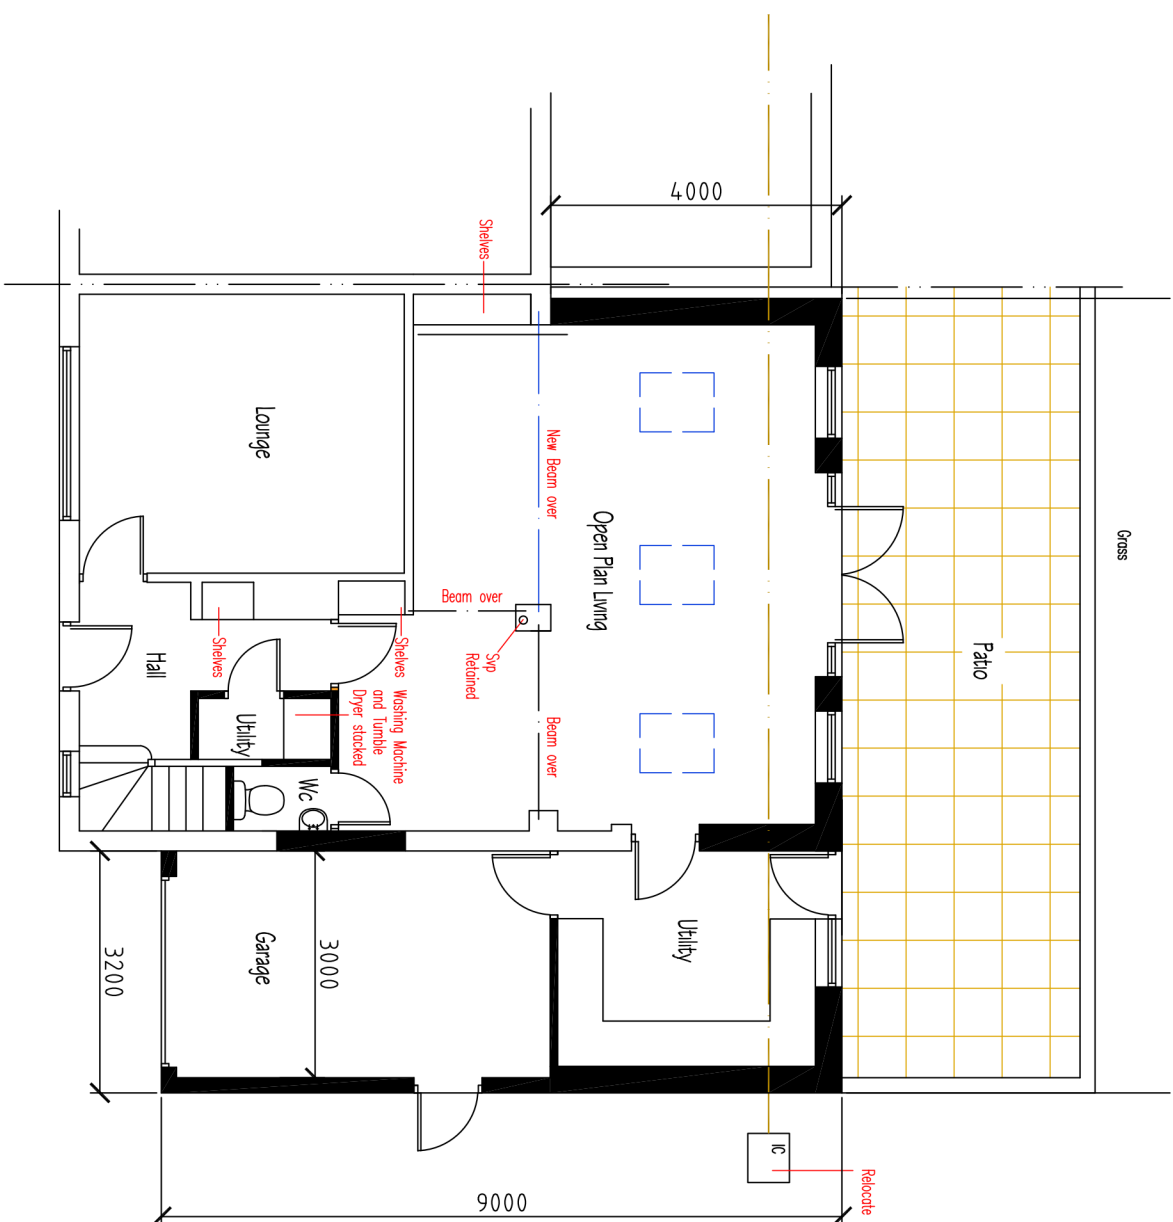



Proposed Ground Floor Plan

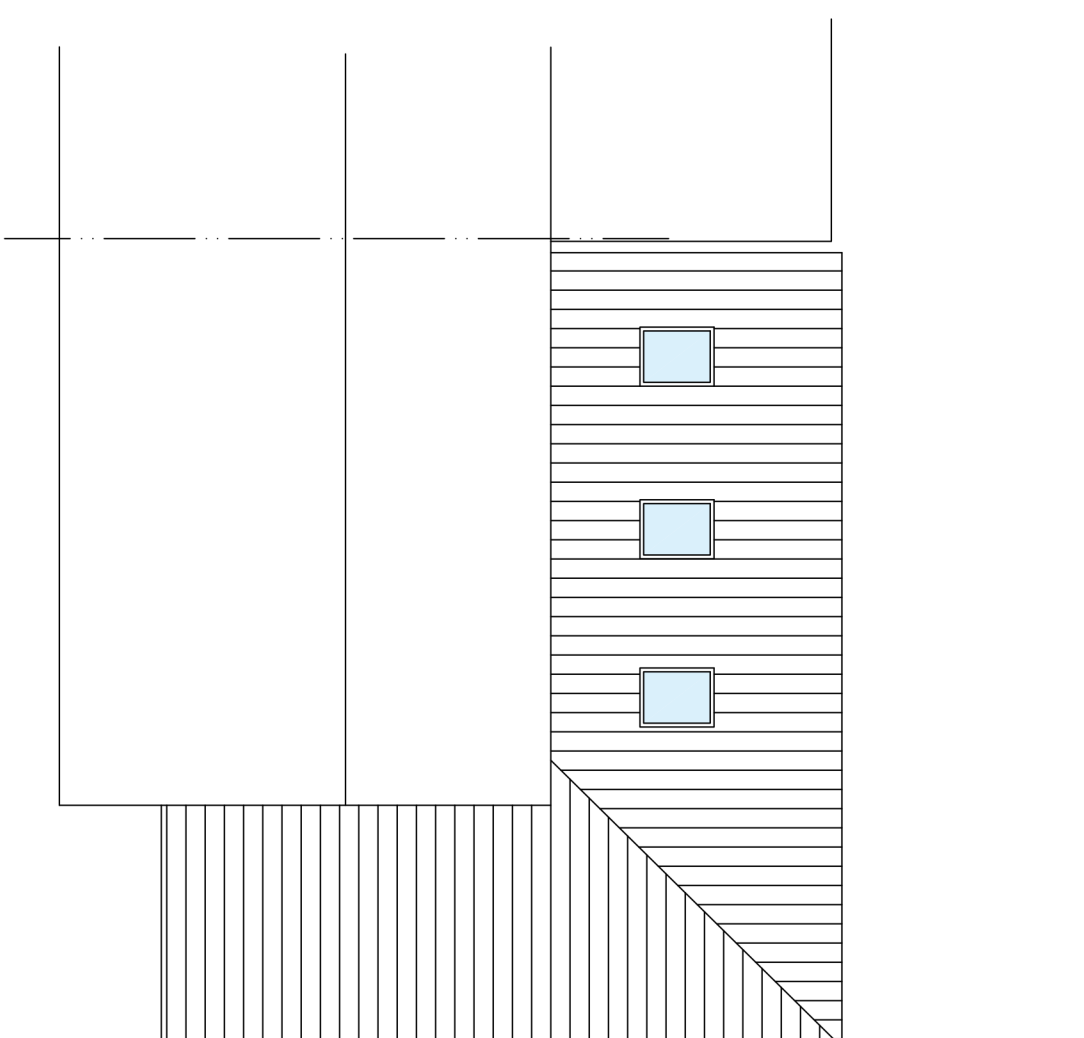

Proposed Roof Plan



BLOCK PLAN - 1:500

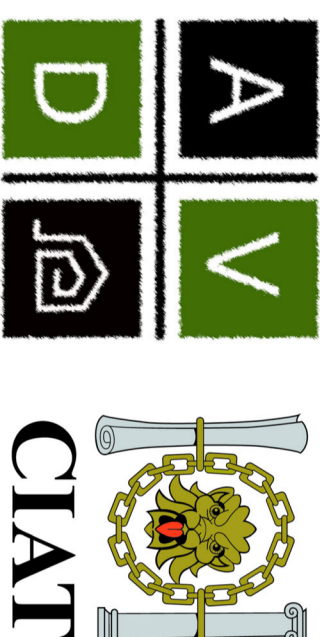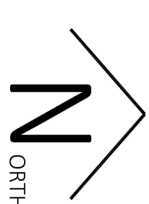

10508

A vertical number line with a horizontal bar on the left. The top is labeled '0' and the bottom is labeled '5'. There are four tick marks between 0 and 5, dividing the segment into five equal parts. The word 'metres' is written vertically to the left of the line.

ArchitecturalVistadesigns Ltd
a/The Padcock, 118 Padcock Way, Hinchley, Leics LE10 0BZ
m: 0755 458 2364 t: 01455 698 639
w: www.architecturalvistadesigns.co.uk
e: studio@architecturalvistadesigns.co.uk

Client: Mr D Wykes

Dwg Status: PLANNING

Dwg: Existing & Proposed Plans and Elevations

Project: Proposed Side and Rear extension
at No. 10 St. Martins Close, Stapleton LE9 8JS

Scale: 1:100, 1:500 & 1:1250 @ A1

Date: 03.10.2024

Drawn By: map

Dwg No

Rev

AVD-743-SMS-PL01 -