



The Builder is to check and verify all buildings and site dimensions, levels and sewer invert levels prior to commencement of work.
Do not scale off this drawing, work to figured dimensions only.
This drawing must be read and checked with all structural and relevant specialist drawings.
The Builder is to comply in all respects with the current Building Regulations and latest Codes of Practice.
Copyright of this drawing and of work executed from it remain the property of Ian Ritchie

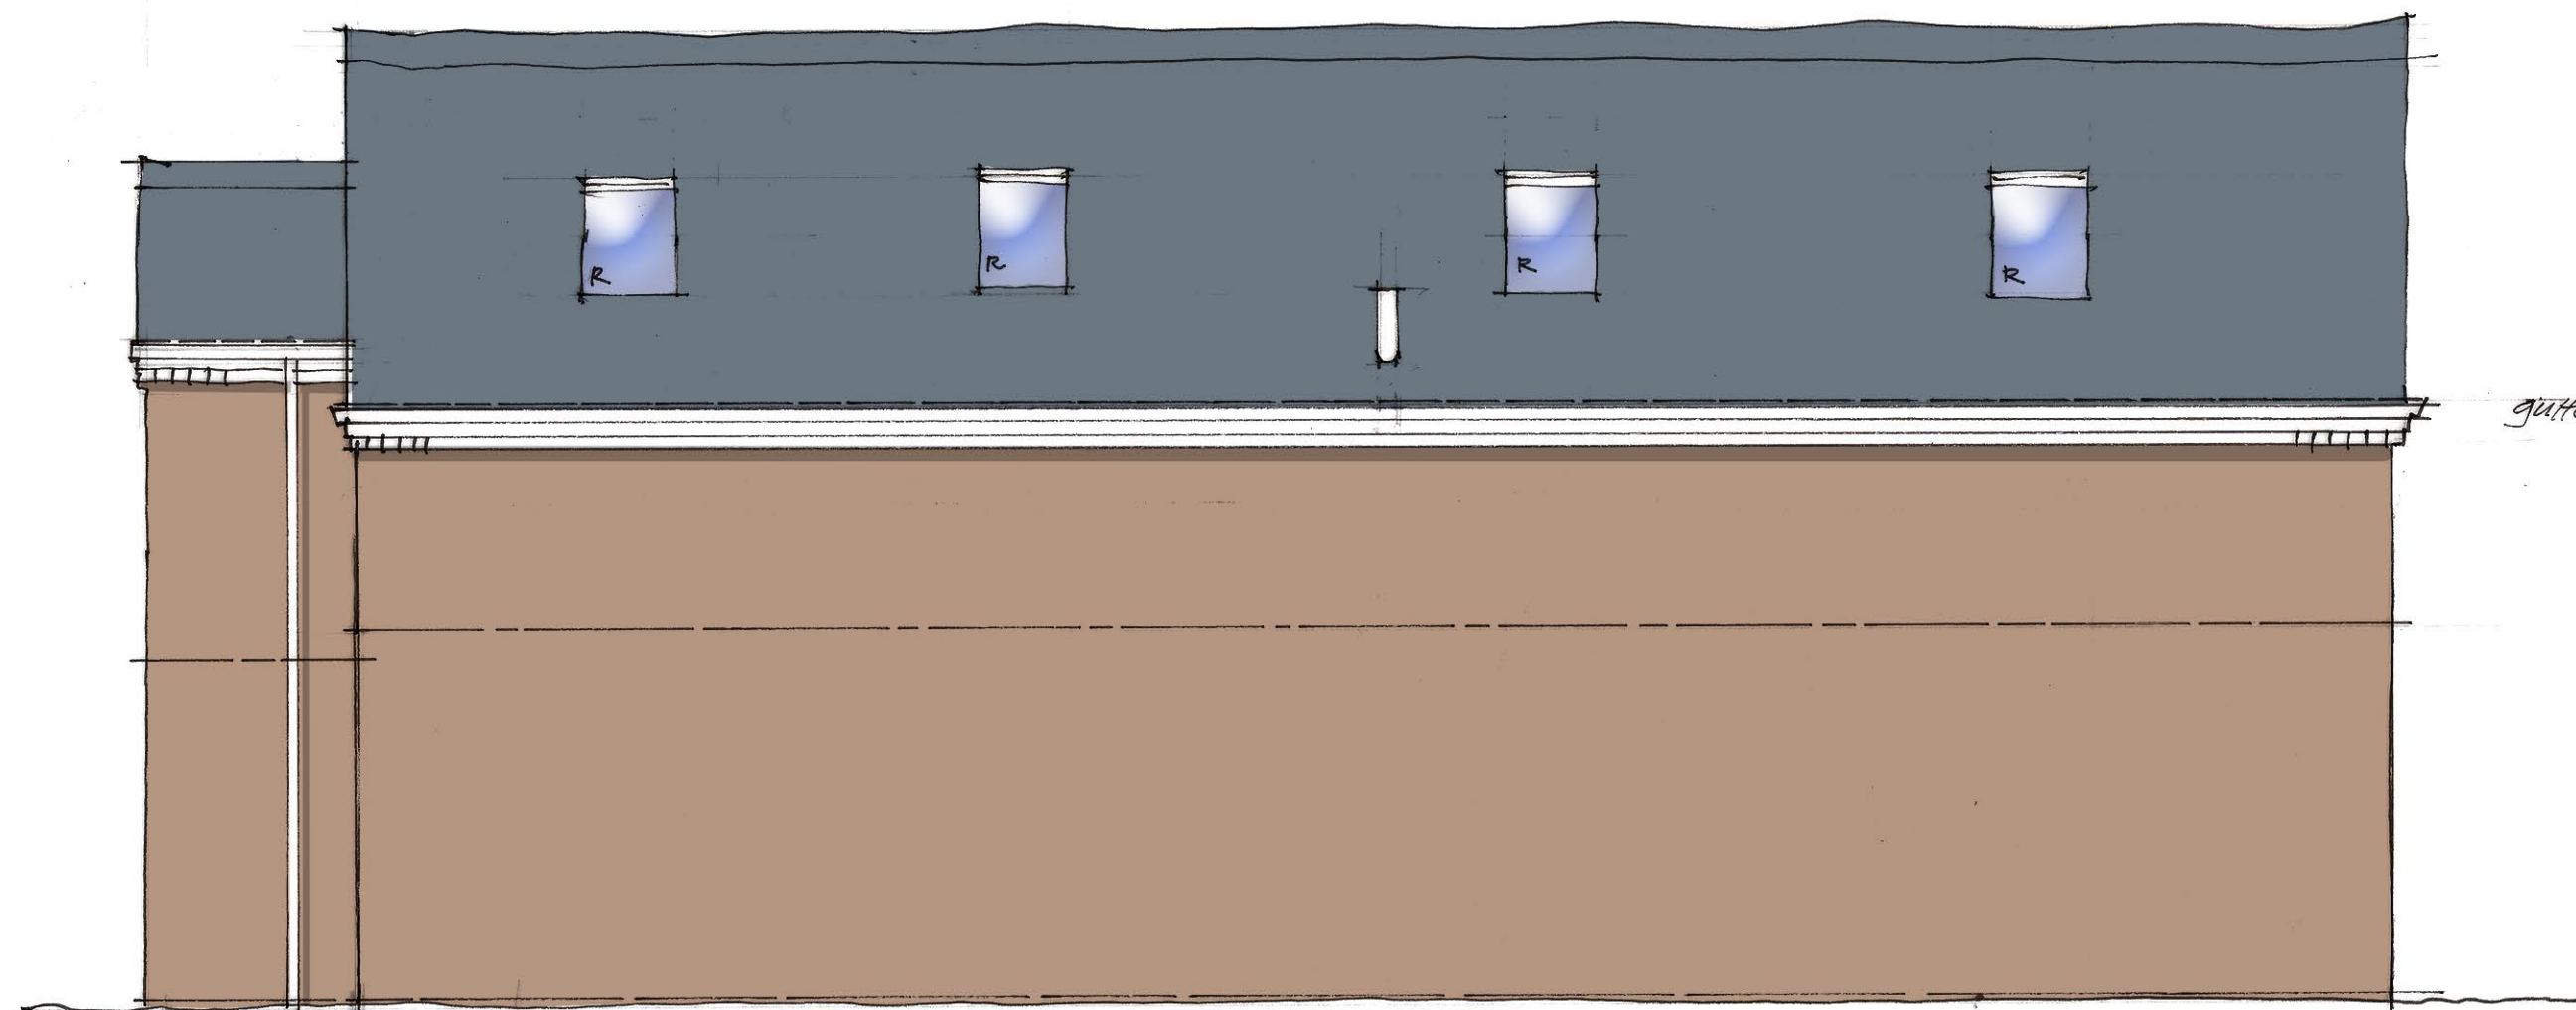


Proposed Rear Elevation
Scale 1:50

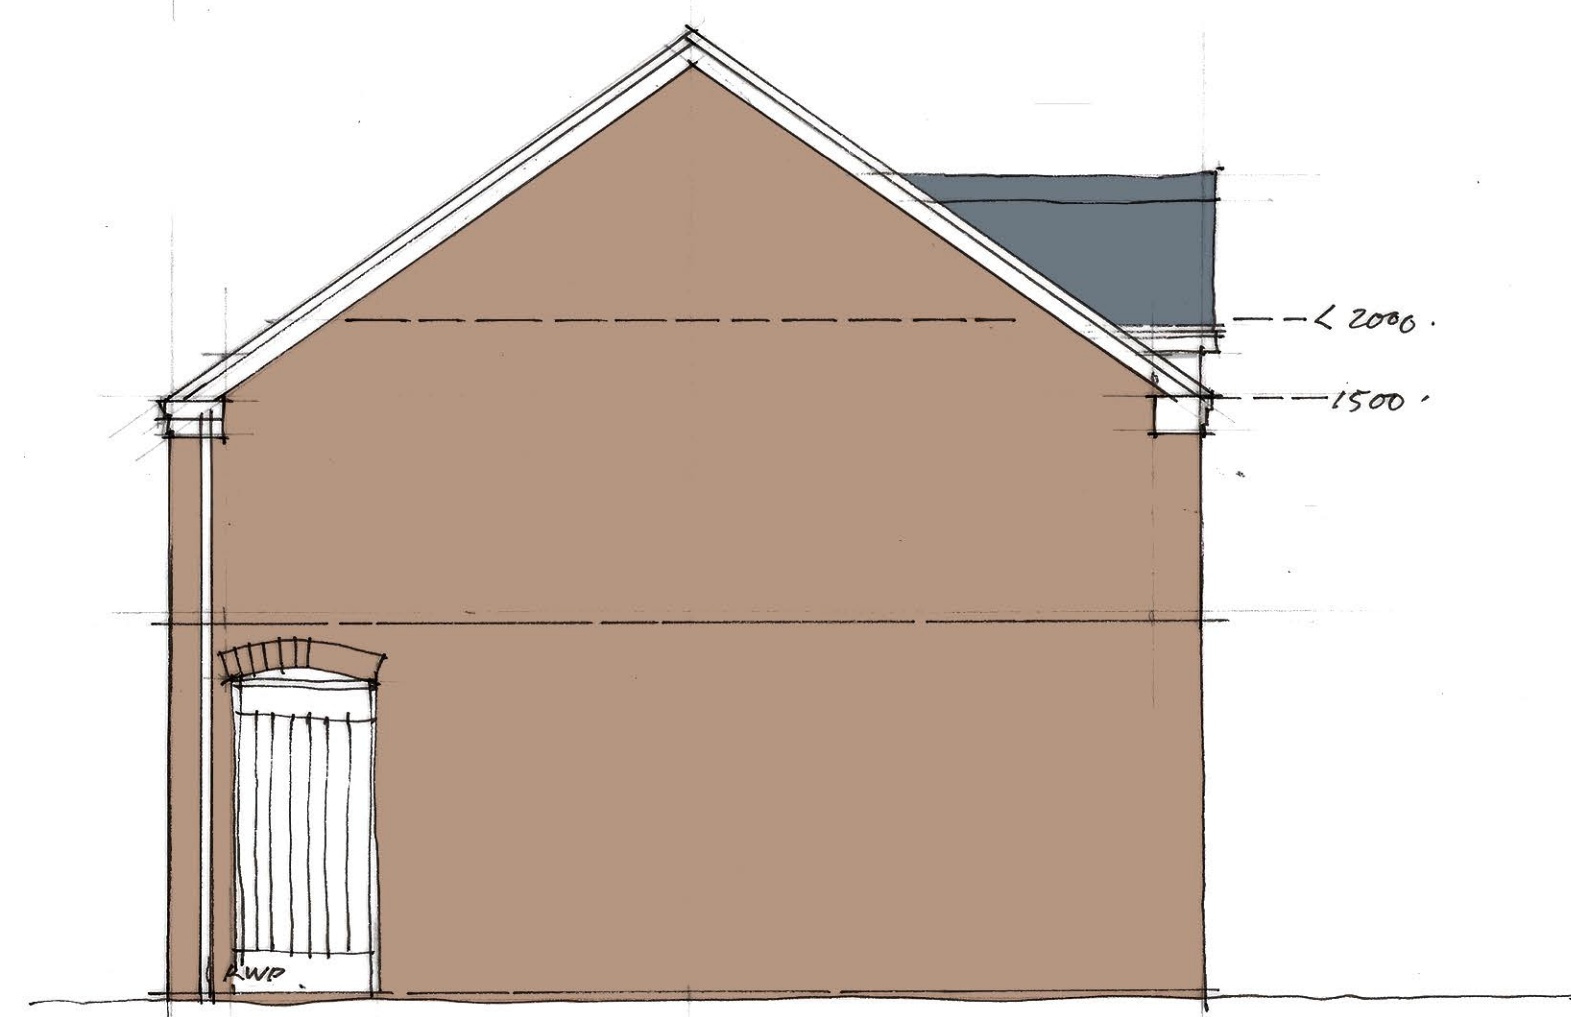



Proposed Side Elevation
Scale 1:50




Proposed Front Elevation
Scale 1:50

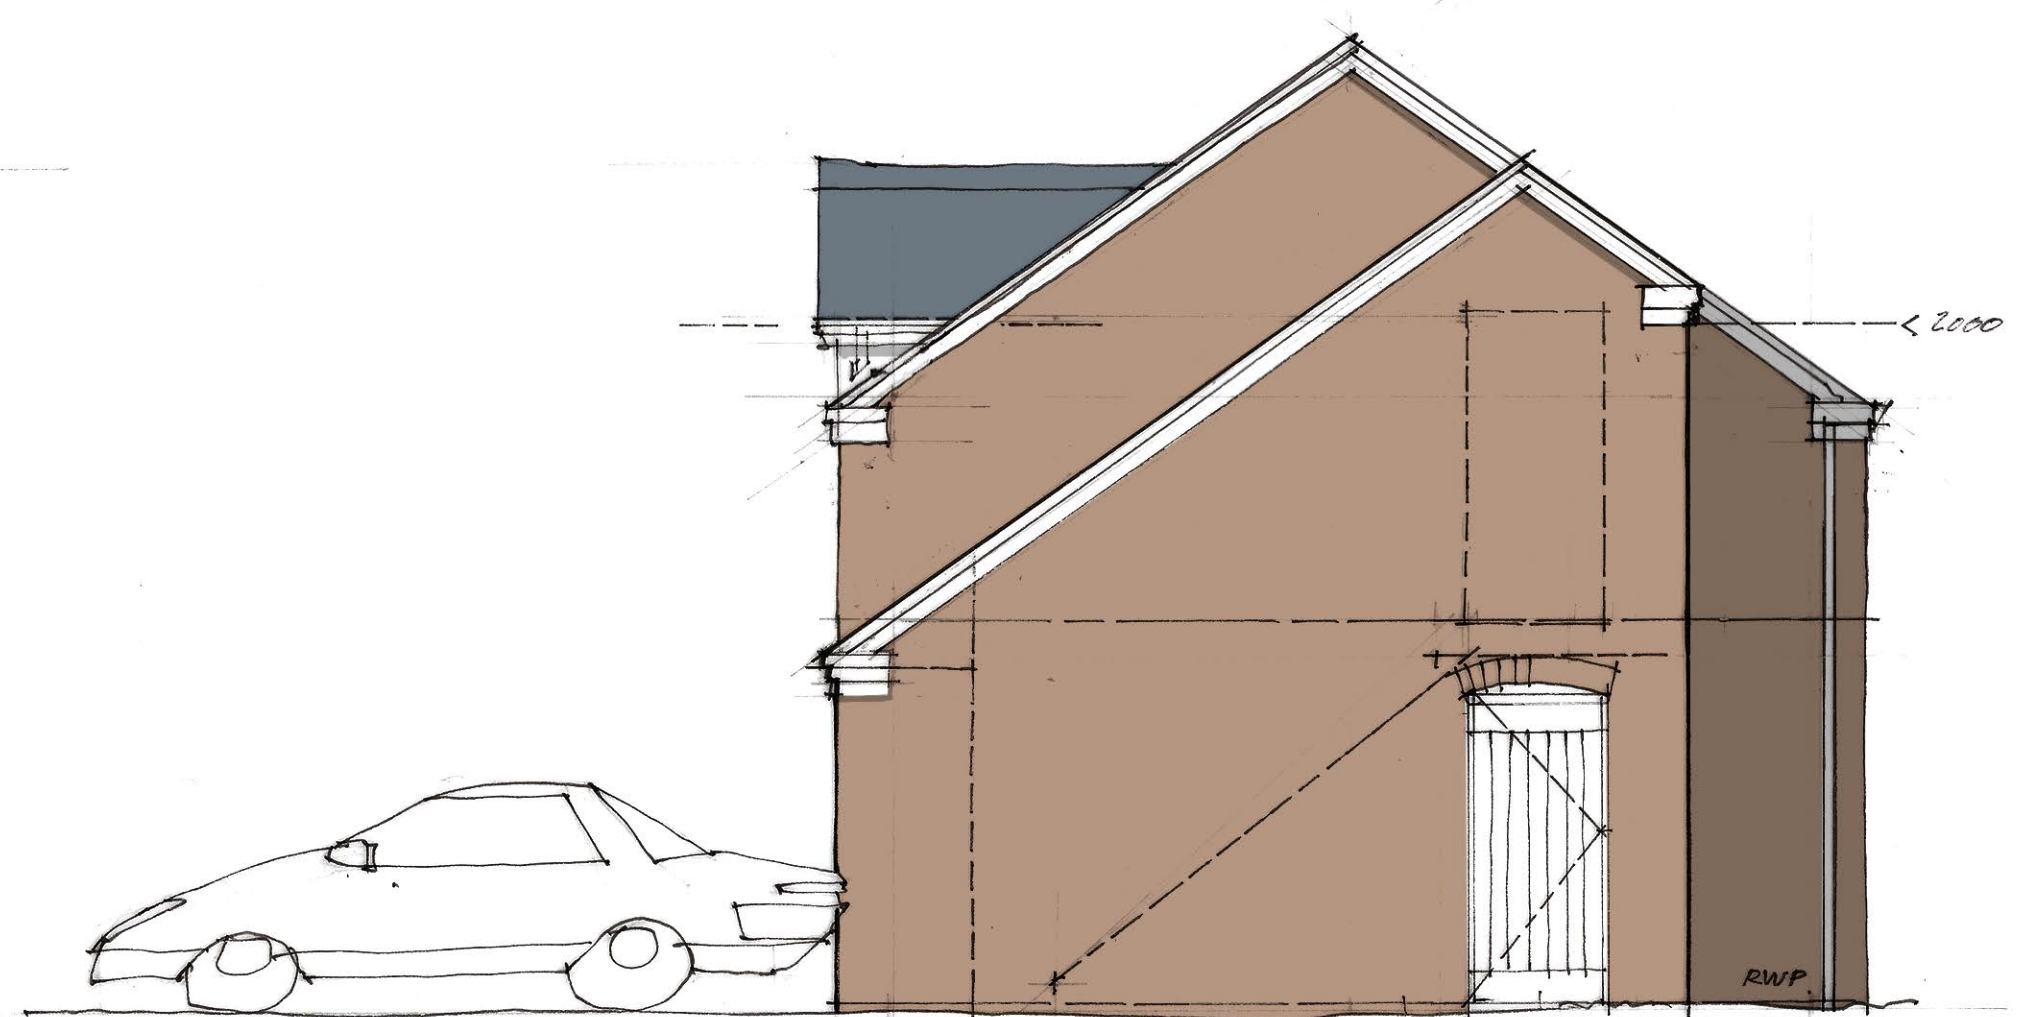

Proposed Side Elevation
Scale 1:50

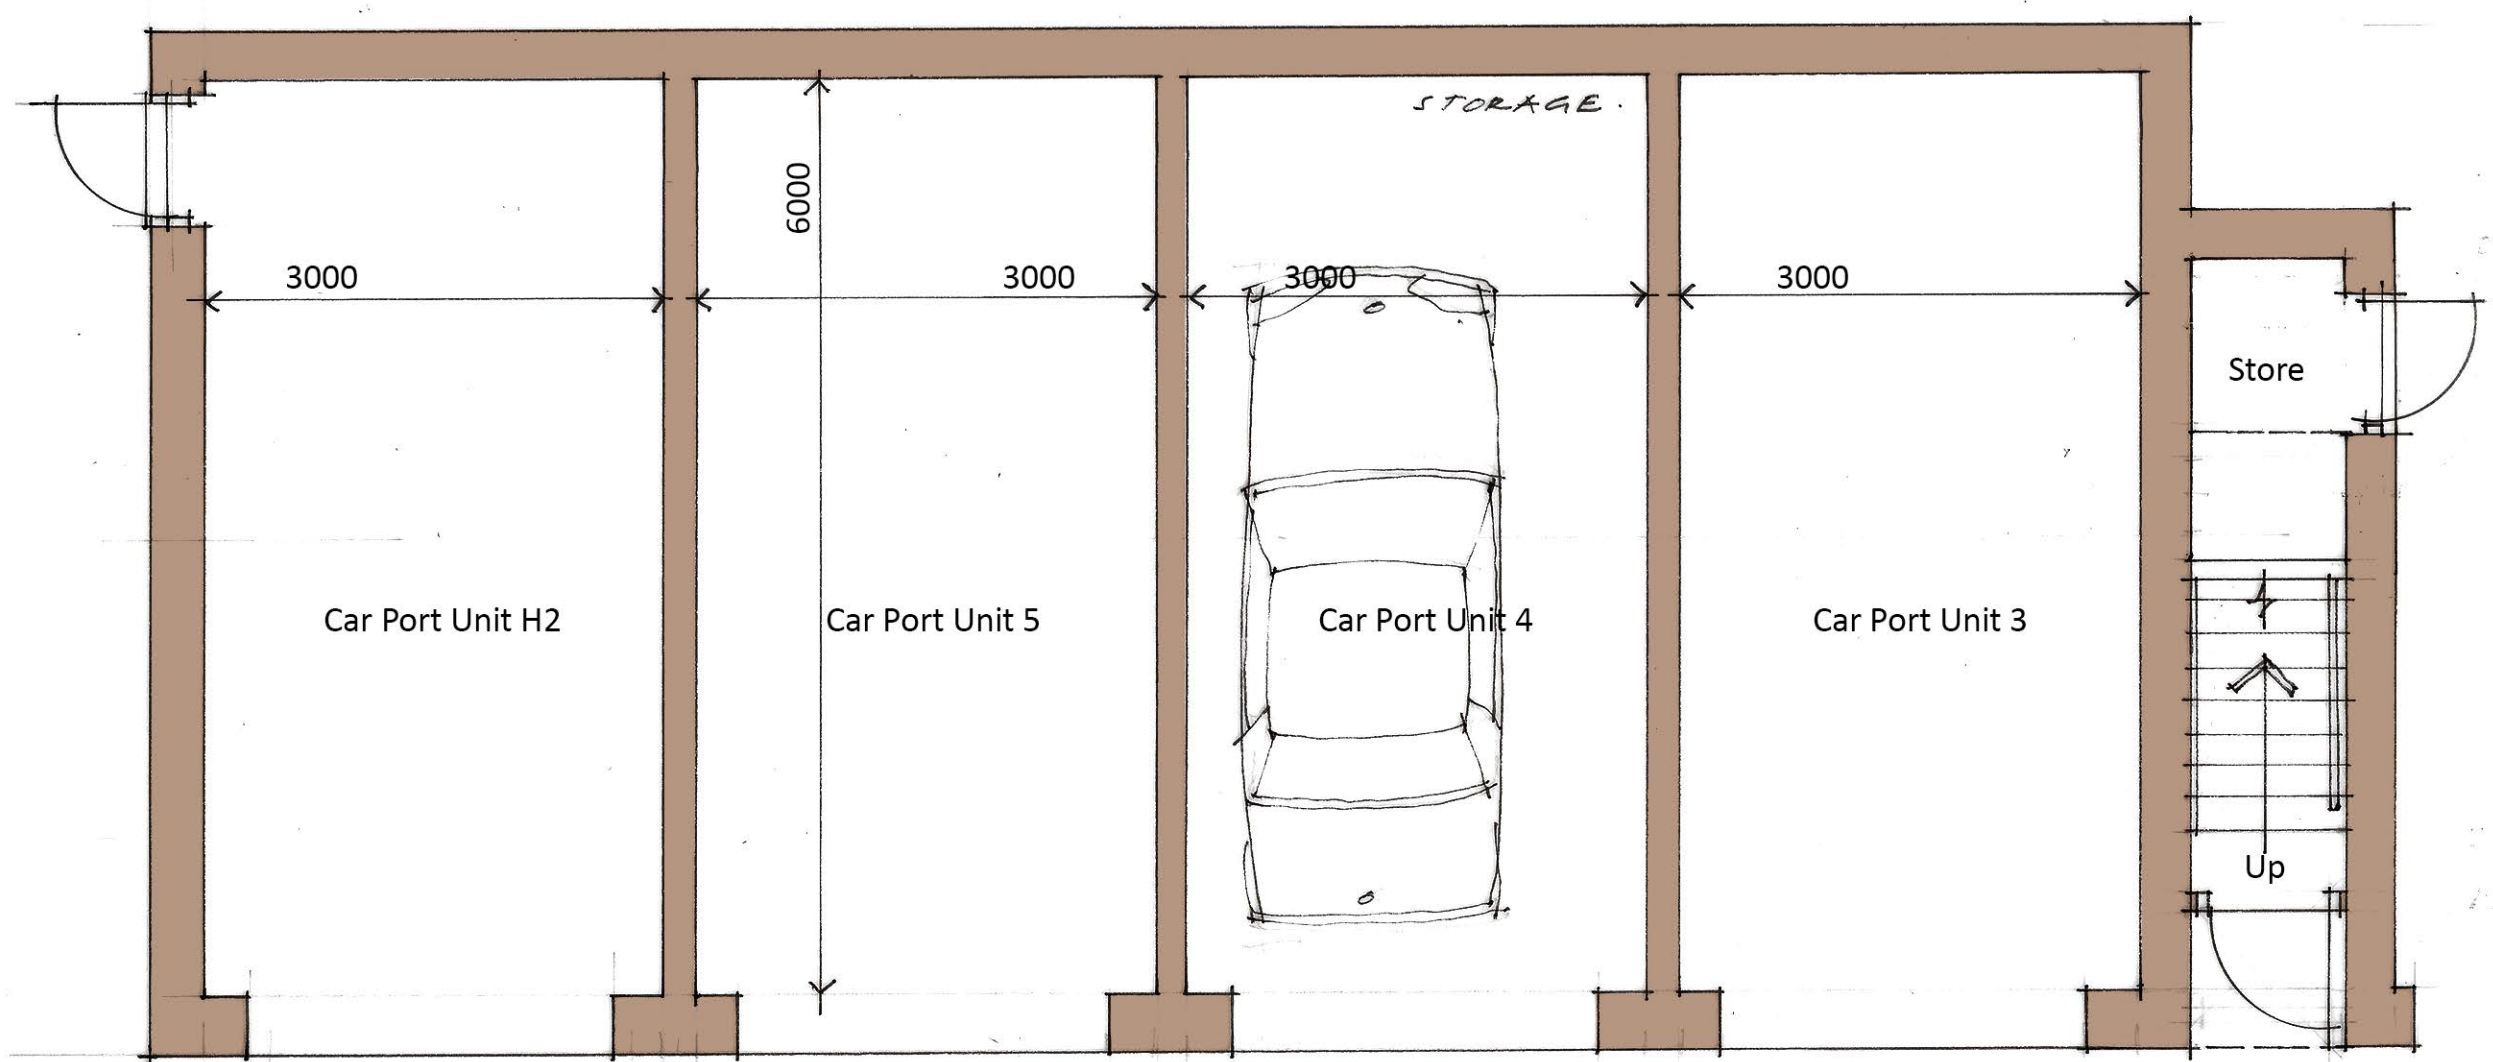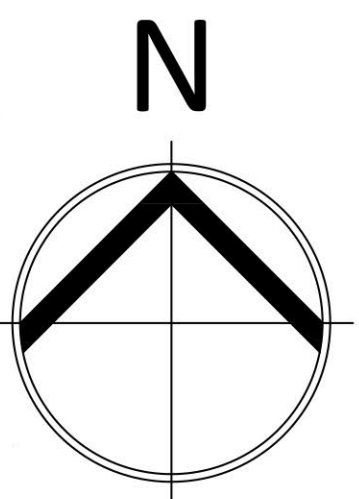

Proposed Ground Floor Plan
Scale 1:50

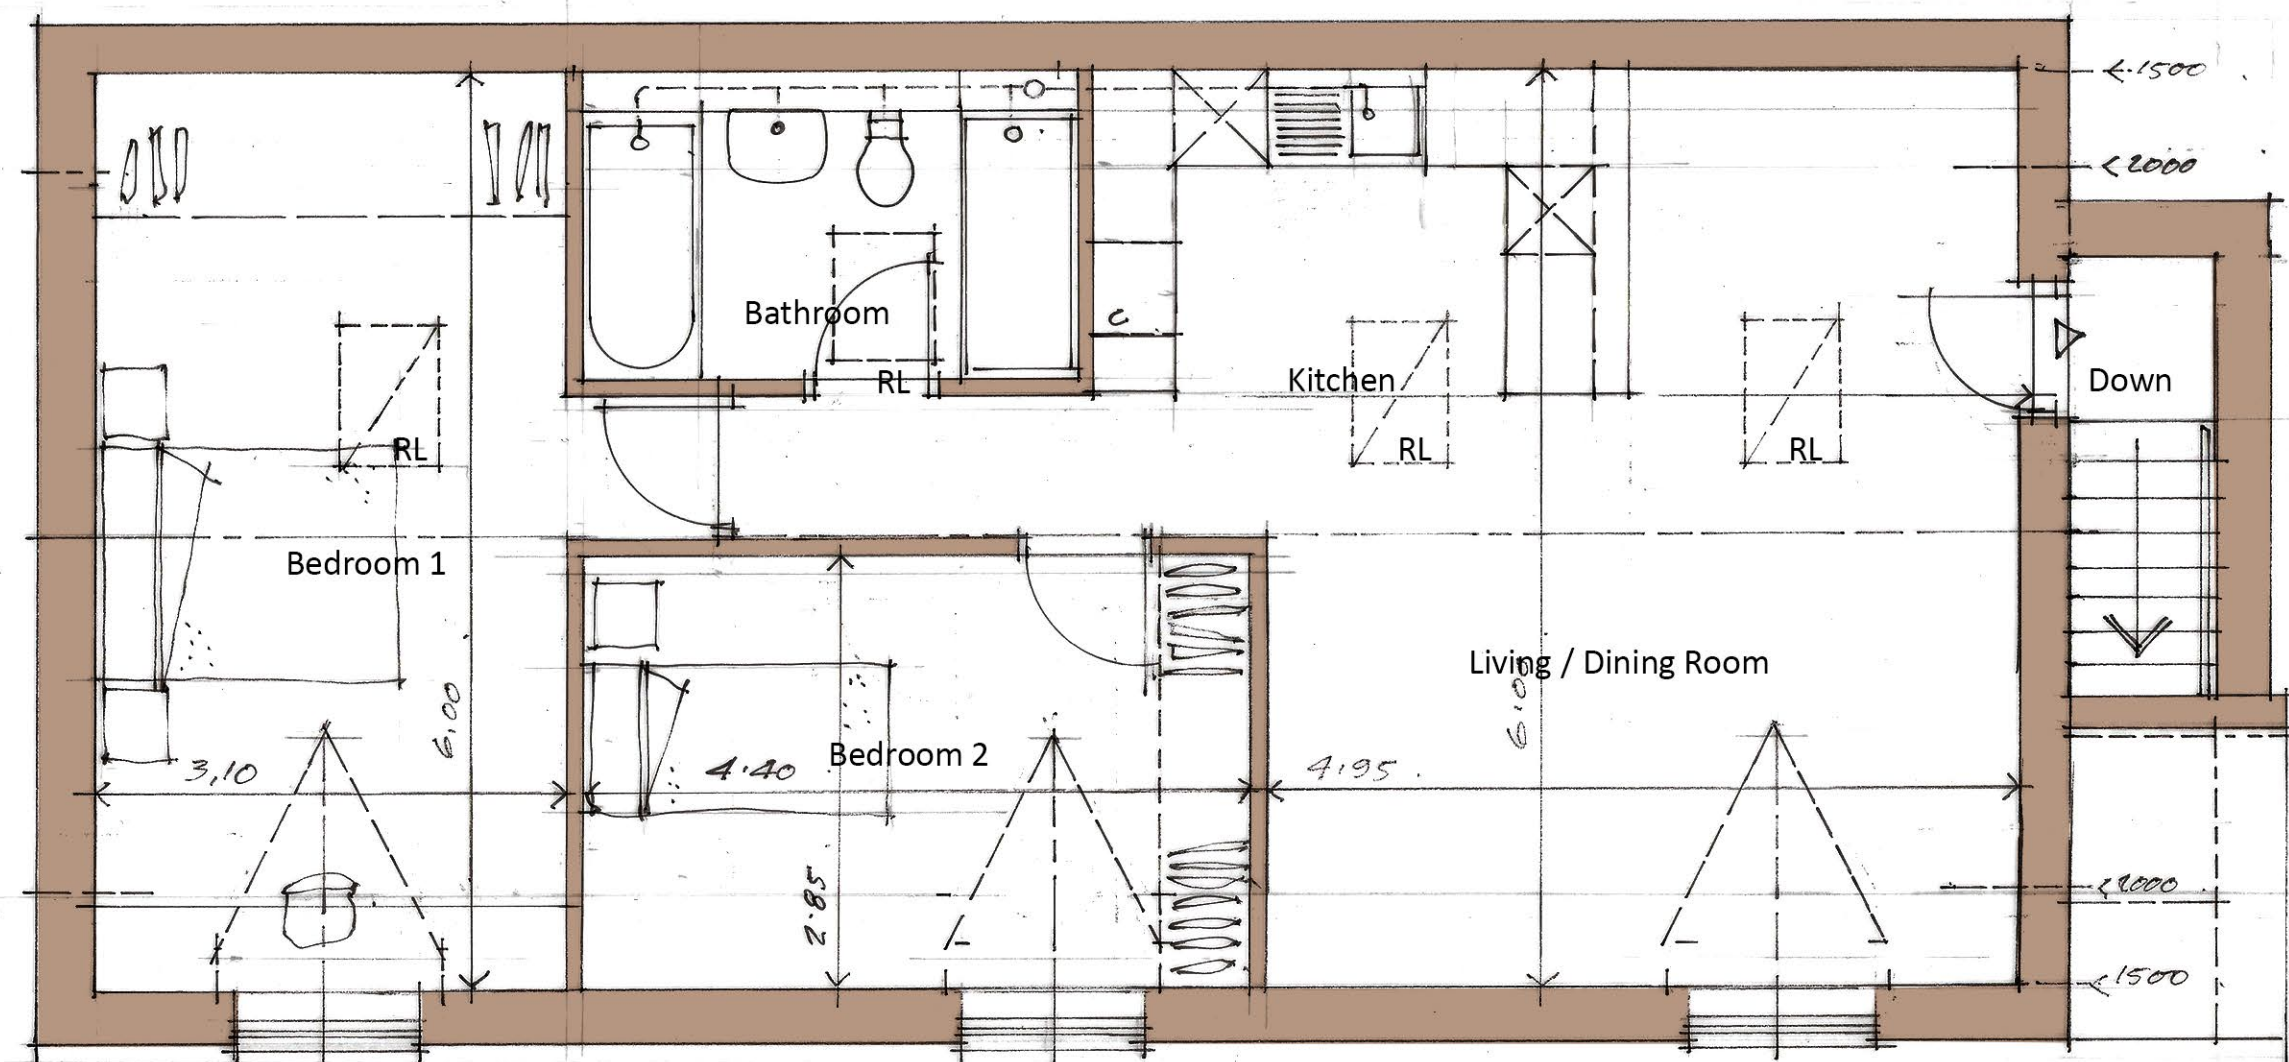

Proposed First Floor Plan
Scale 1:50

Revisions

No.	Description	Date

Houghton House, Sheepy Road,
Sibson

New Residential Development

Proposed Plans & Elevations
Unit 3 - Flat Over Garage

Scale 1:50	Date A1 Jul 2025	Drawn IDR / MH	Job 1001	Drawing 253B
---------------	---------------------	-------------------	-------------	-----------------