



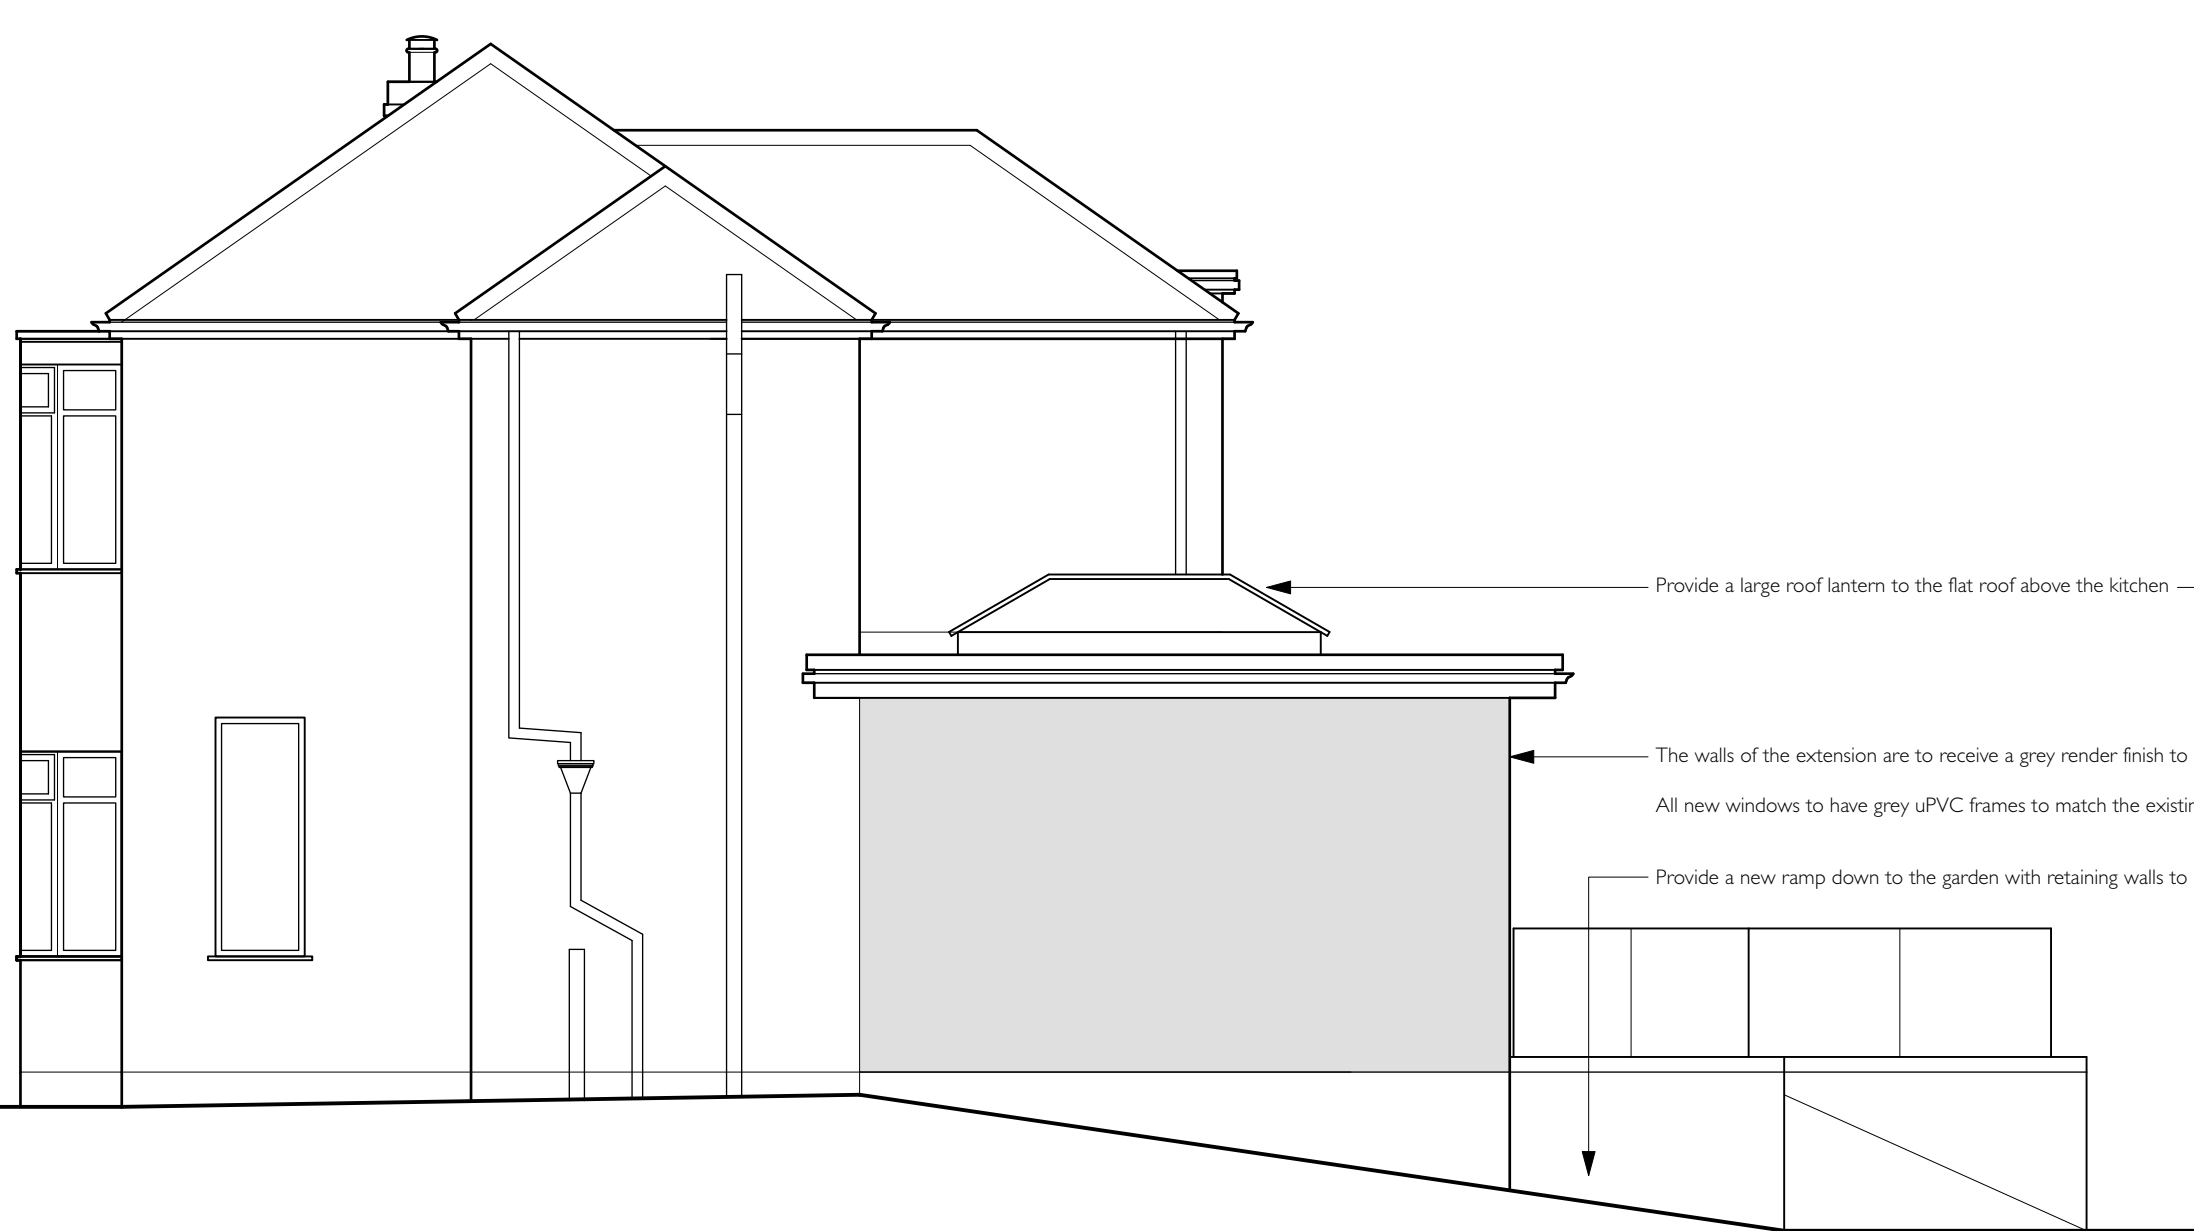


PROPOSED SIDE ELEVATION



PROPOSED REAR ELEVATION

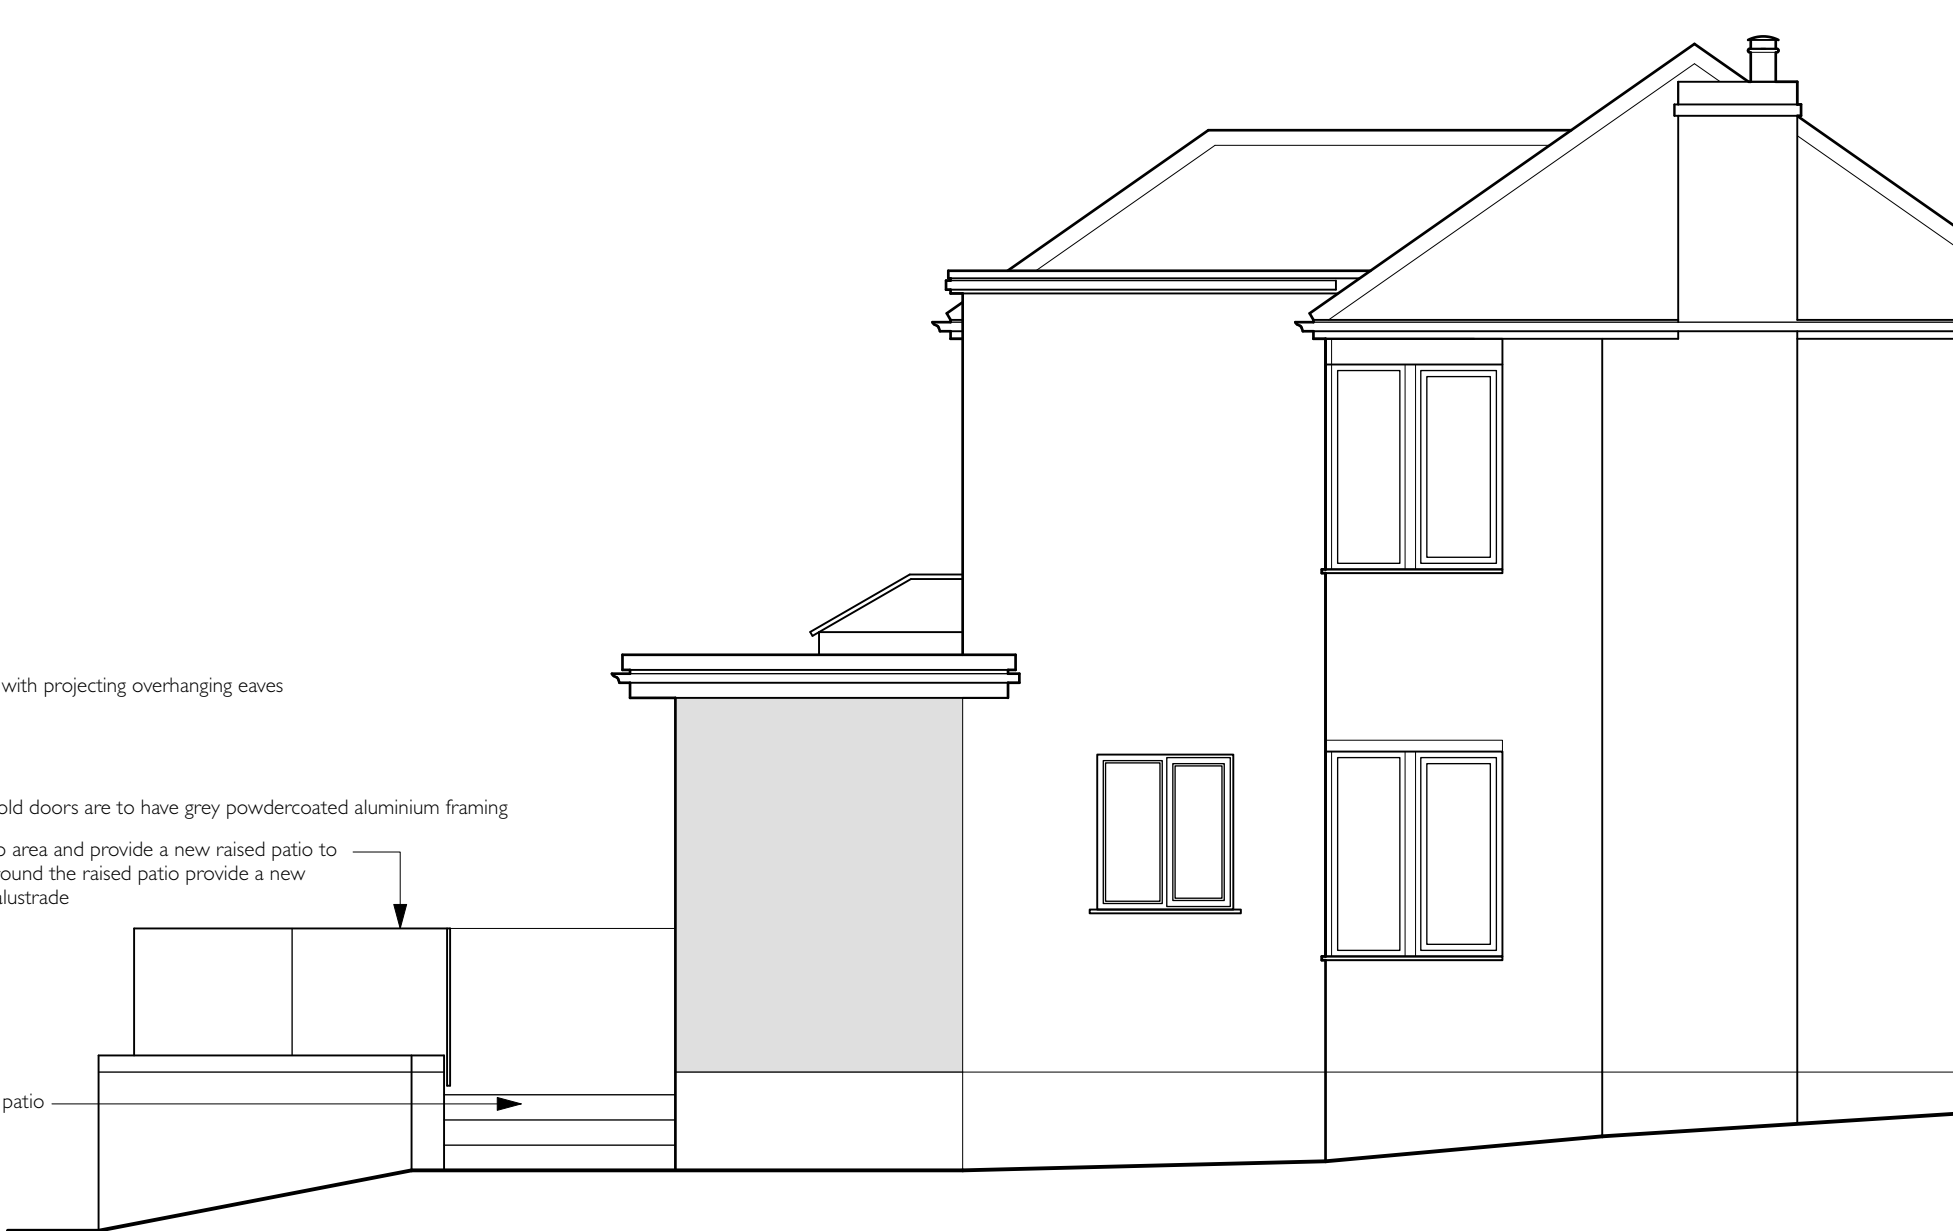

PROPOSED SIDE ELEVATION

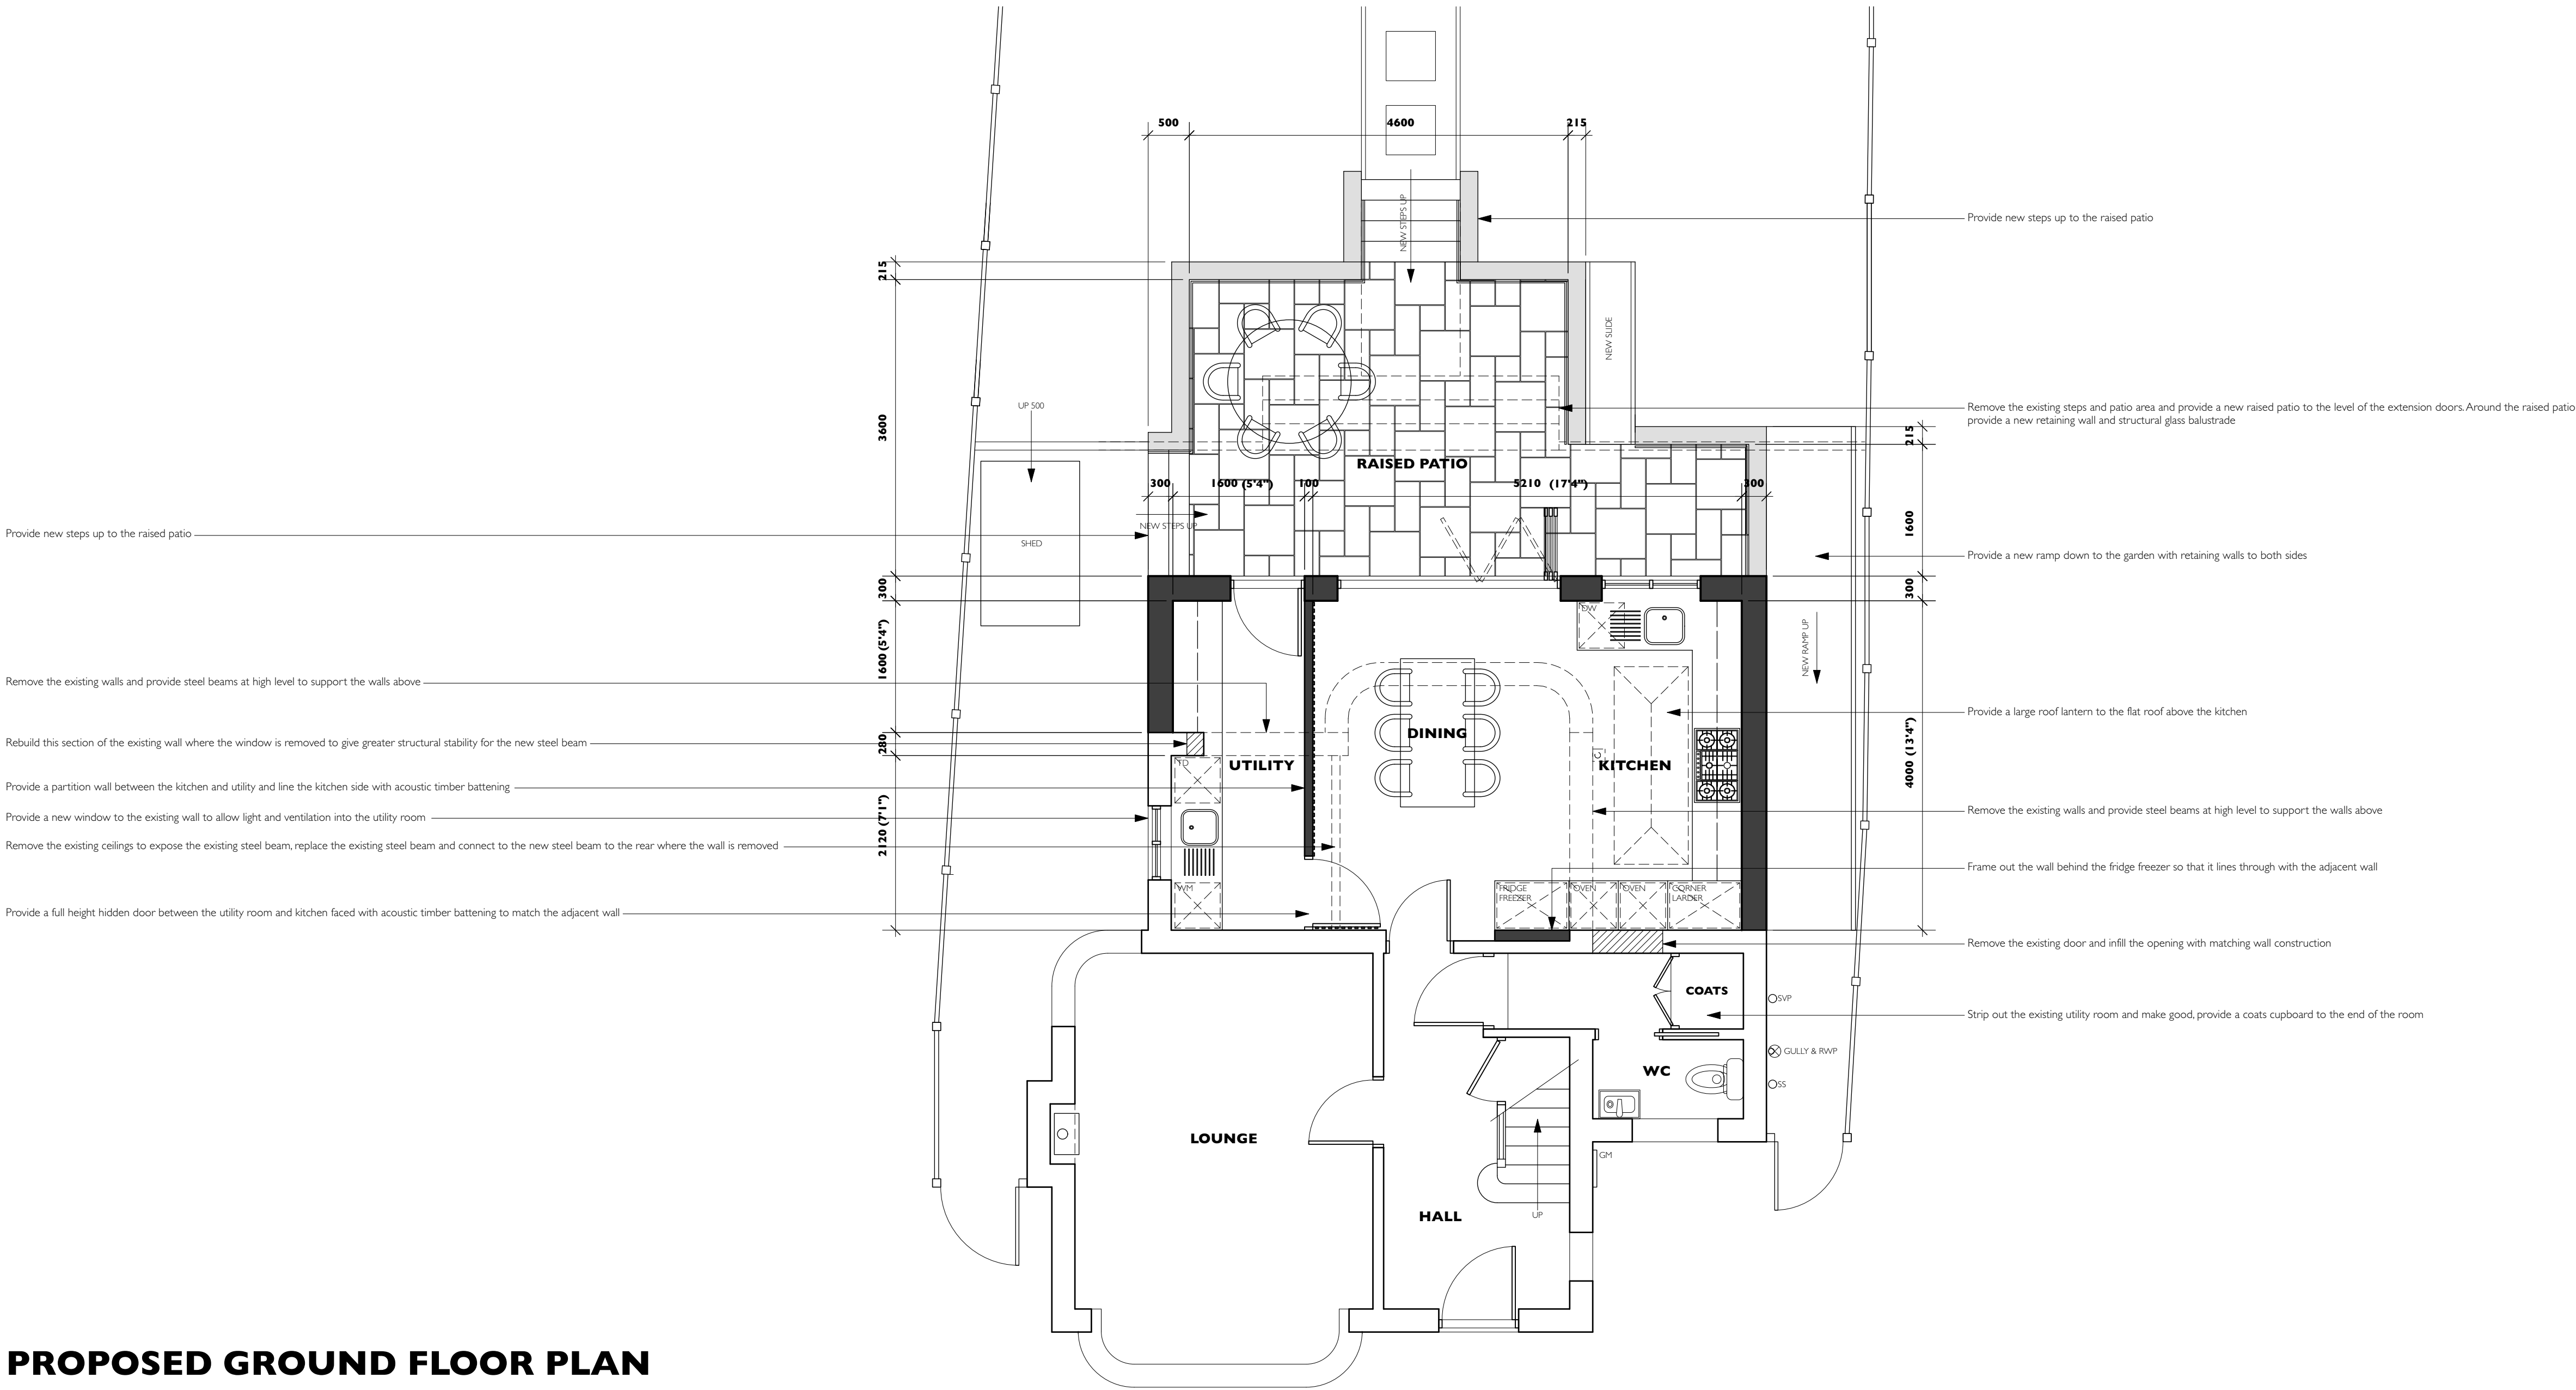

PROPOSED GROUND FLOOR PLAN

REVIEWS	REVA 06/05/2025 PATIO REVISED		
DRAWING TITLE	PROPOSED PLANS & ELEVATIONS PLANNING DRAWING		
PROJECT TITLE	PROPOSED SINGLE STOREY REAR EXTENSION 28 HEATH LANE, EARL SHILTON, LEICS. LE9 7PB		
DRAWING NUMBER	25012-02A		
SCALE	A1.1:50 A3.1:100	DATE	31.03.2025
PETER THOMPSON ARCHITECTURAL SERVICES			
T 01455 284921 E MAIL@PETERTHOMPSONADT.CO.UK W PETERTHOMPSONADT.CO.UK A PROVIDENCE HOUSE 49 LEICESTER RD BROUGHTON ASTLEY LEICESTERSHIRE LE9 6QE			
Figured dimensions must be taken in preference to scaled dimensions and any discrepancies or errors are to be referred to PTADT. Contractors, sub-contractors and suppliers must verify all dimensions on site before commencing work or producing any workshop drawings. Copyright Reserved.			
0 1m 2m 3m 4m 5m			