


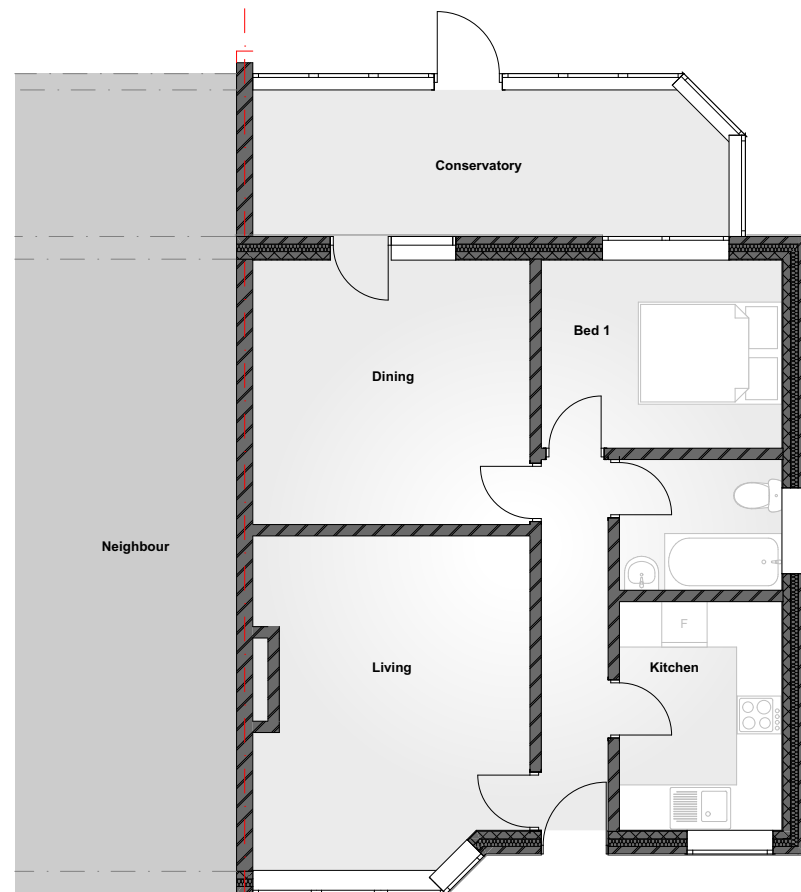


Existing - Ground Floor Plan

SCALE 1:100@A3



N

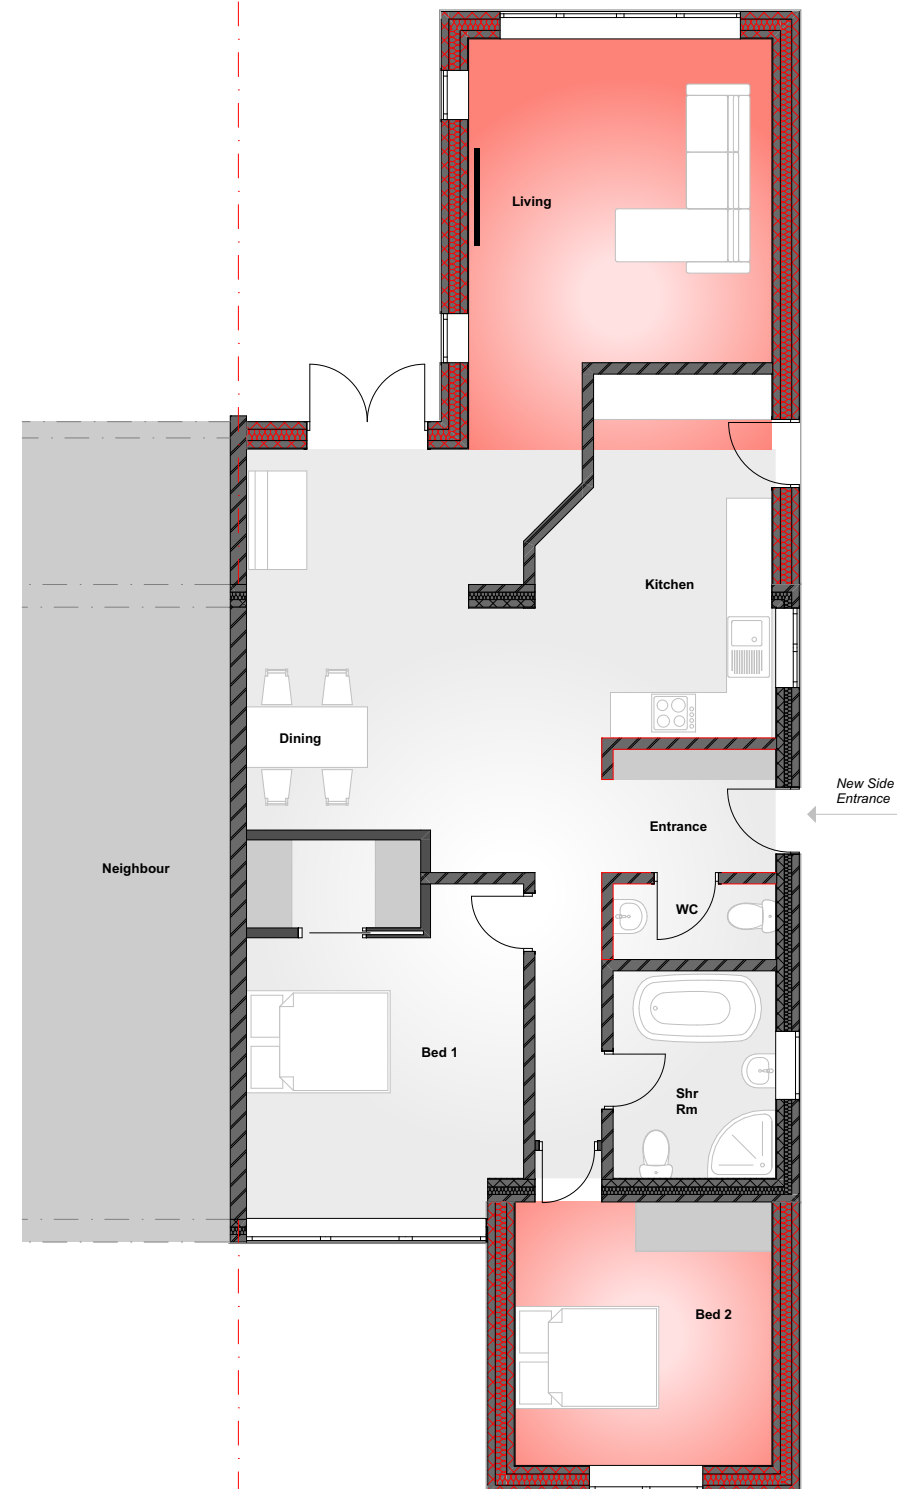

Proposed - Ground Floor Plan

Project

Client

Drawn By

Drw No.

Scale

2443-03

1:100

59 Sherwood Rd, Stoke Golding,
CV13 6EE

Mr Patrick McDonagh

FreeForm

Architectural
Services

Project No.

2443

Layout Title

Existing V Proposed

Copyright of this drawing belongs to
FreeForm Design and Build Ltd. Reproduction
in any form is forbidden without the prior
written permission of the copyright holder.