





EXISTING FRONT ELEVATION (FRONTING LYNWOOD CLOSE)

1:50

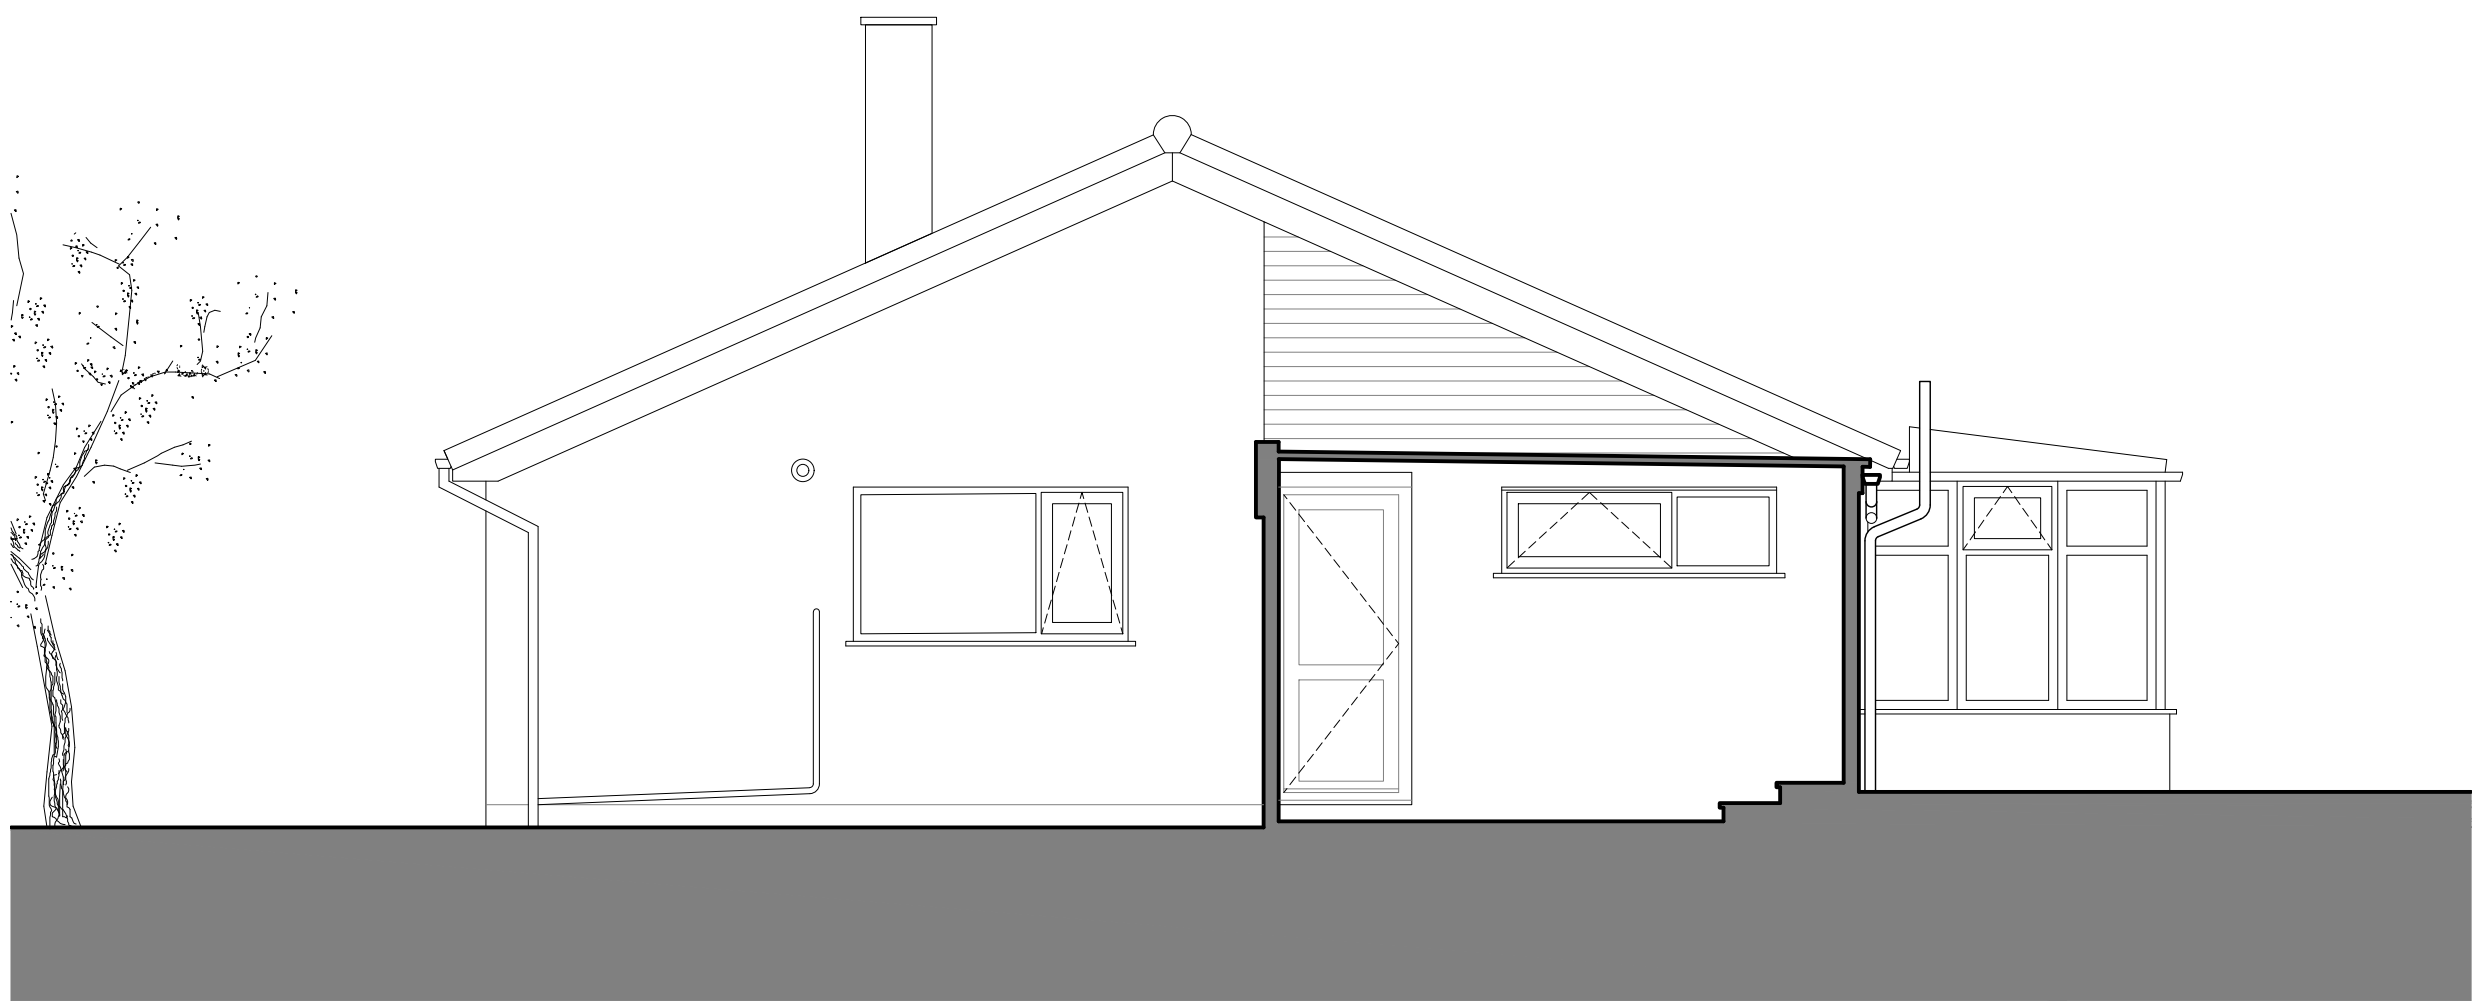

EXISTING SIDE ELEVATION / SECTION THROUGH UTILITY OUTBUILDING

1:50

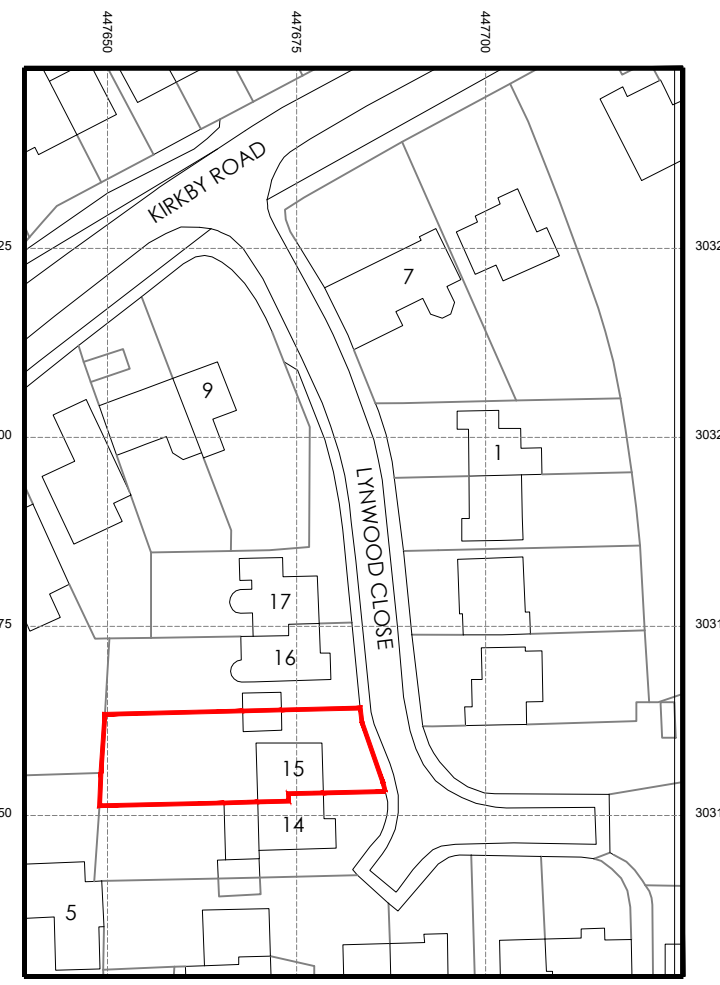


© Crown copyright 2023 Ordnance Survey 100053143

OS LOCATION PLAN

1:1000


0 20m 40m 60m 80m 100m

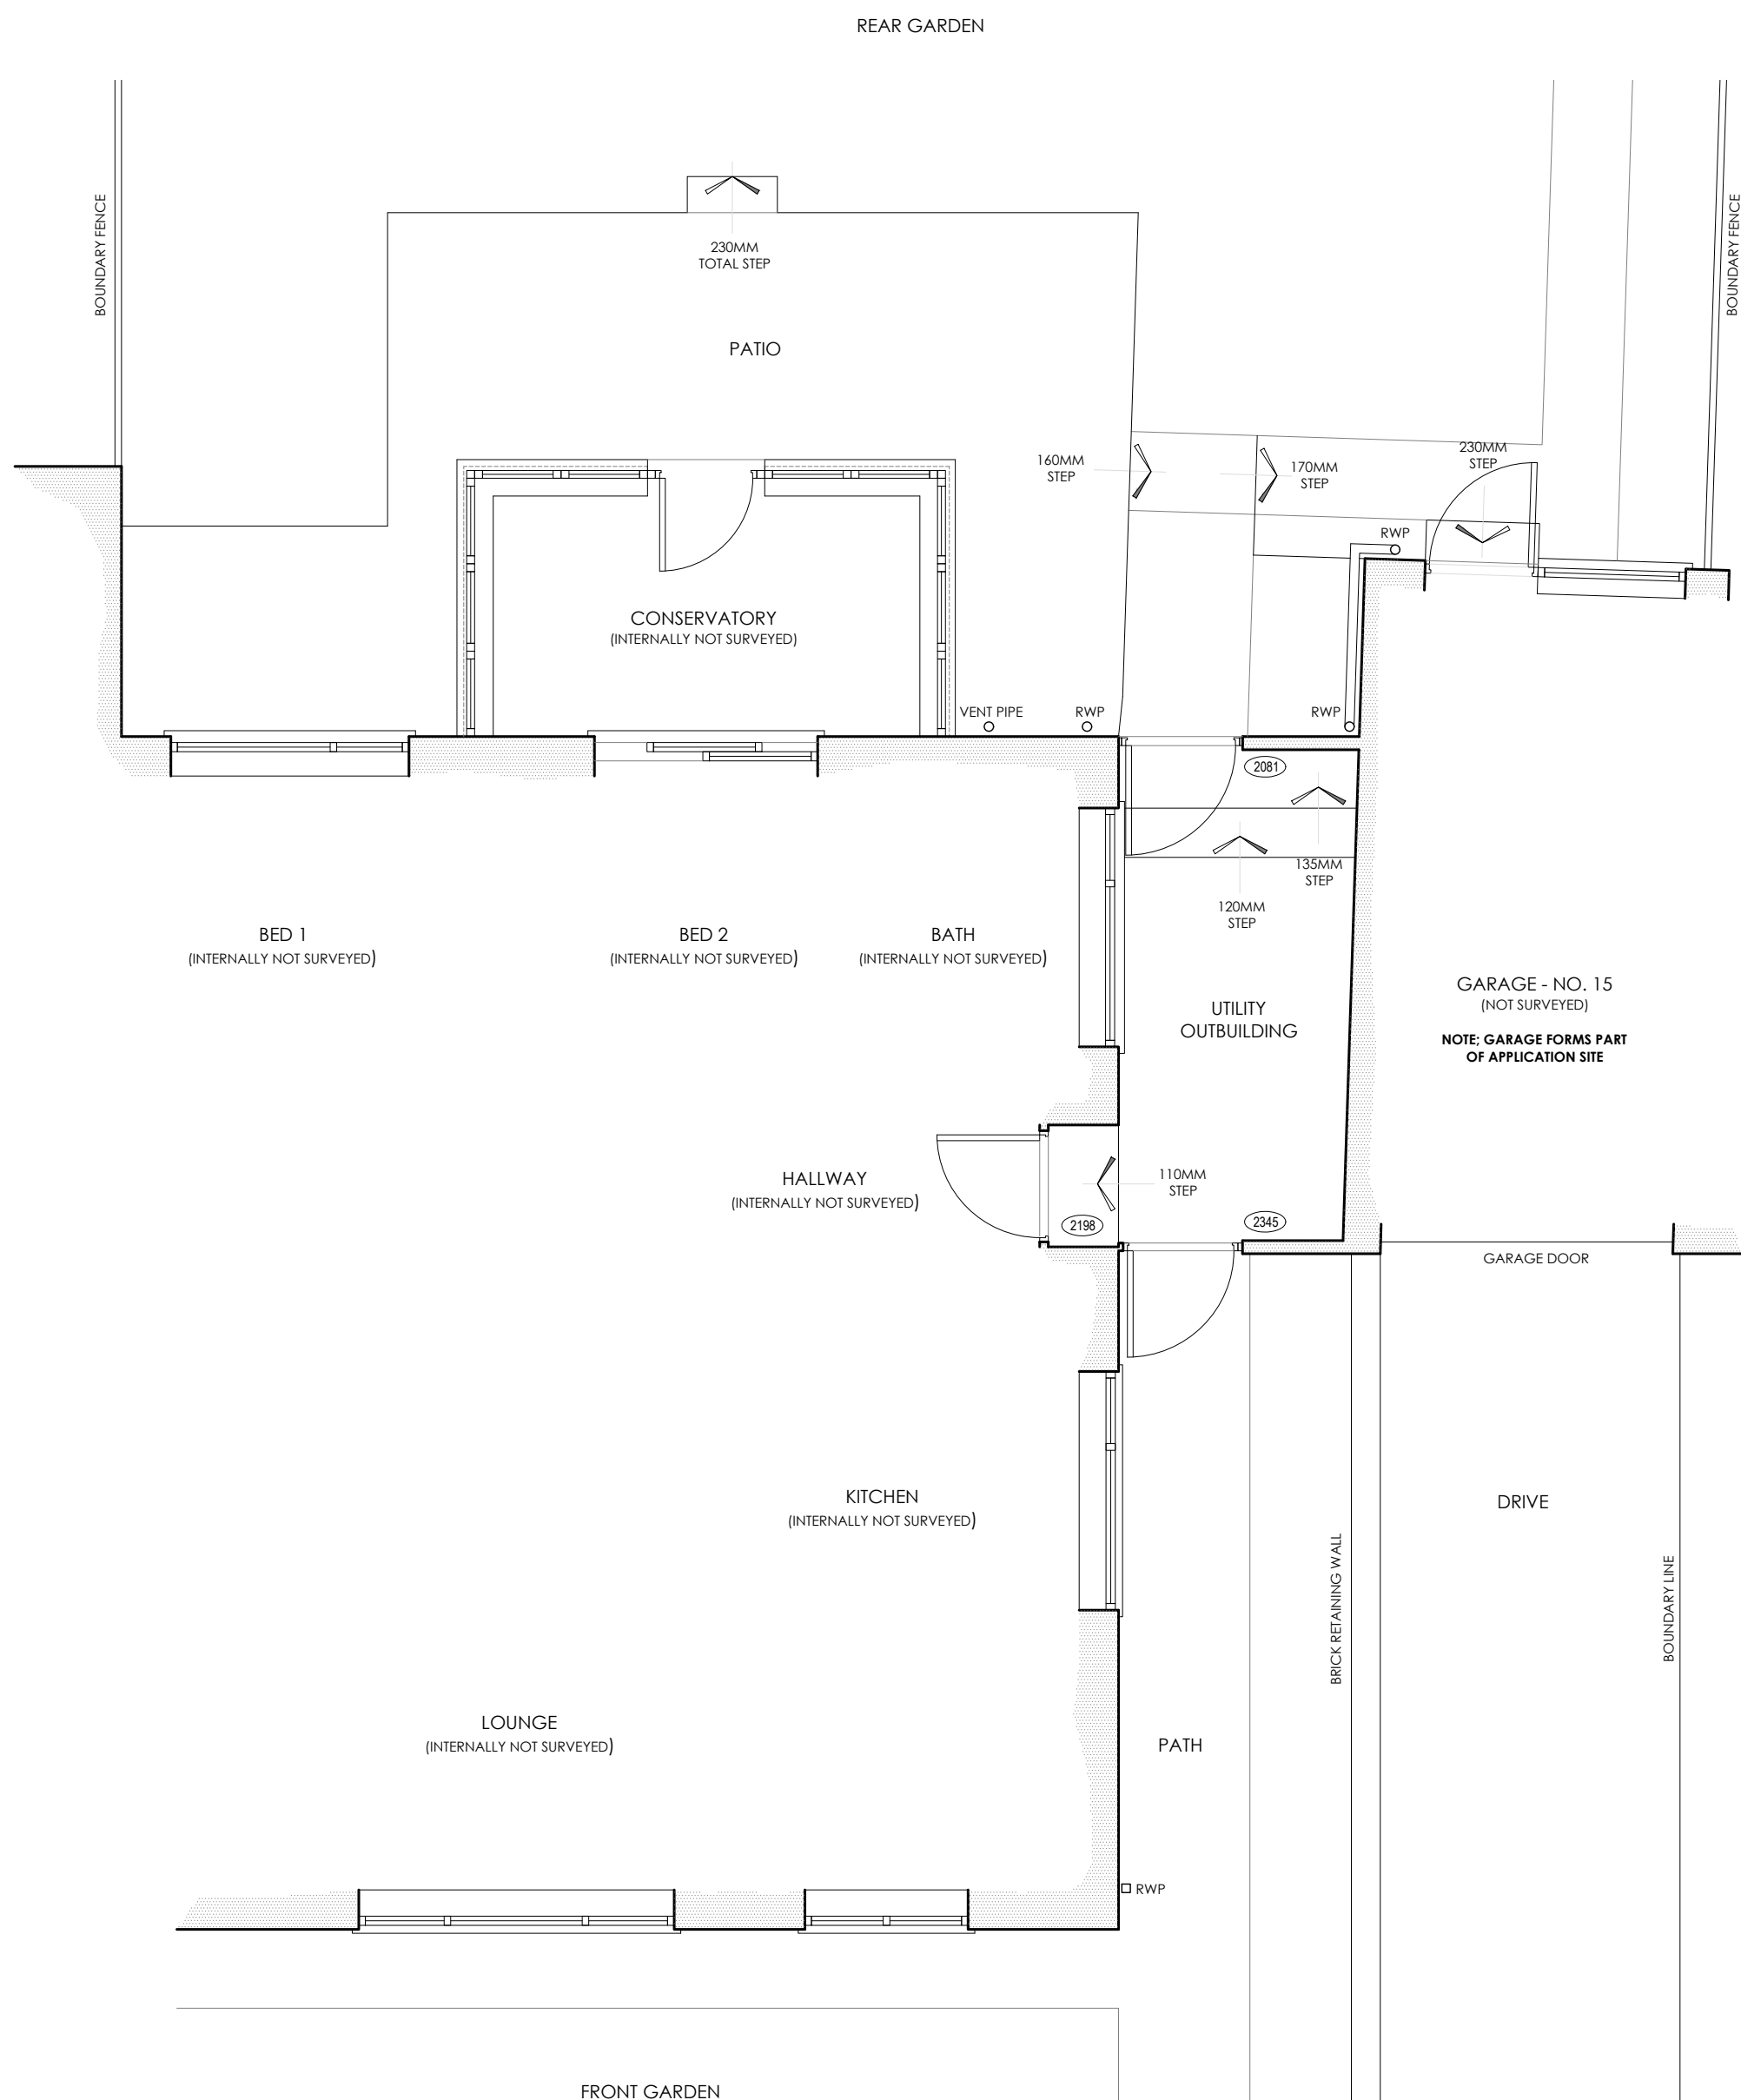

EXISTING GROUND FLOOR PLAN / SITE PLAN


1:50

0 1m 2m 3m 4m 5m

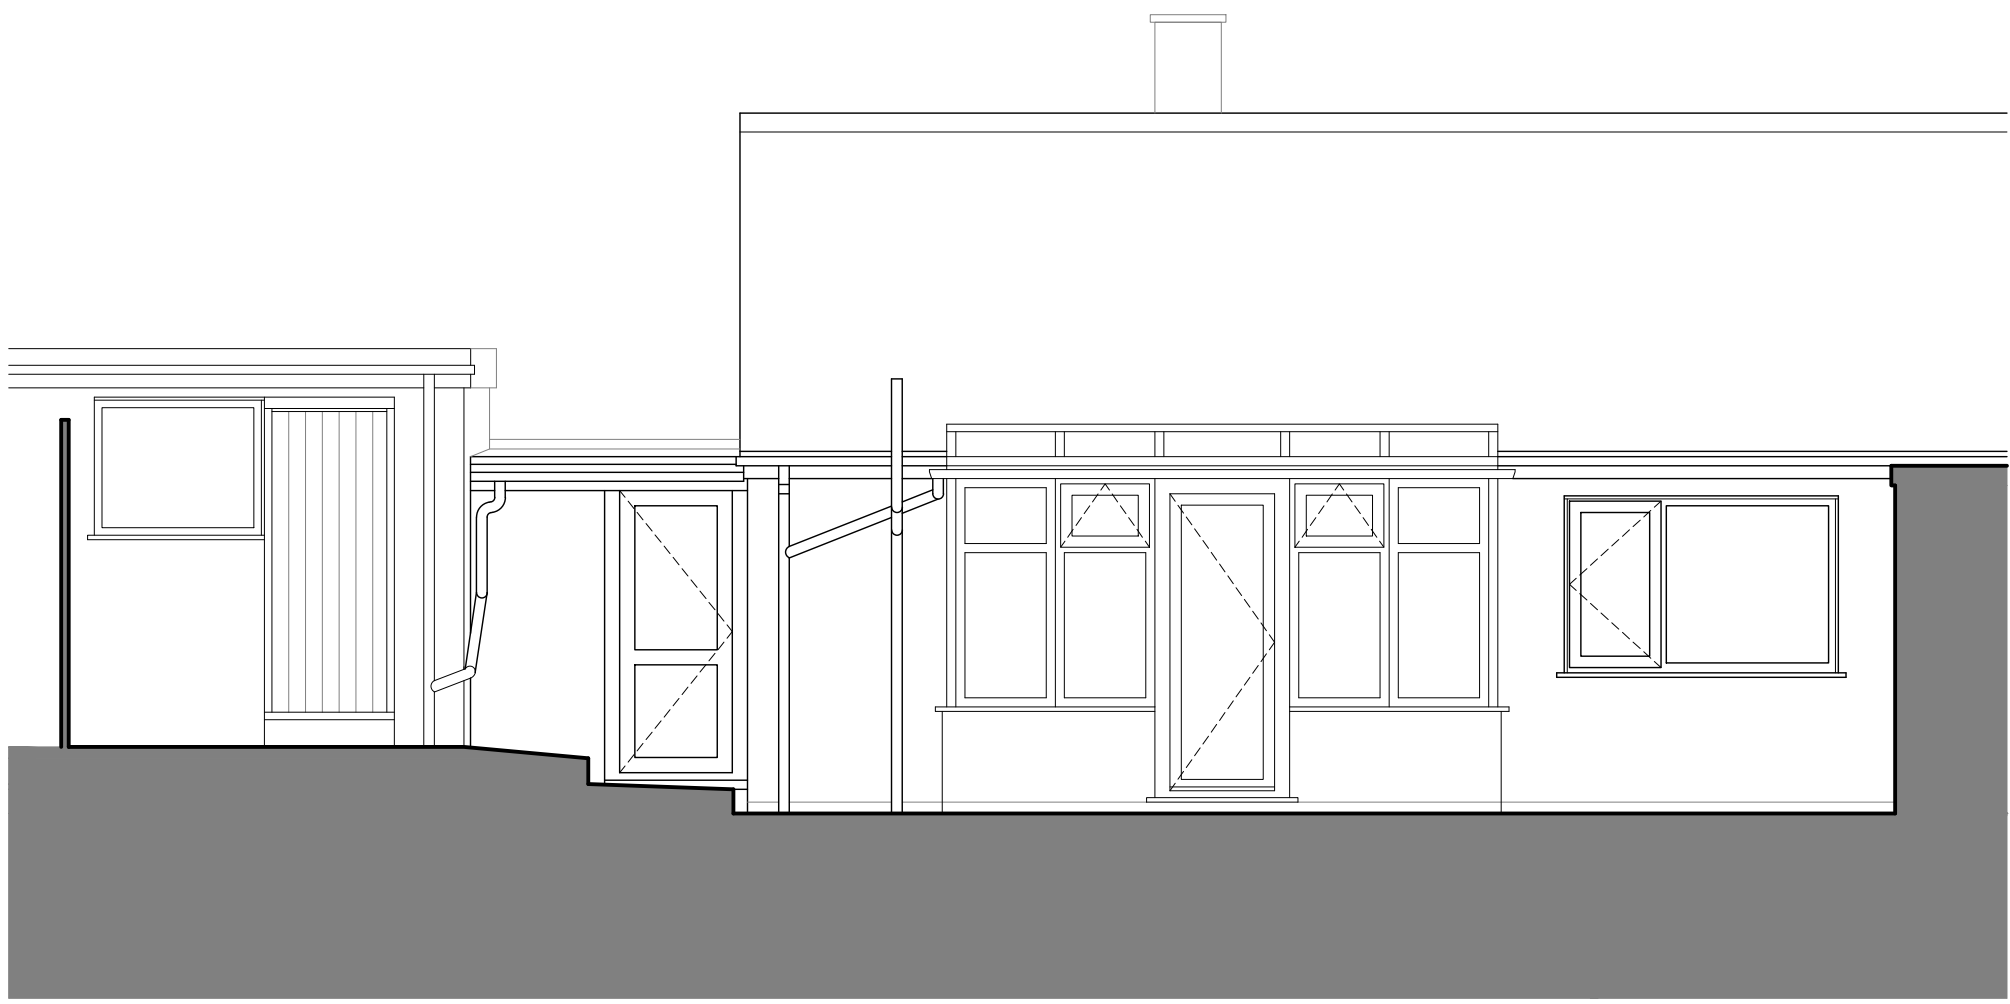

EXISTING REAR ELEVATION

1:50

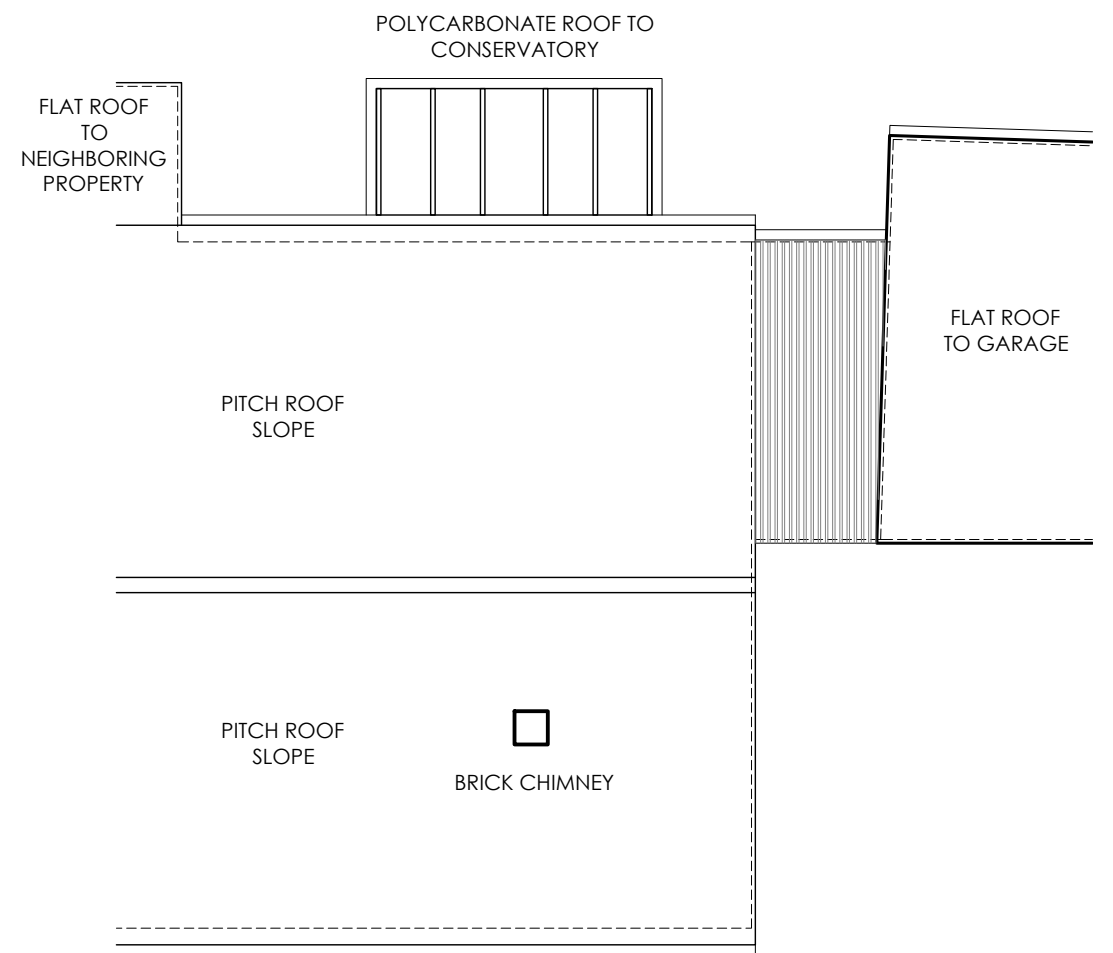

EXISTING ROOF PLAN

1:100

0 1m 2m 3m 4m 5m



EXISTING SITE PHOTOGRAPHS - front elevation (L) and rear elevation (R)

N.T.S

rev	date	description	by
Existing			
Job Description: Proposed Side Extension			
Site Address: 15 Lynwood Close, Desford, LE9 9HG			
For: Mr & Mrs Yendall			
Drawing Title			
Existing Plan, Elevations & OS			
Location Plan			
Drg. No.			Rev.
(EX) 01			-
Scale	Date	Ref	
As Noted @ A1	Oct '23		