




FRONT ELEVATION

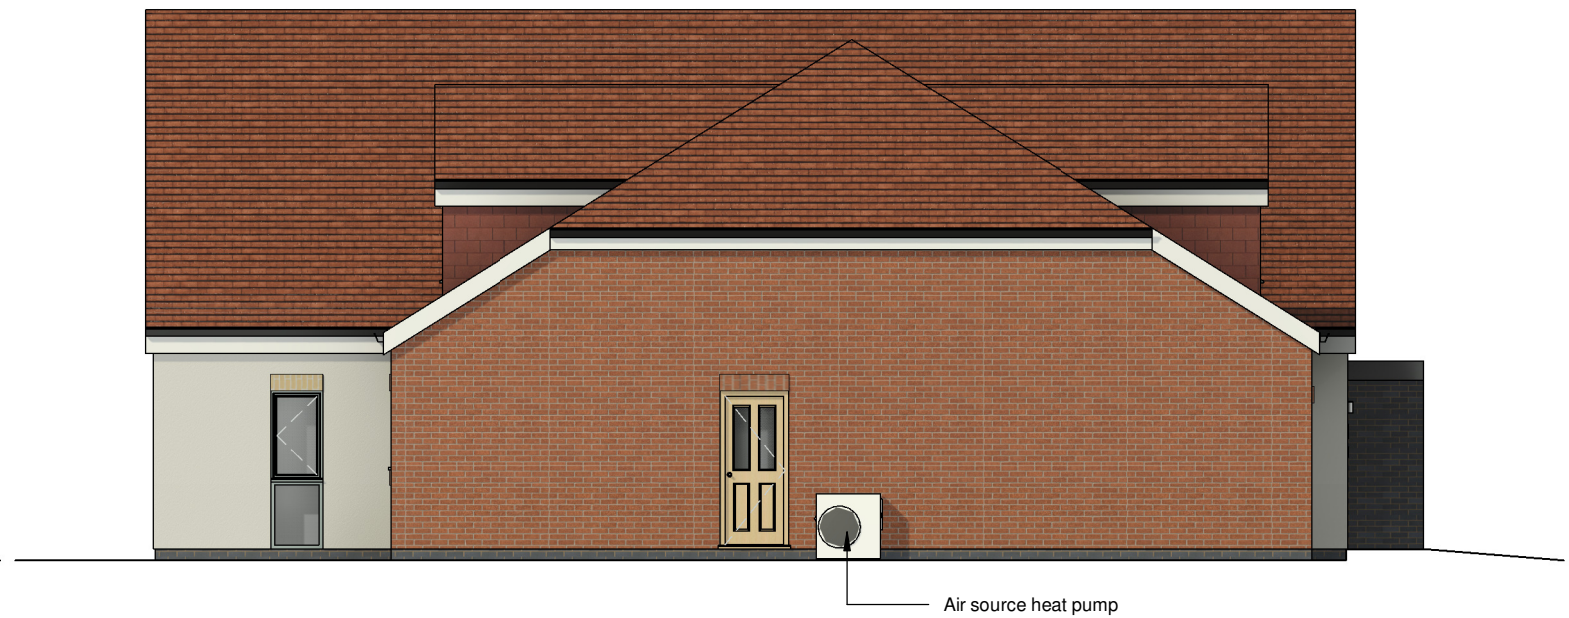


REAR ELEVATION



SIDE ELEVATION




GROUND FLOOR PLAN

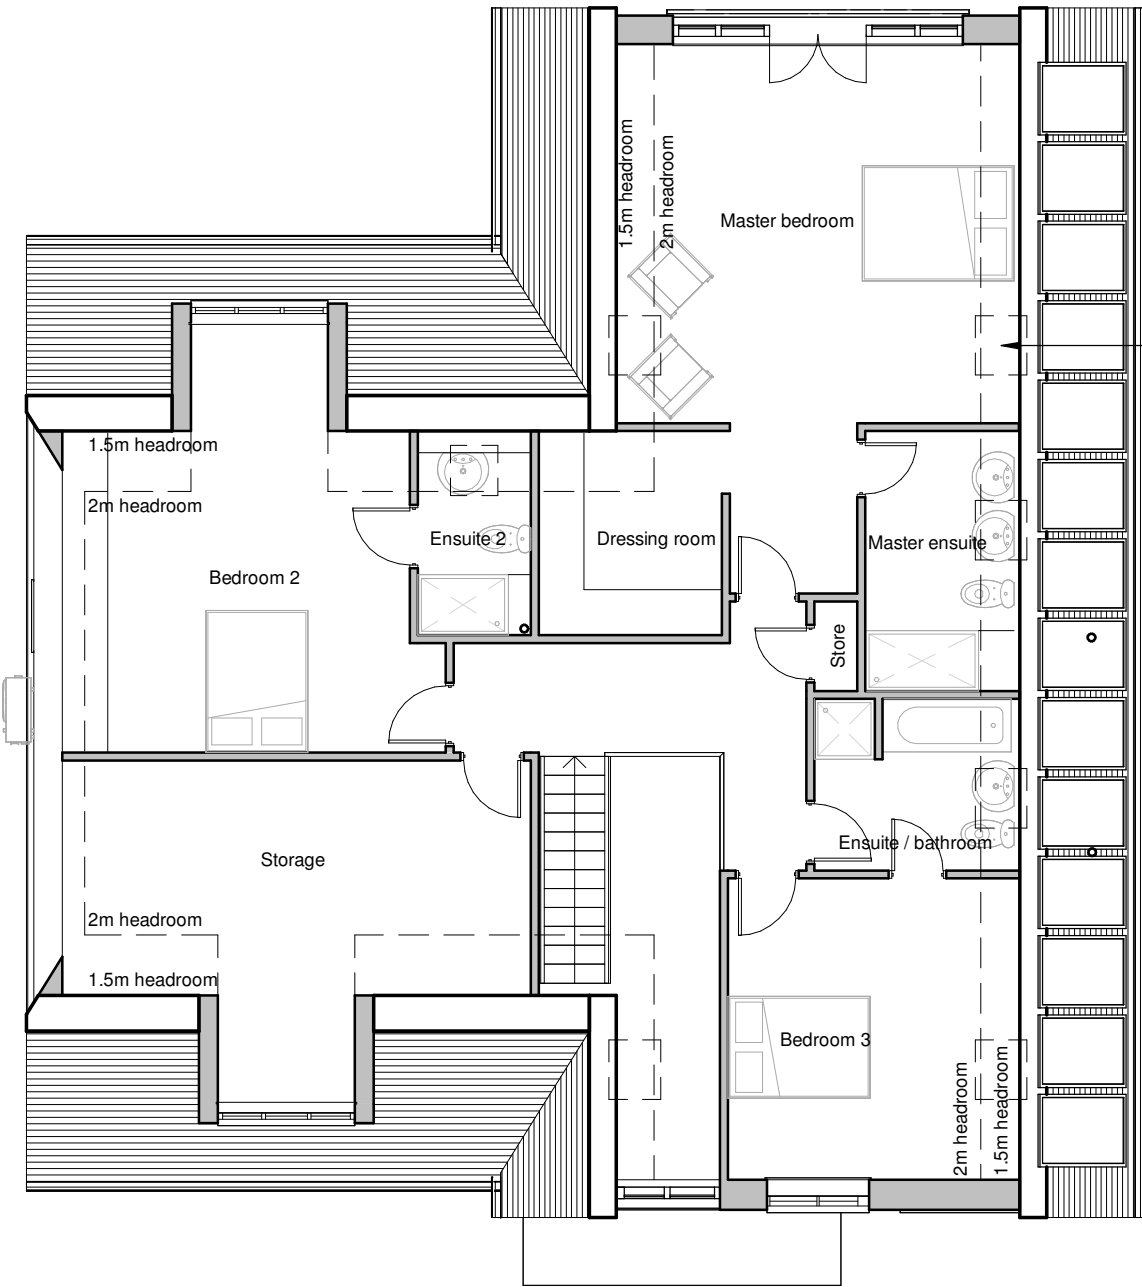


FIRST FLOOR PLAN



SIDE ELEVATION

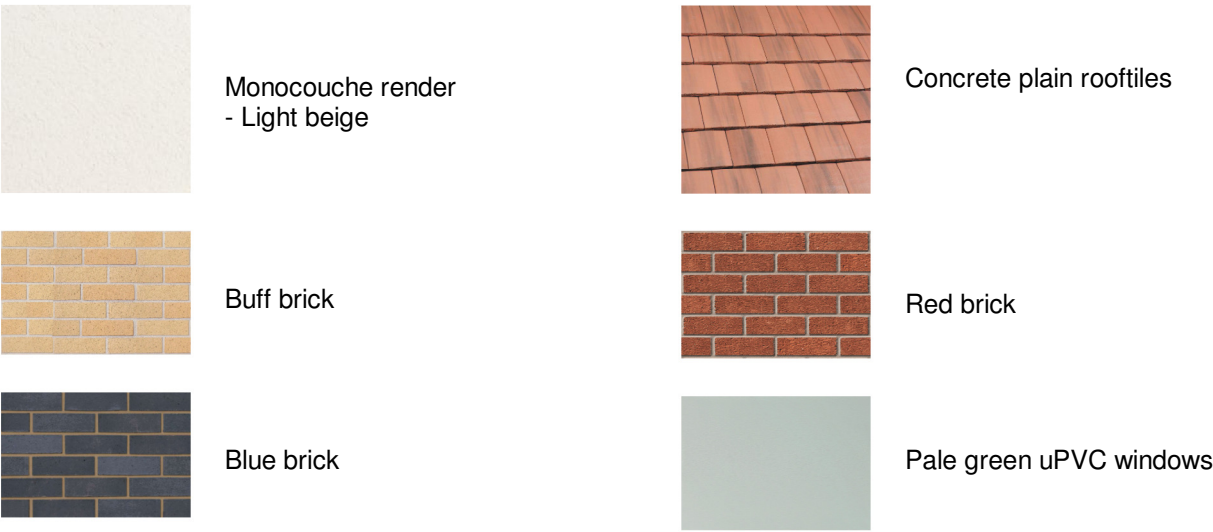

PROPOSED MATERIALS

 

Client Mr and Mrs Ward			hayward ARCHITECTS LTD 	
Project Title Proposed new dwelling Land adj. Ben Venuto Markfield			19 Station Road Hinckley Leicestershire LE10 1AW Tel: 01455 635 665 Fax: 01455 618 971 www.hayward-architects.co.uk	
Drawing Title As proposed				
Scale 1:100	Date Sept 2023	Sheet A2	Job No. 22/114	Drawing No. 04b
Author ZLM	Checked by -		Status PLANNING	
THE COPYRIGHT OF THIS DRAWING IS VESTED IN HAYWARD ARCHITECTS LTD. REPRODUCTION IN ANY FORM, EITHER IN WHOLE OR IN PART IS FORBIDDEN WITHOUT THE PRIOR WRITTEN PERMISSION OF THE COPYRIGHT HOLDER. (DO NOT SCALE FROM DRAWING AND ONLY FIGURED DIMENSIONS ARE TO BE USED)				