



Drawing number 22/848/06c

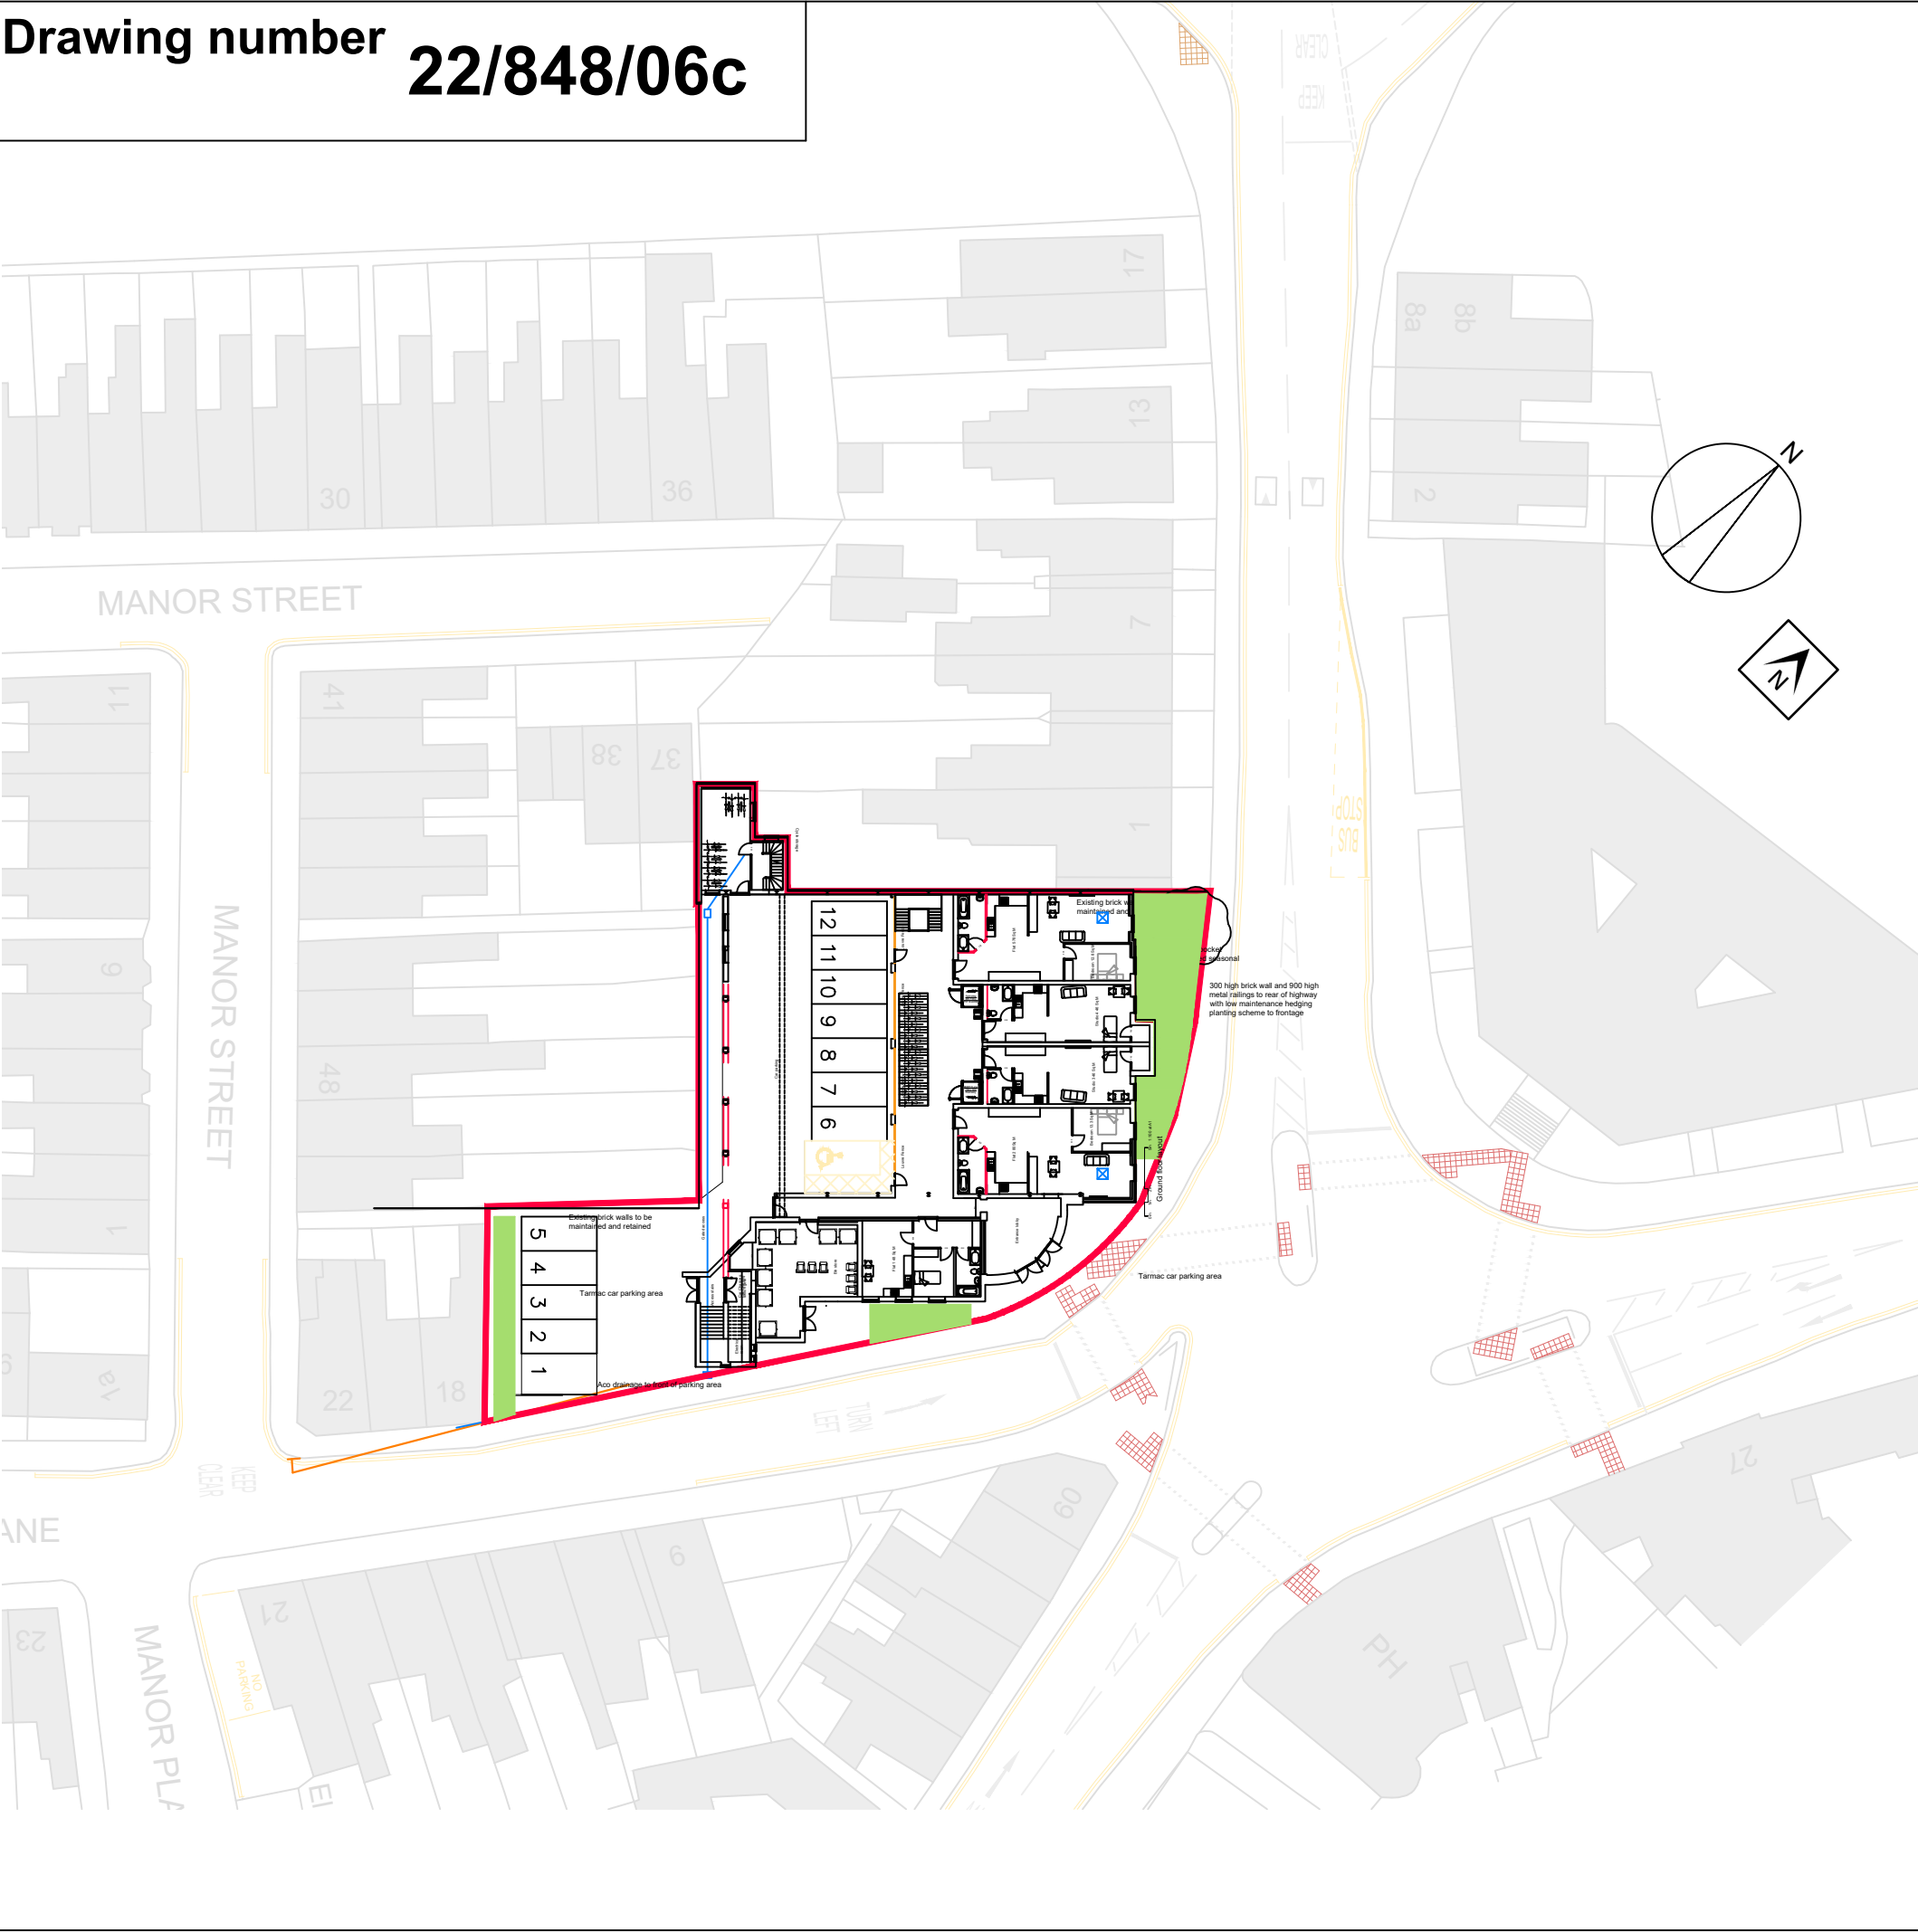

Storm Design

design to extend ltd

35 Kirkham Drive Toton Beeston, Nottingham. NG9 6HG
 Tel: 0115 9720969
 email: info@stormdesign.uk

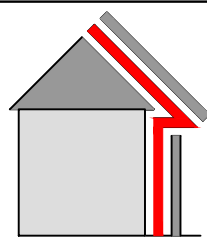

Client Wigston Estates Ltd

Address Former Danilo Cinema Trinity Lane
Hinckley Leicestershire
LE10 0BH

Date 04/12/23 Scale 1:500


Drawn PJS Checked IS

Drawing number 22/848/06c

Drawing title Proposed site Plan

Construction details not to be scaled from this drawing use dimensions only.
This drawing is copyright and may not be altered, traced, photographed, electronically copied or used for any purpose other than for which it is issued, without the permission of Ian Storm.

A3

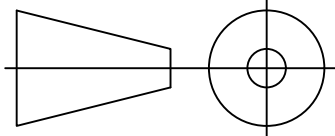

IF IN DOUBT
ASK