


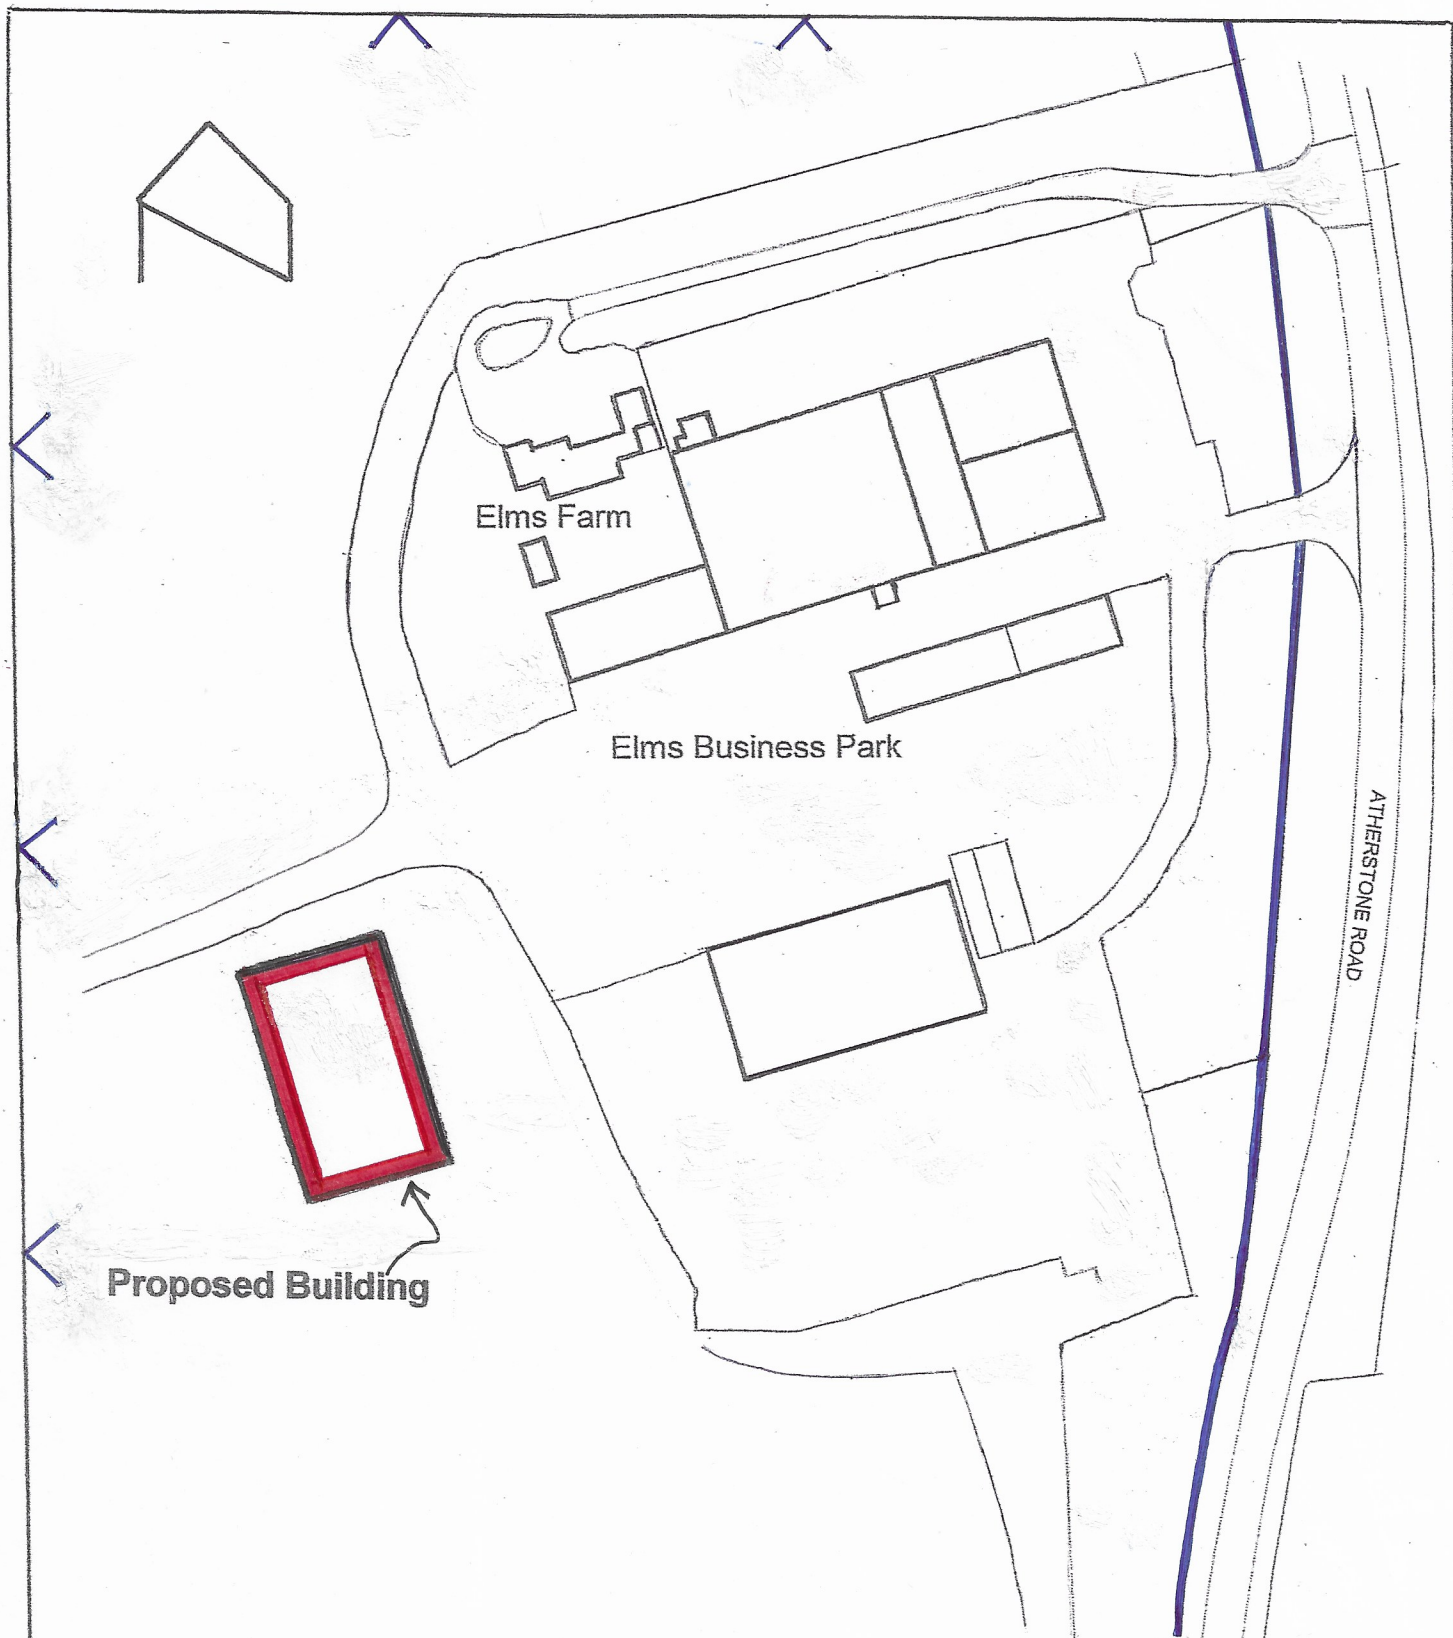

**PROPOSED GENERAL PURPOSE
AGRICULTURAL BUILDING,
ELMS FARM, ATHERSTONE ROAD,
APPLEBY MAGNA**

Plan Ref : TWR/C7/GPAB/3

Site Plan Scale 1:1250