




DWG NO: SS/2023/009 A

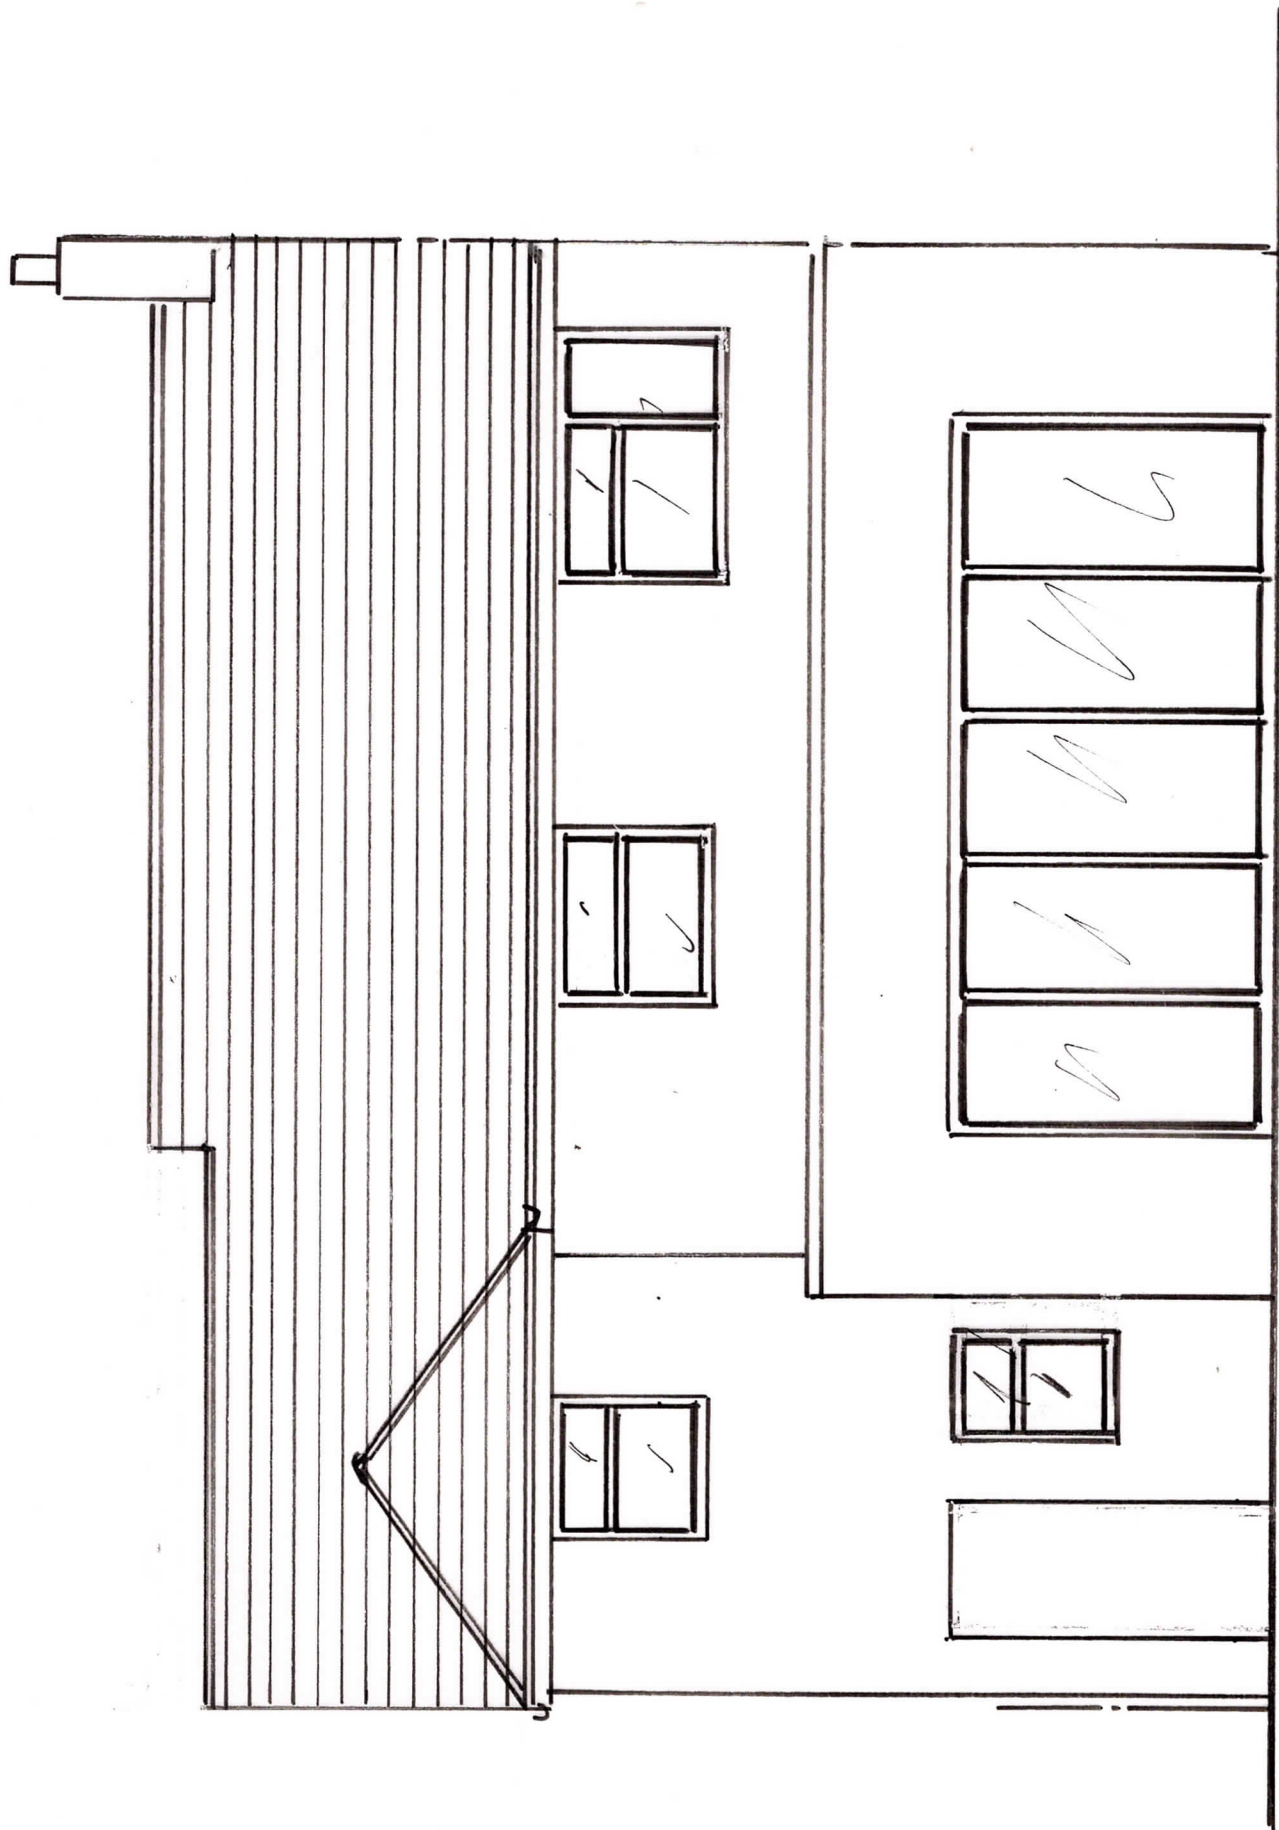

PROPOSED REAR ELEVATION 1:50