



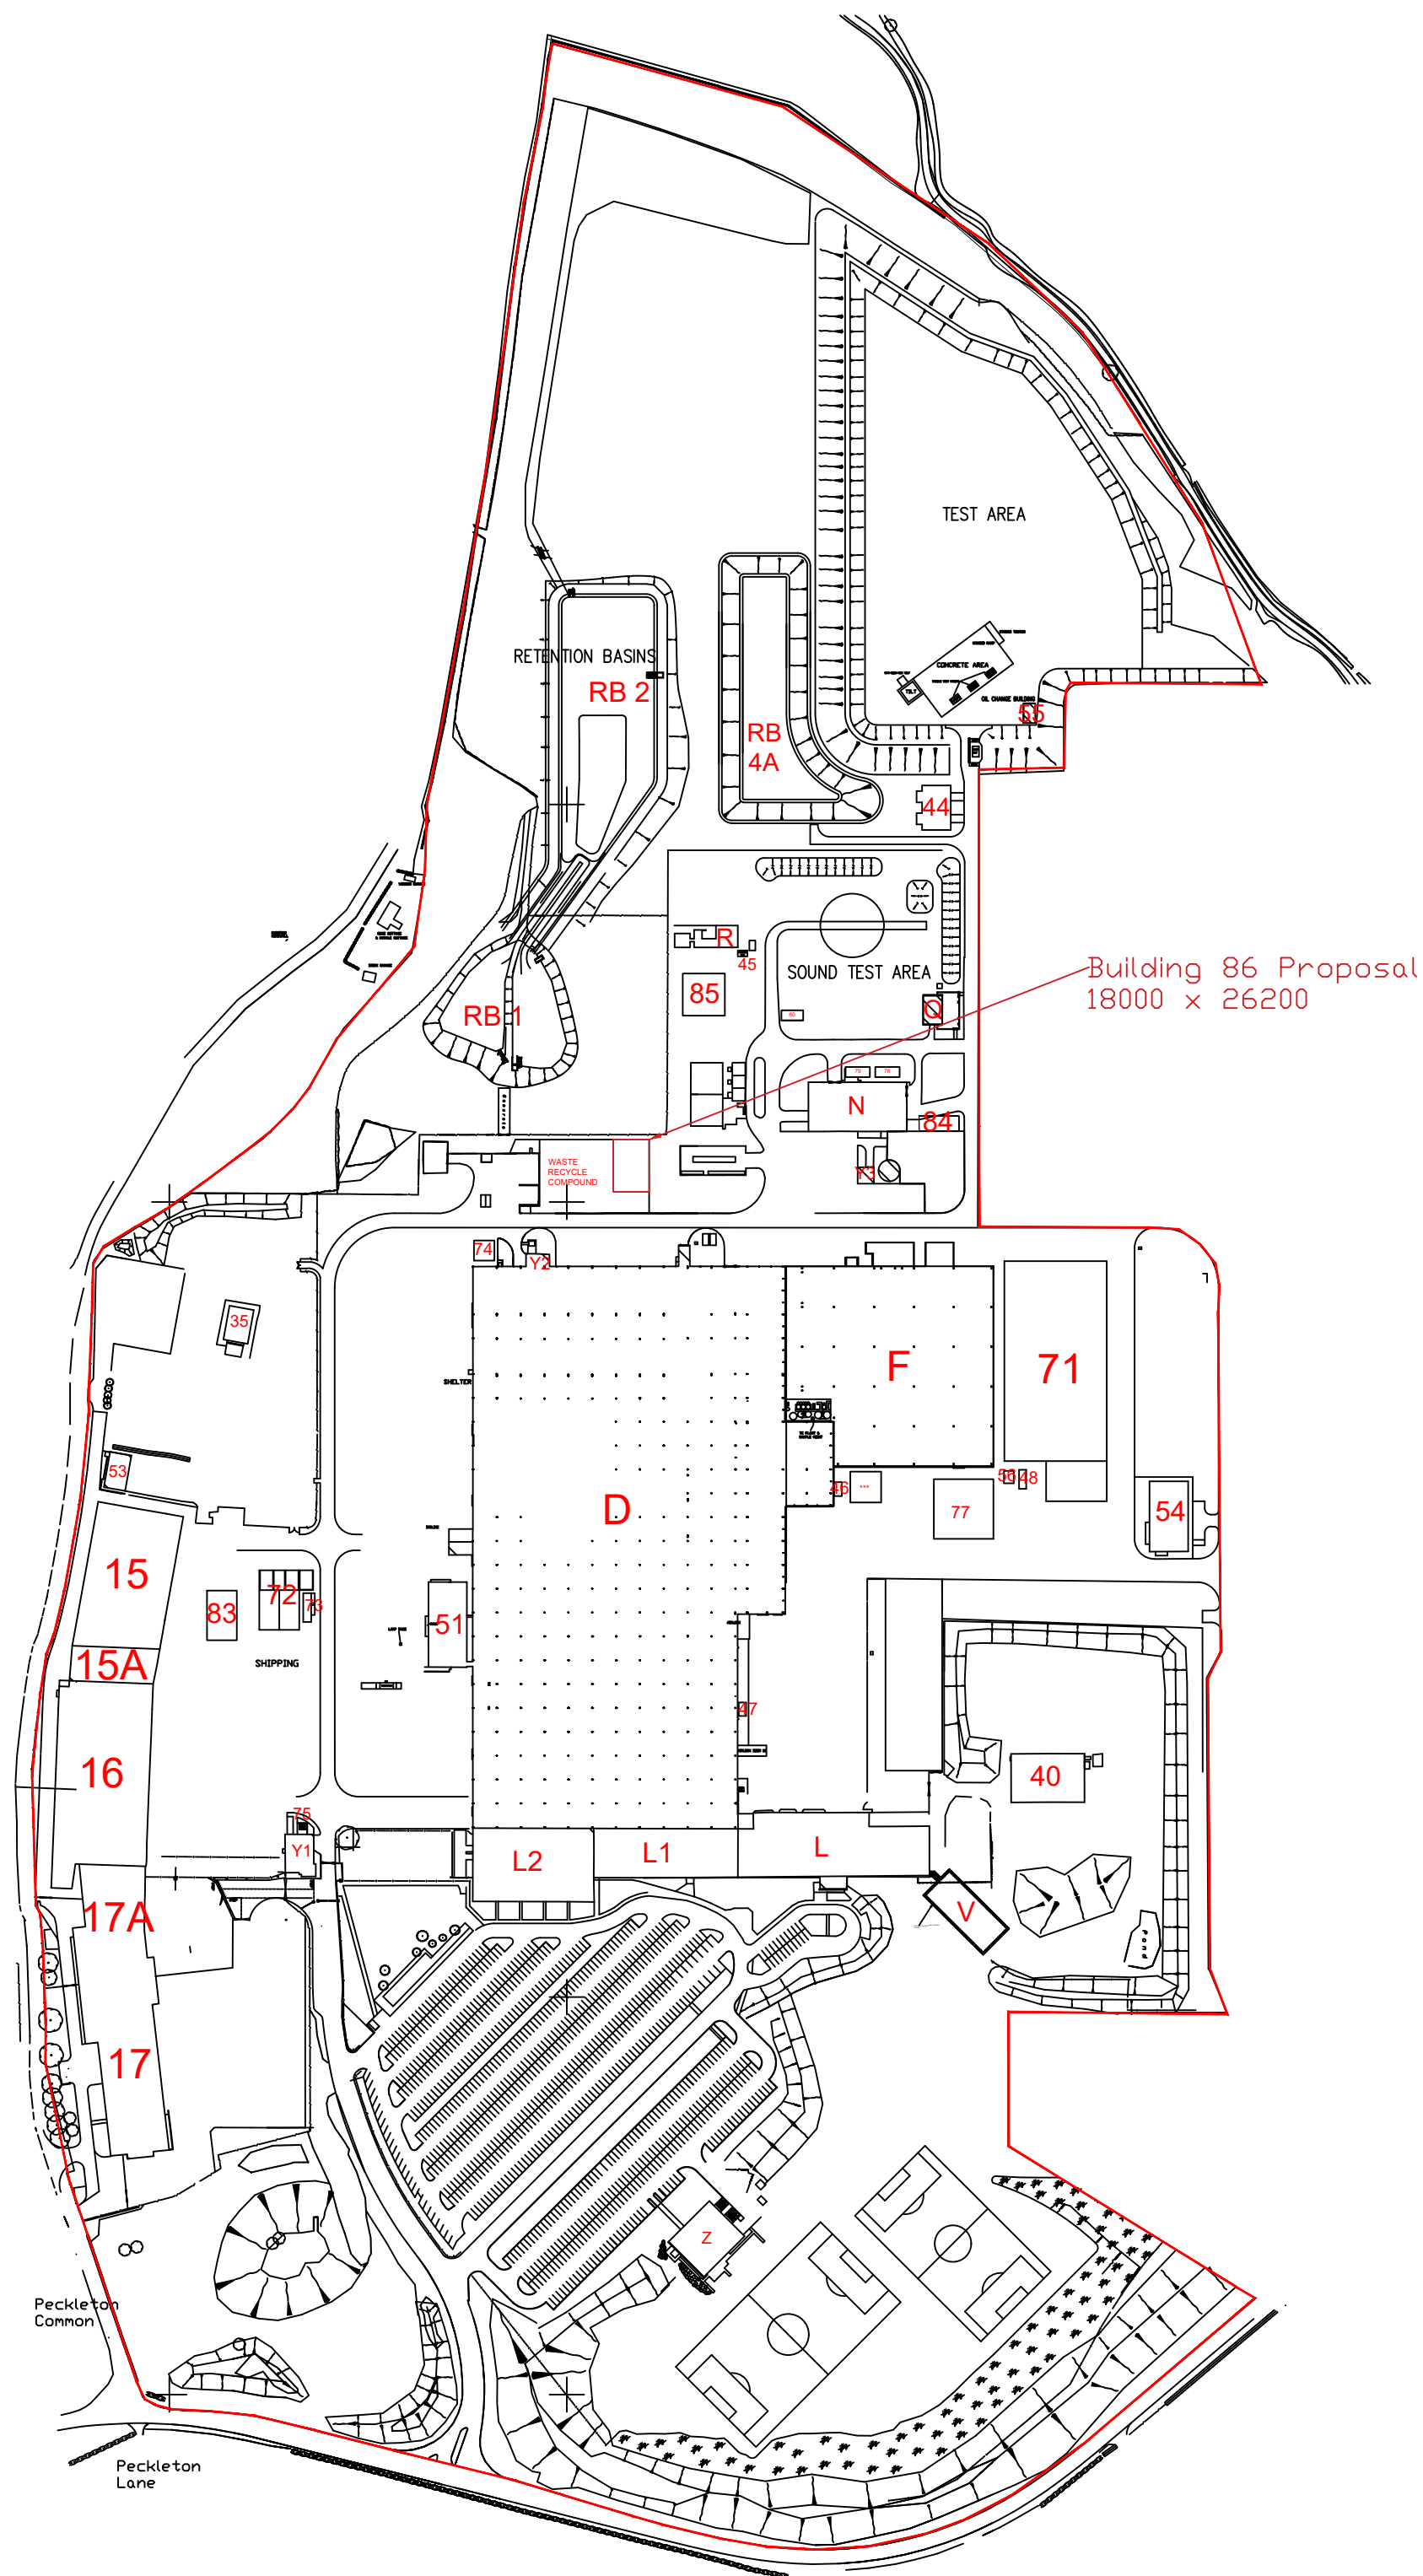

Caterpillar Uk Ltd
Peckleton Lane,
Desford,
Leicestershire
LE9 9JT

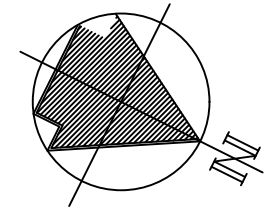

CATERPILLAR UK LTD SITE

REVISIONS	DATE	Init	DETAILS
TITLE: Proposed Building Site Plan			
DWG No:			SCALE: 1:2500 on A2
DRAWN BY: N Glew			DATE: 06/11/2023
C.A.D. FILENAME:			

