


File hung walls



1 : 100 Front Elevation

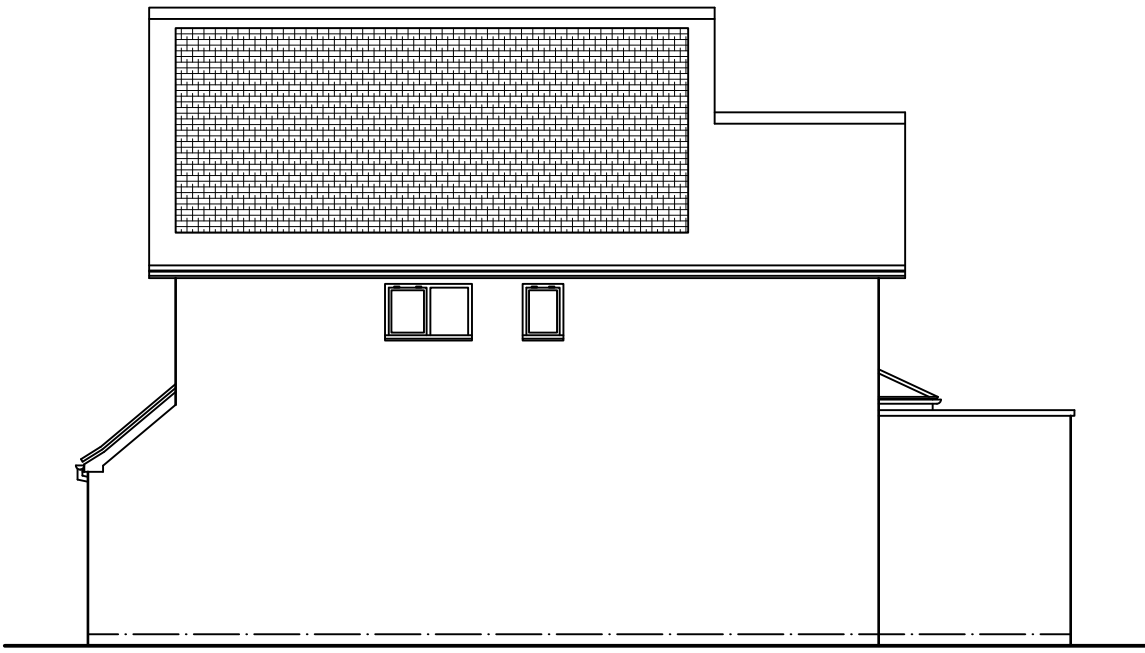


1 : 100 Side Elevation

total dormer volume increase 50m





1 : 100 Rear Elevation

does not extend past the principal elevation that fronts the highway

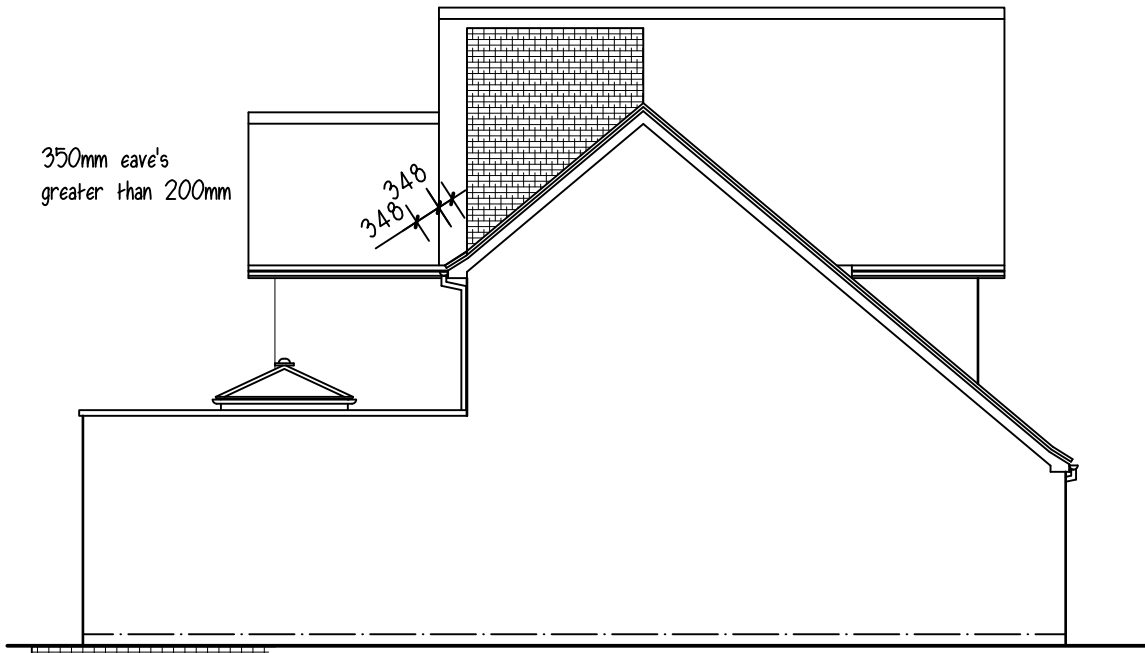


350mm eave's greater than 200mm

not higher than ridge line of house

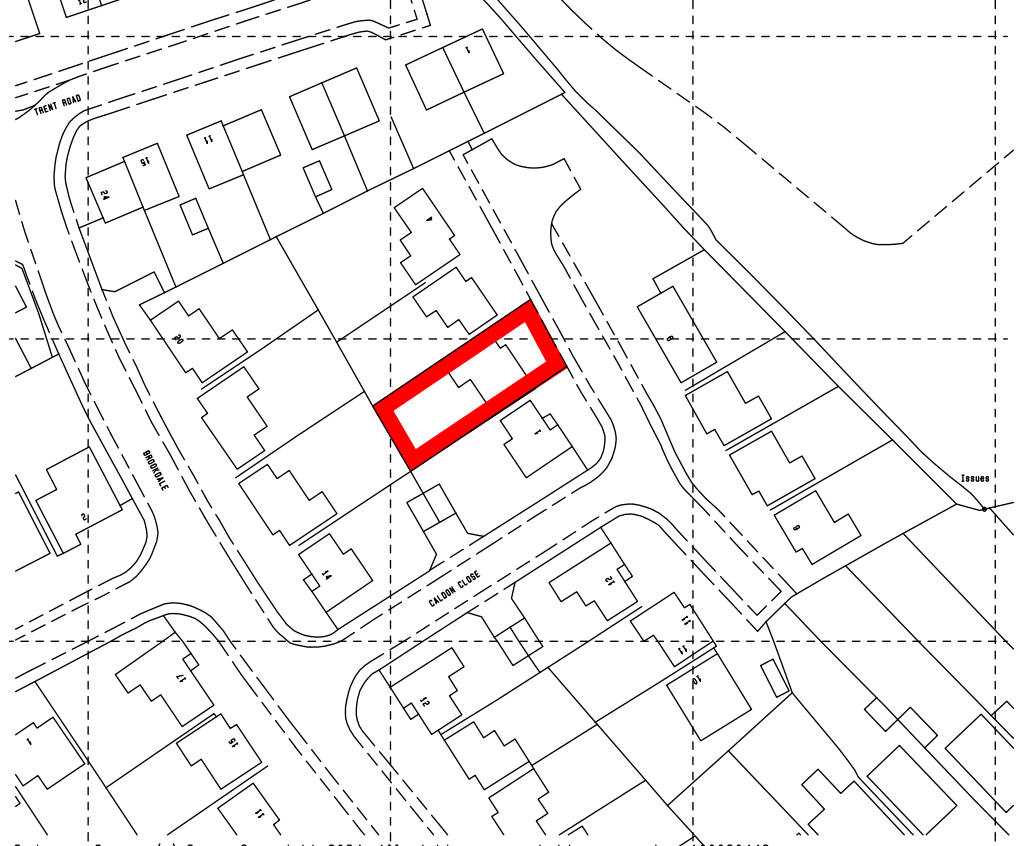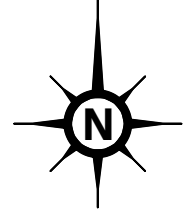


1 : 1250 Location Plan


Area Covered By Smoke Detector
Area Covered By Heat Detector

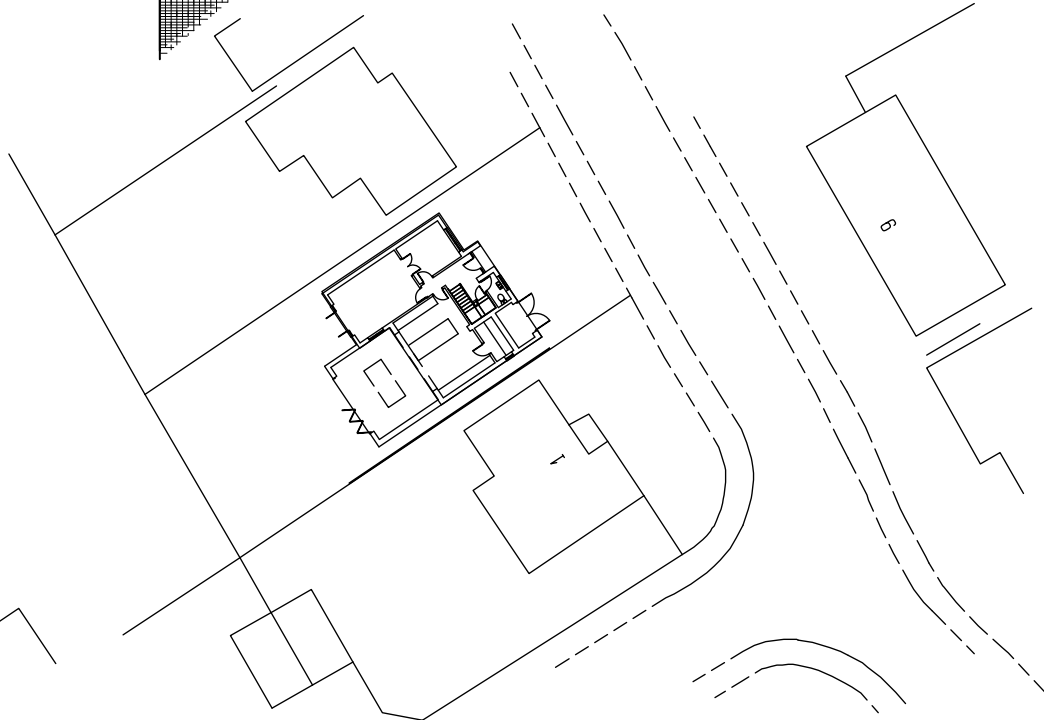


1 : 500 Block Plan

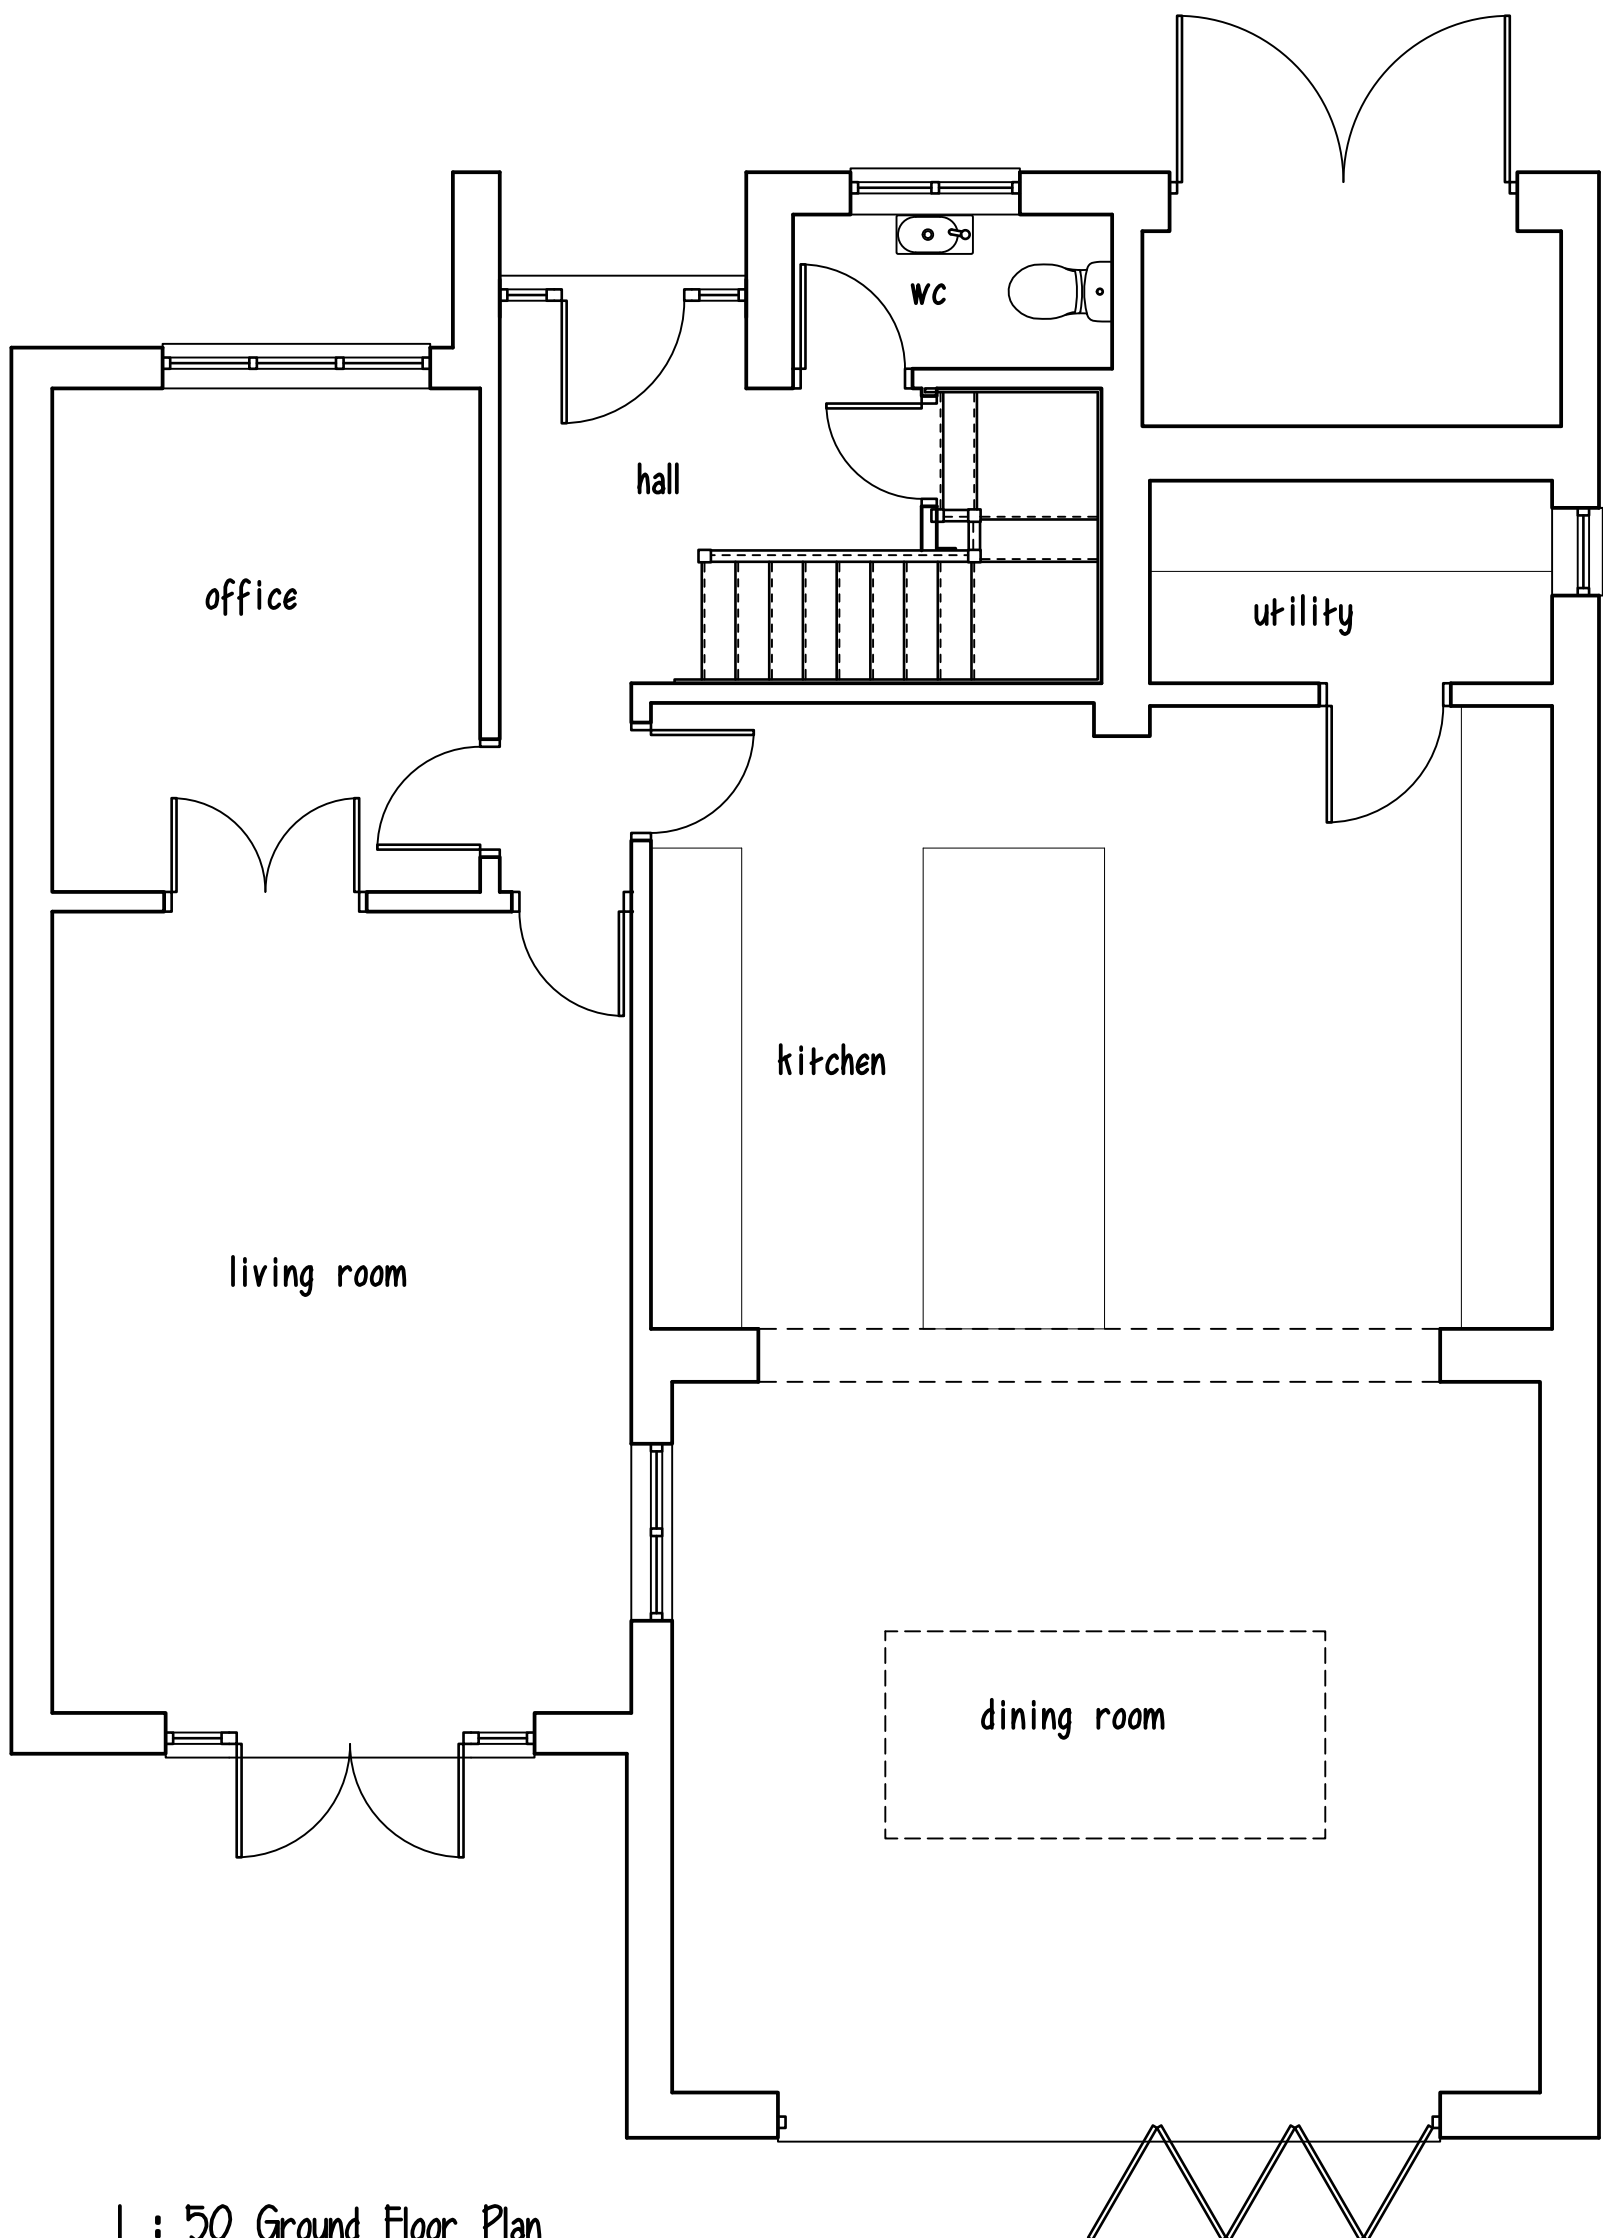

1 : 50 Ground Floor Plan

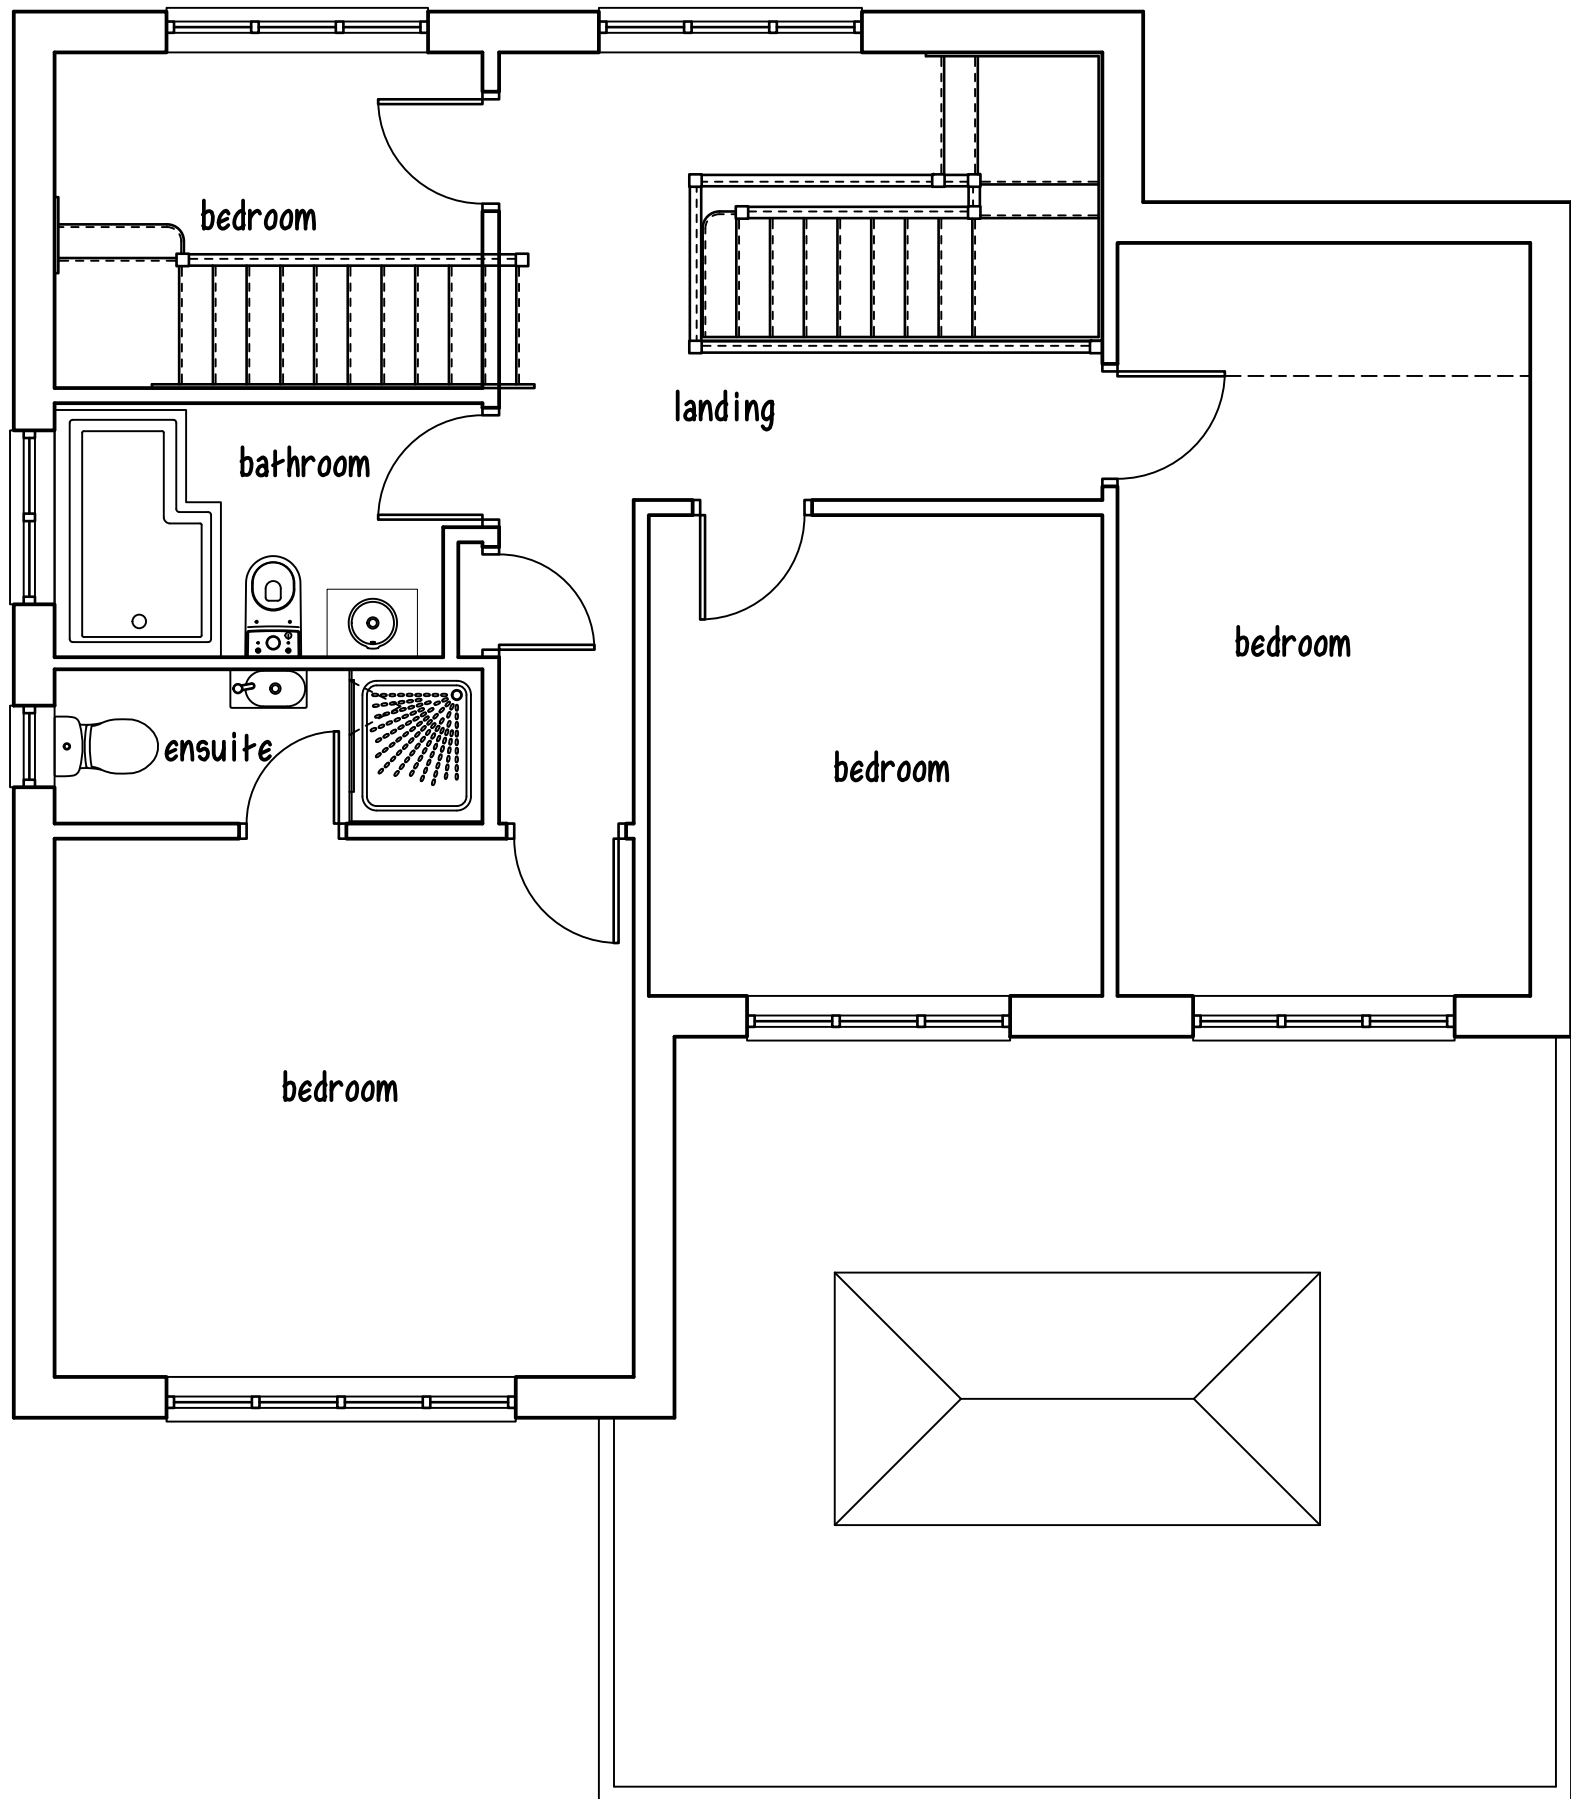

1 : 50 First Floor Plan

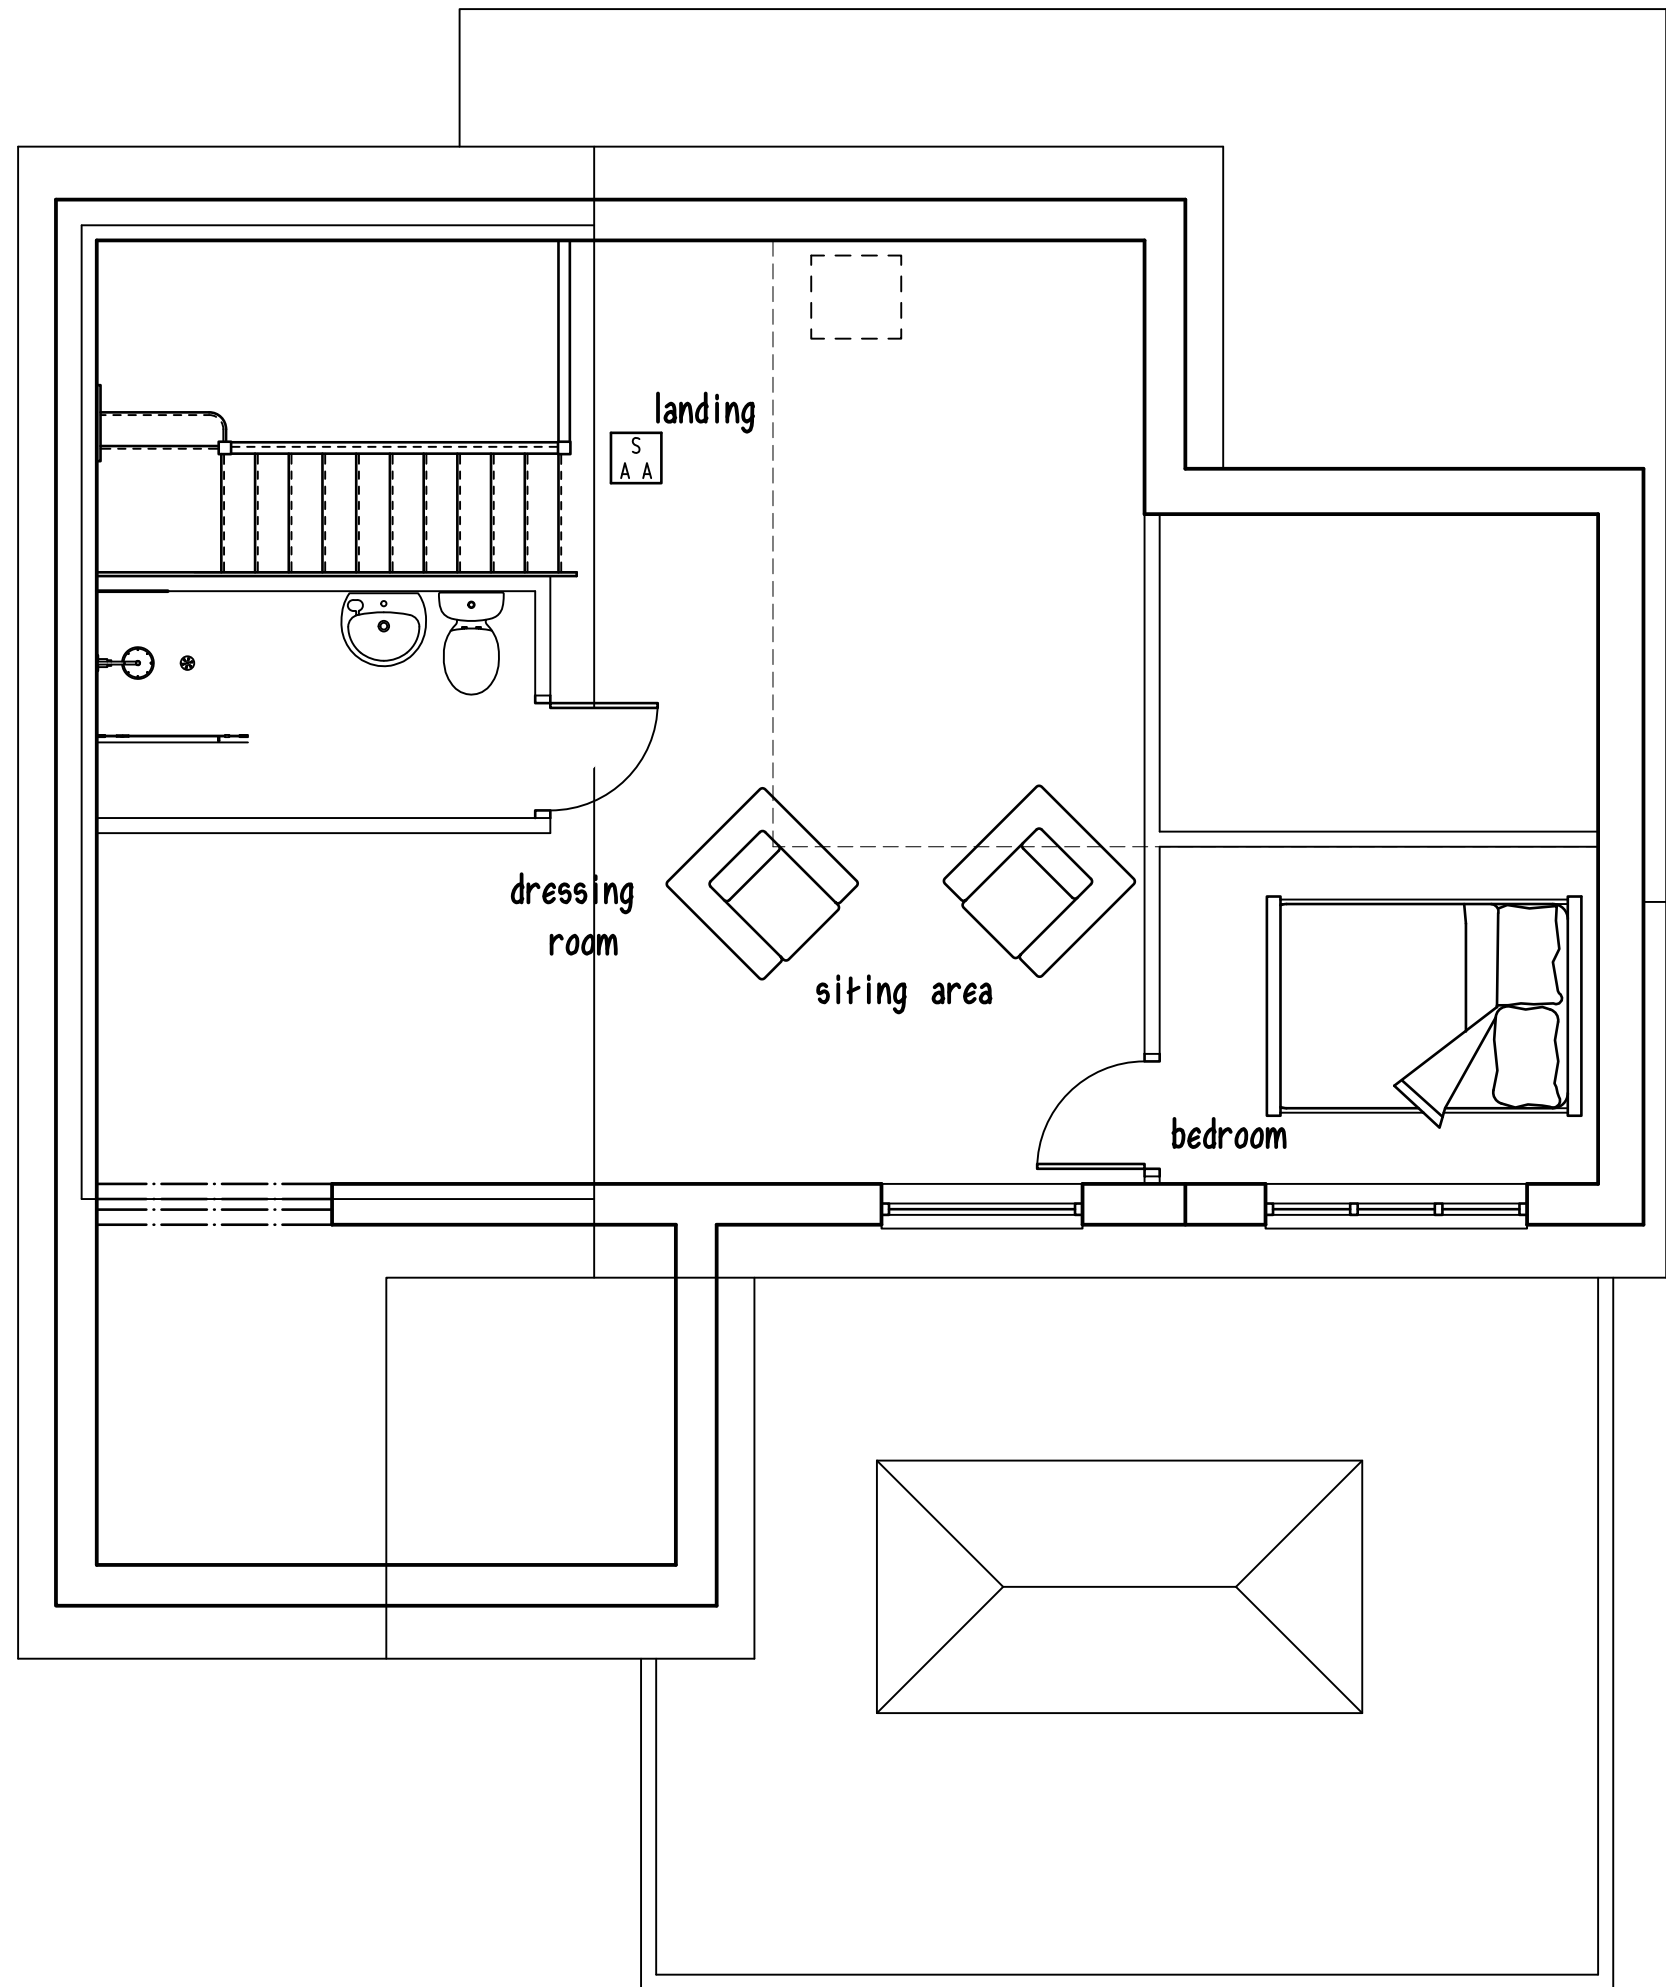

1 : 50 Loft Plan



5000 5000 5000 10000 20000

1 : 500 Scale Bar




2000 2000 2000 4000 8000

1 : 200 Scale Bar



1000 1000 1000 2000 4000

1 : 100 Scale Bar

 

1000 1000 1000 1000 1000

1 : 50 Scale Bar

Disclaimer:
This drawing is accurate from the information that was available at the time of survey and is by no means a detailed representation. Due to the subterranean nature of storm and foul drainage, any drainage shown is an educated assessment of the drainage runs. All drainage shown to be assessed and confirmed on site before works commence.

Project PROPOSED ALTERATIONS 2 CALDON CLOSE HINCKLEY LEICESTERSHIRE LE10 0PQ		
Client CHRIS & SAMANTHA FRANCIS		
Drawing Title PERMITTED DEVELOPMENT		
Drawing No 1357-30	Revision B	Date 11-12-2024
Scale		
Drawn by : RMT		Checked by : ____
A.R.Taylor Ltd 7 Greenway, Nuneaton arwickshire CV11 6NL tel: 024 7636 6997 enquiries@taylorsdesignltd		

© copyright
This drawing is the property of A.R.Taylor Ltd until the full payment of the client. If the drawings are used with our payment they have been miss used and the client is liable for legal proceedings.