




Note.
This drawing is to be read in conjunction with
existing detail drawings 04/1896/01&02 and
additional production drawings 04/1896/07&08.

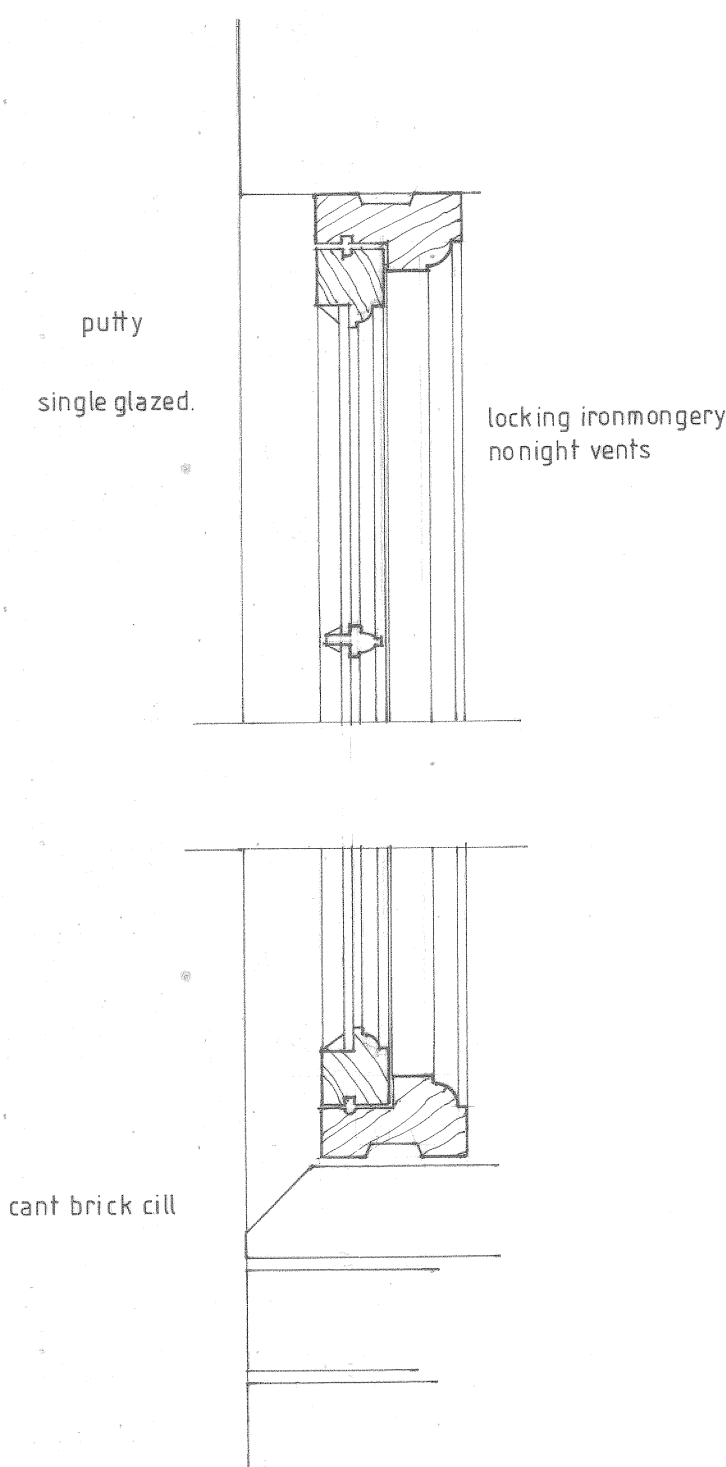


Window Section 1:5

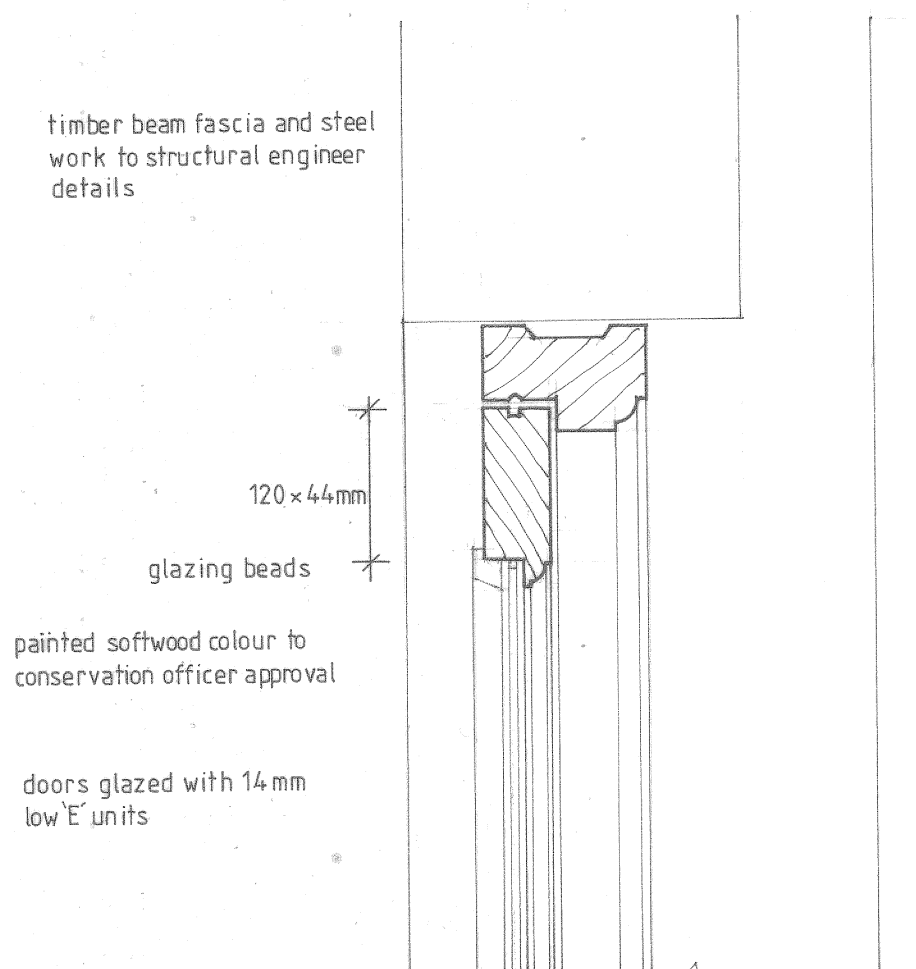


Section through Glazed Doors in Courtyard. 1:5

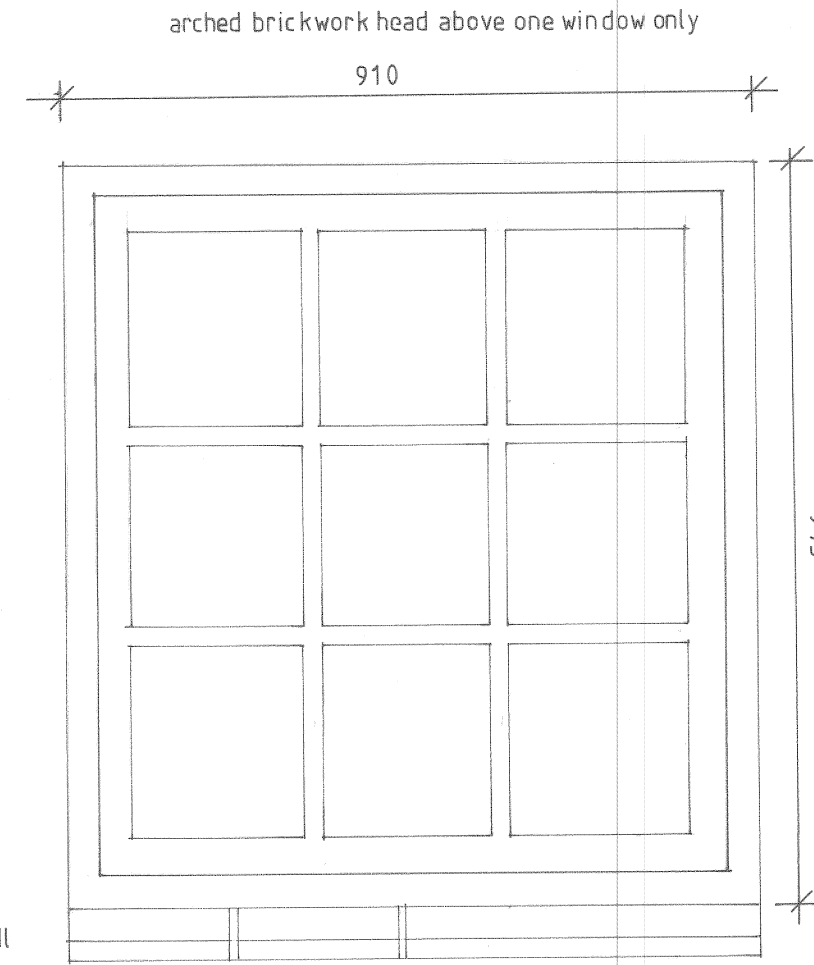


5 No. Windows this size. 1:10
(see layout for handing.)

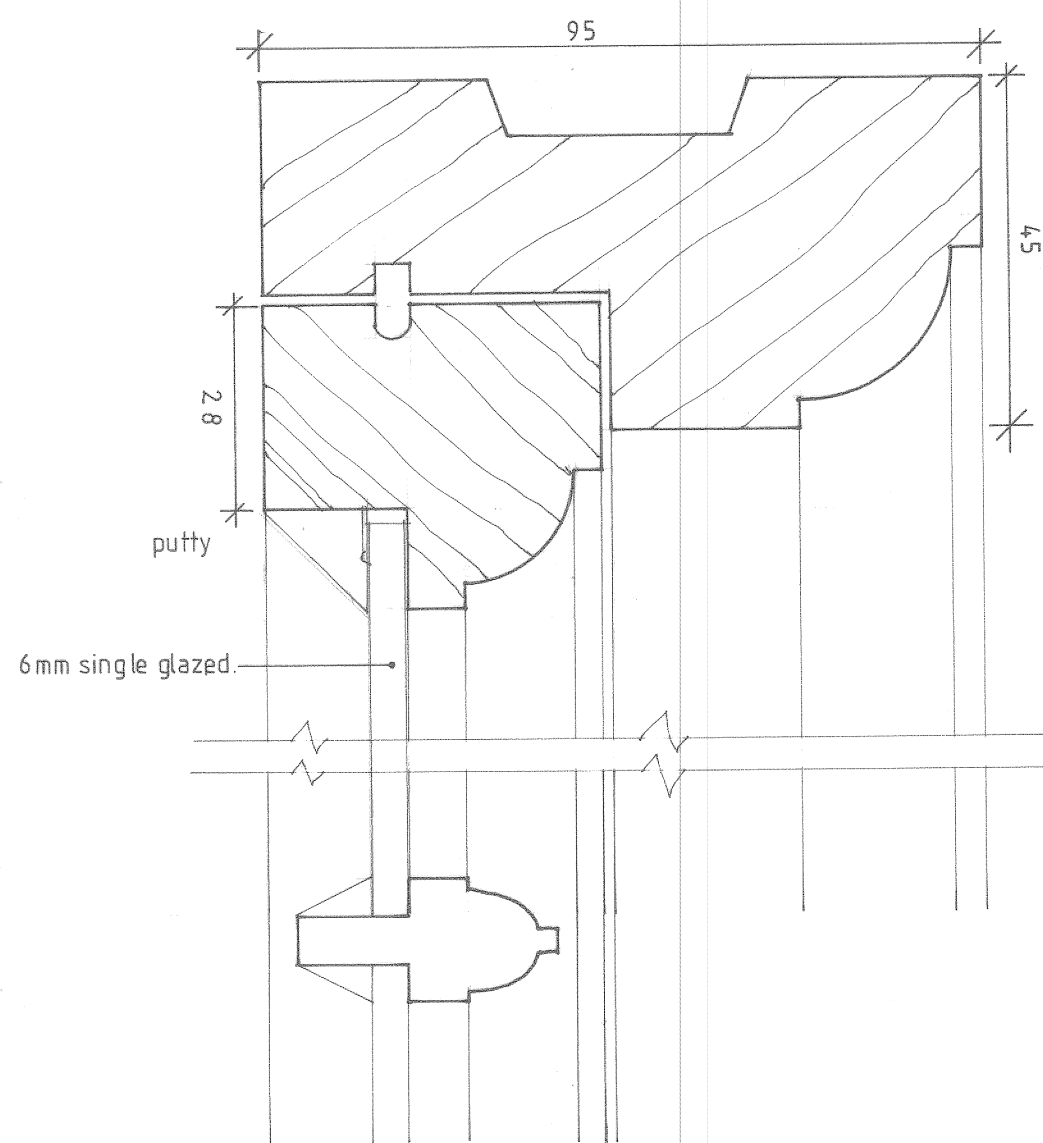


Full Size Window Detail 1:1

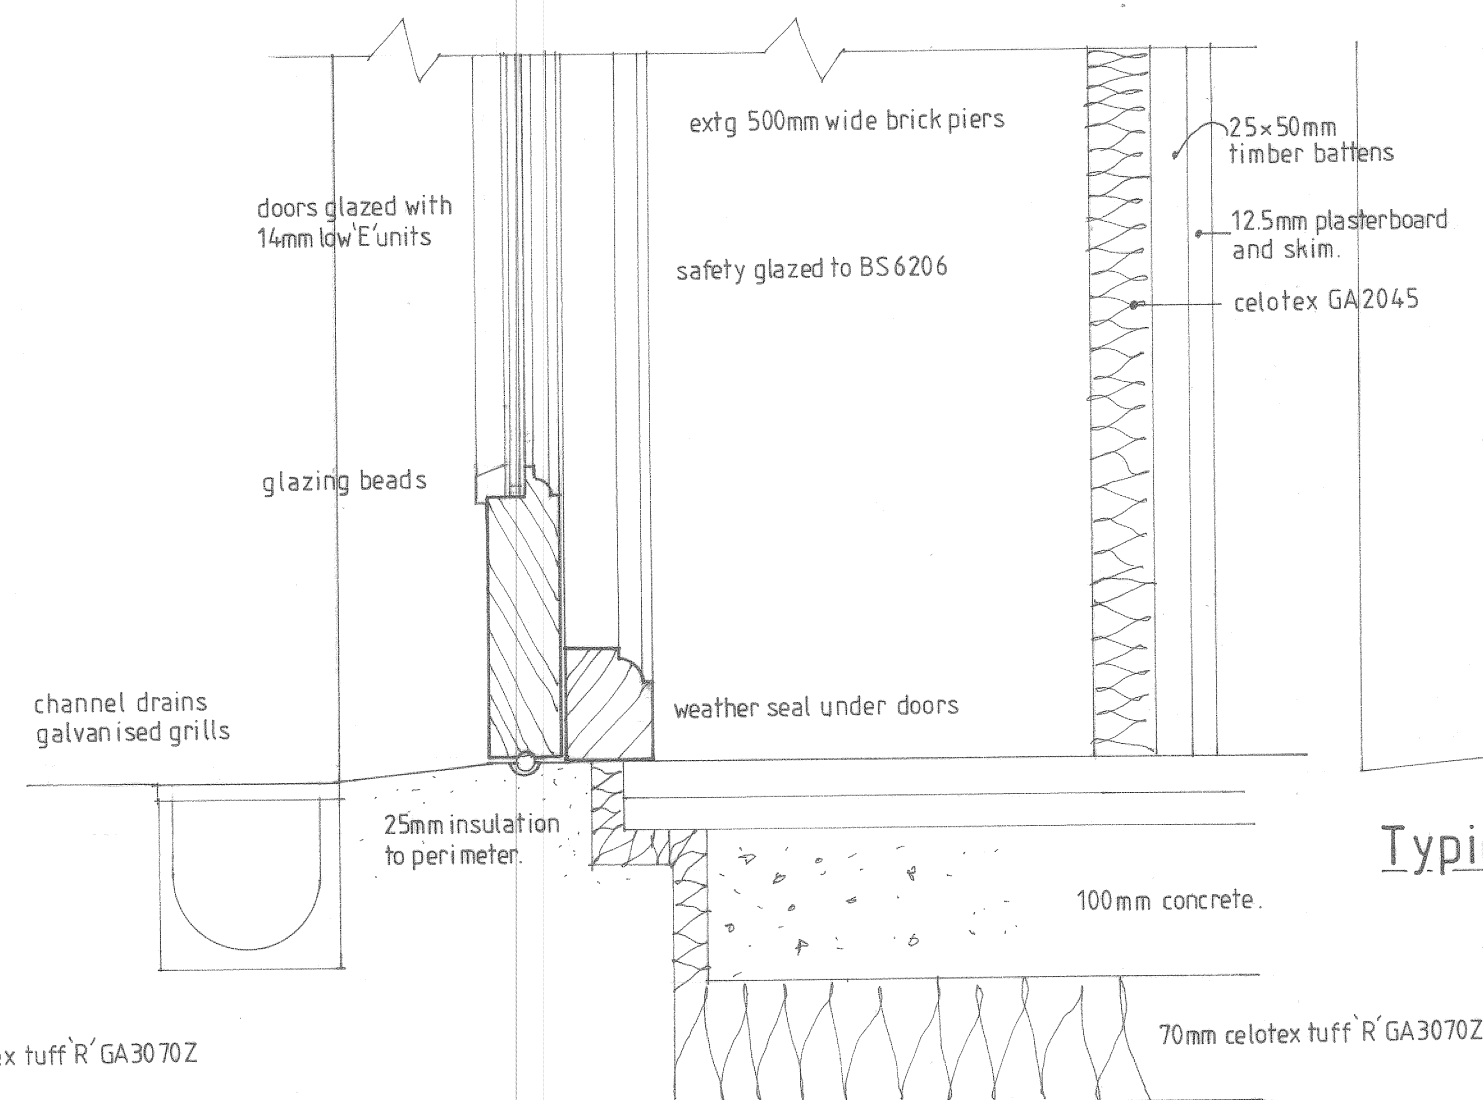


Section through Glazed Doors/Screens-West Elevation 1:5

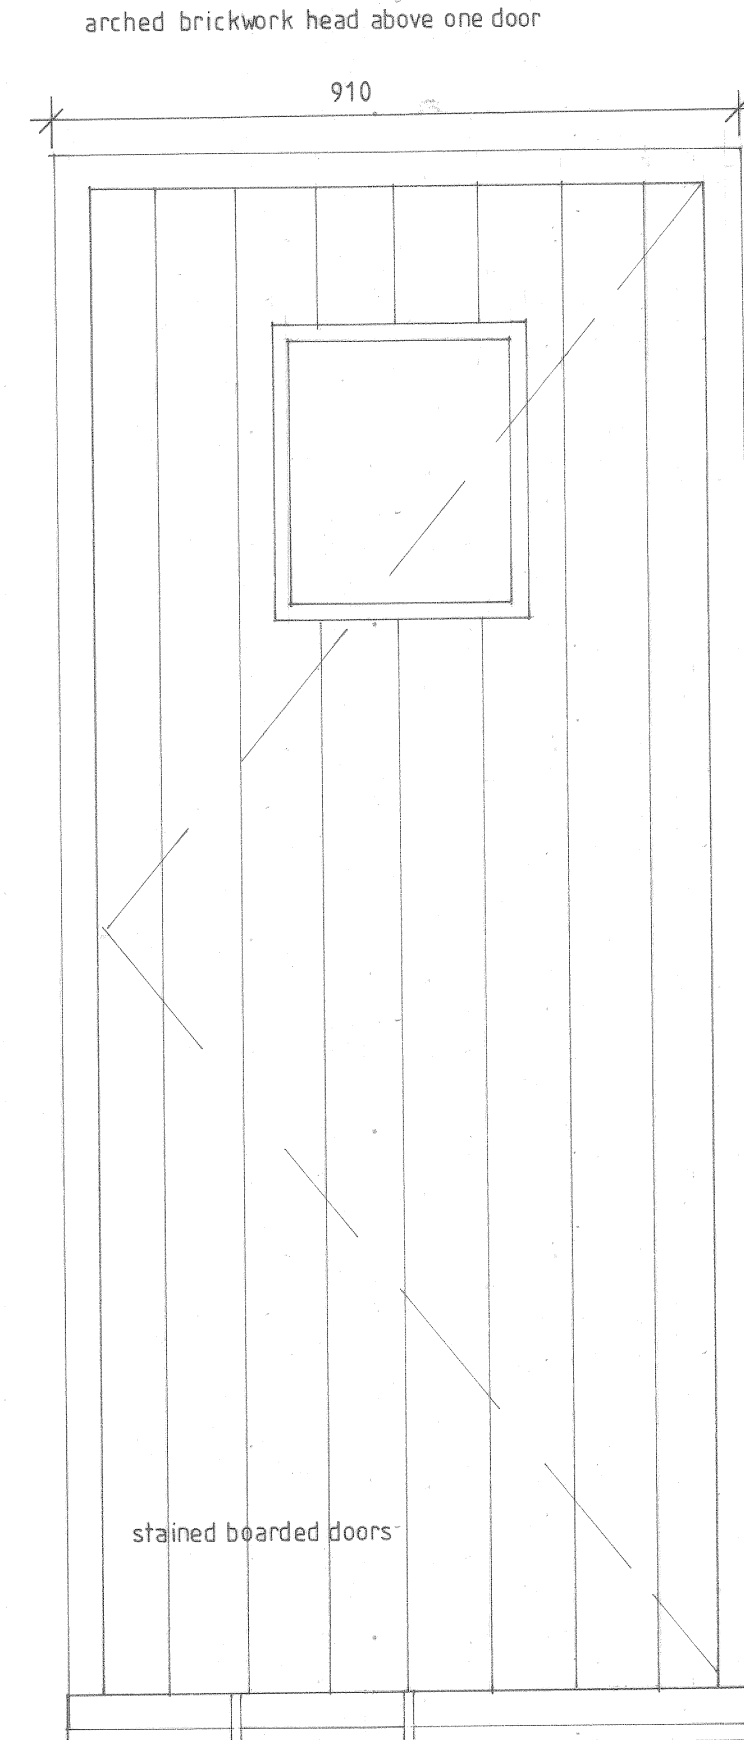


2 No. Entrance Doors off Courtyard 1:10

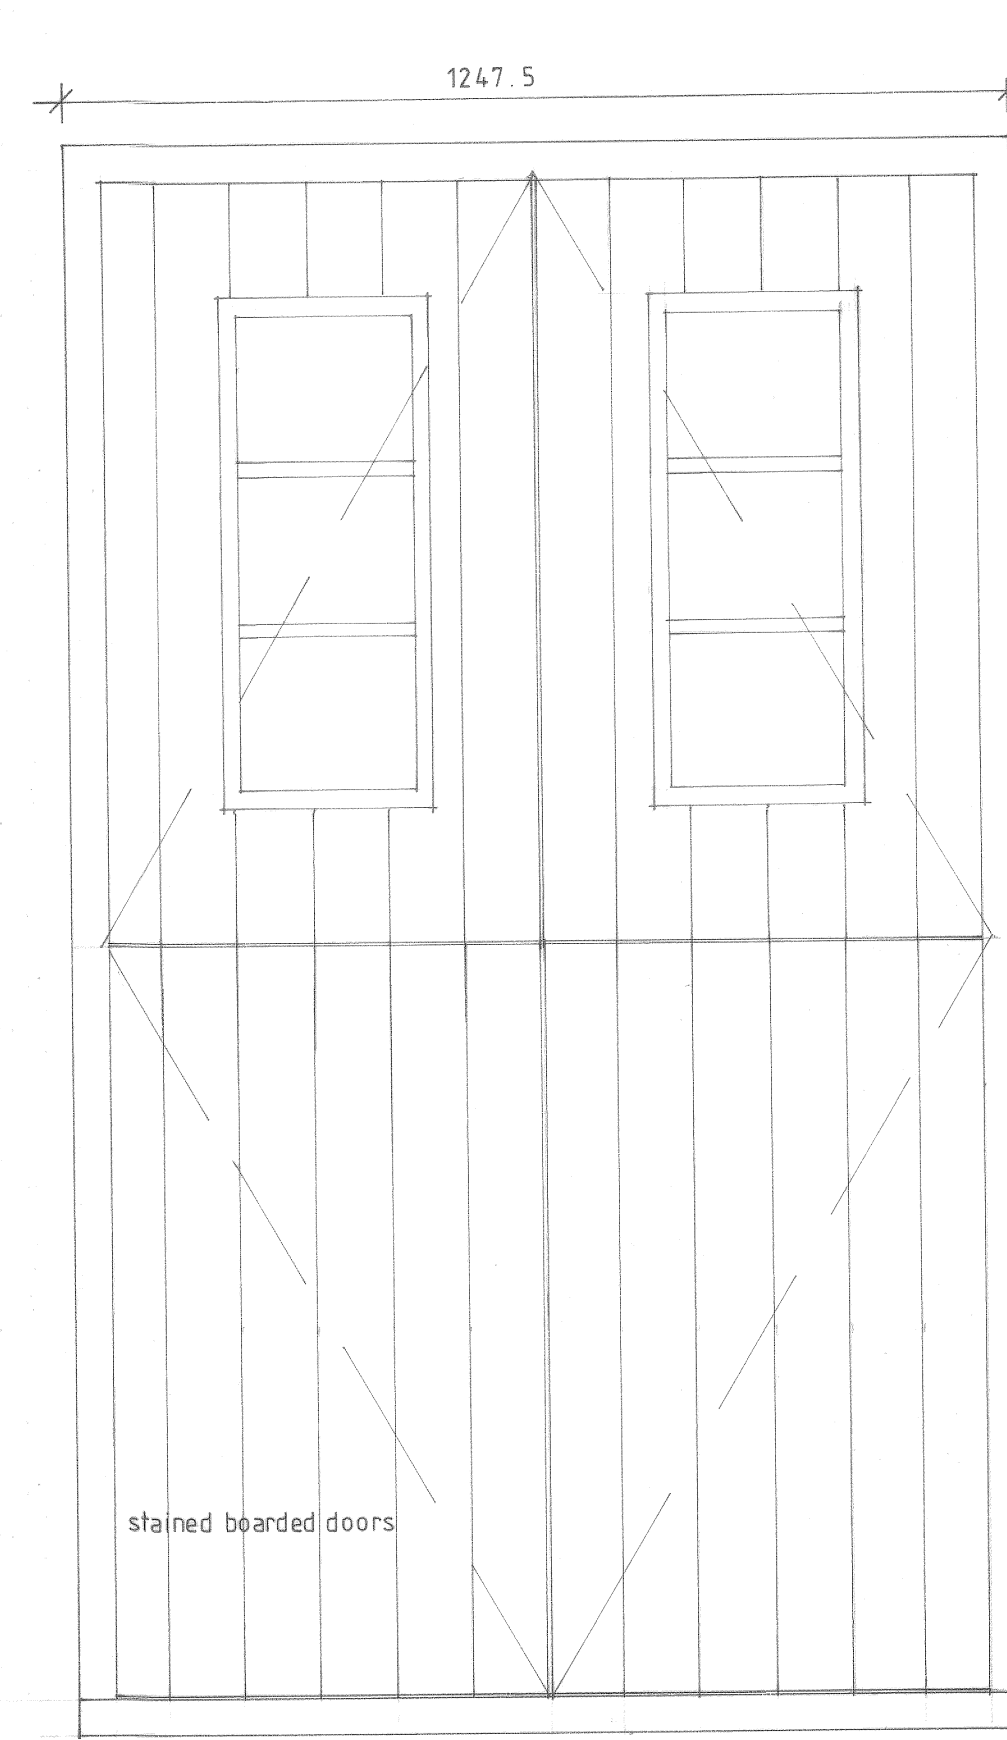

French/Stable Doors to Rear Elevation 1:10

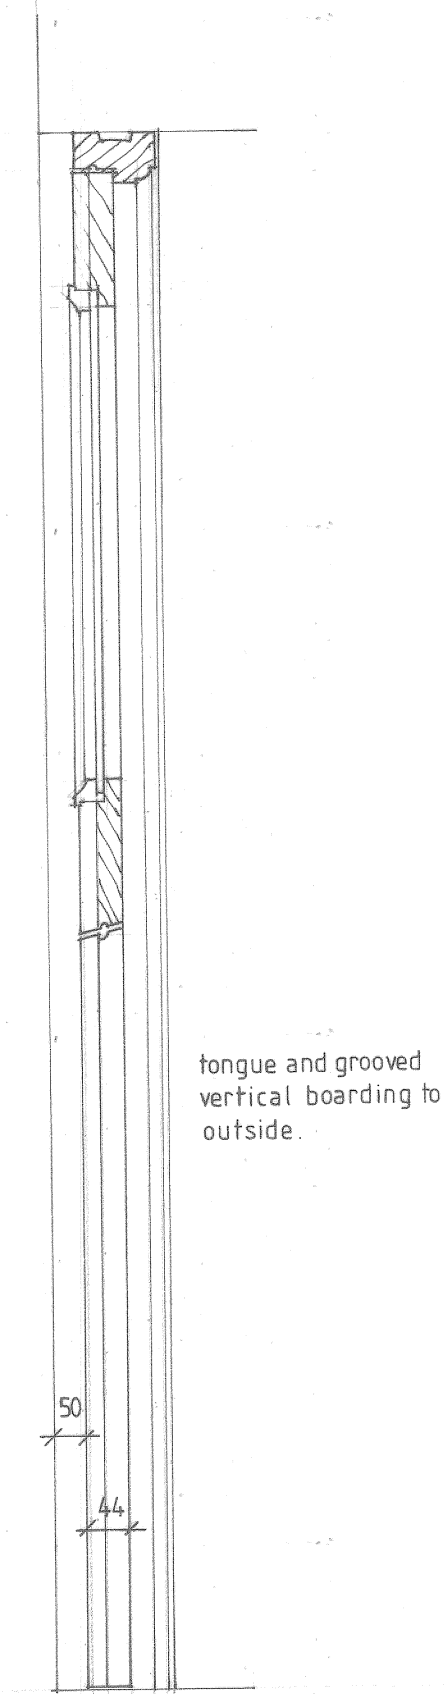


Section. 1:10

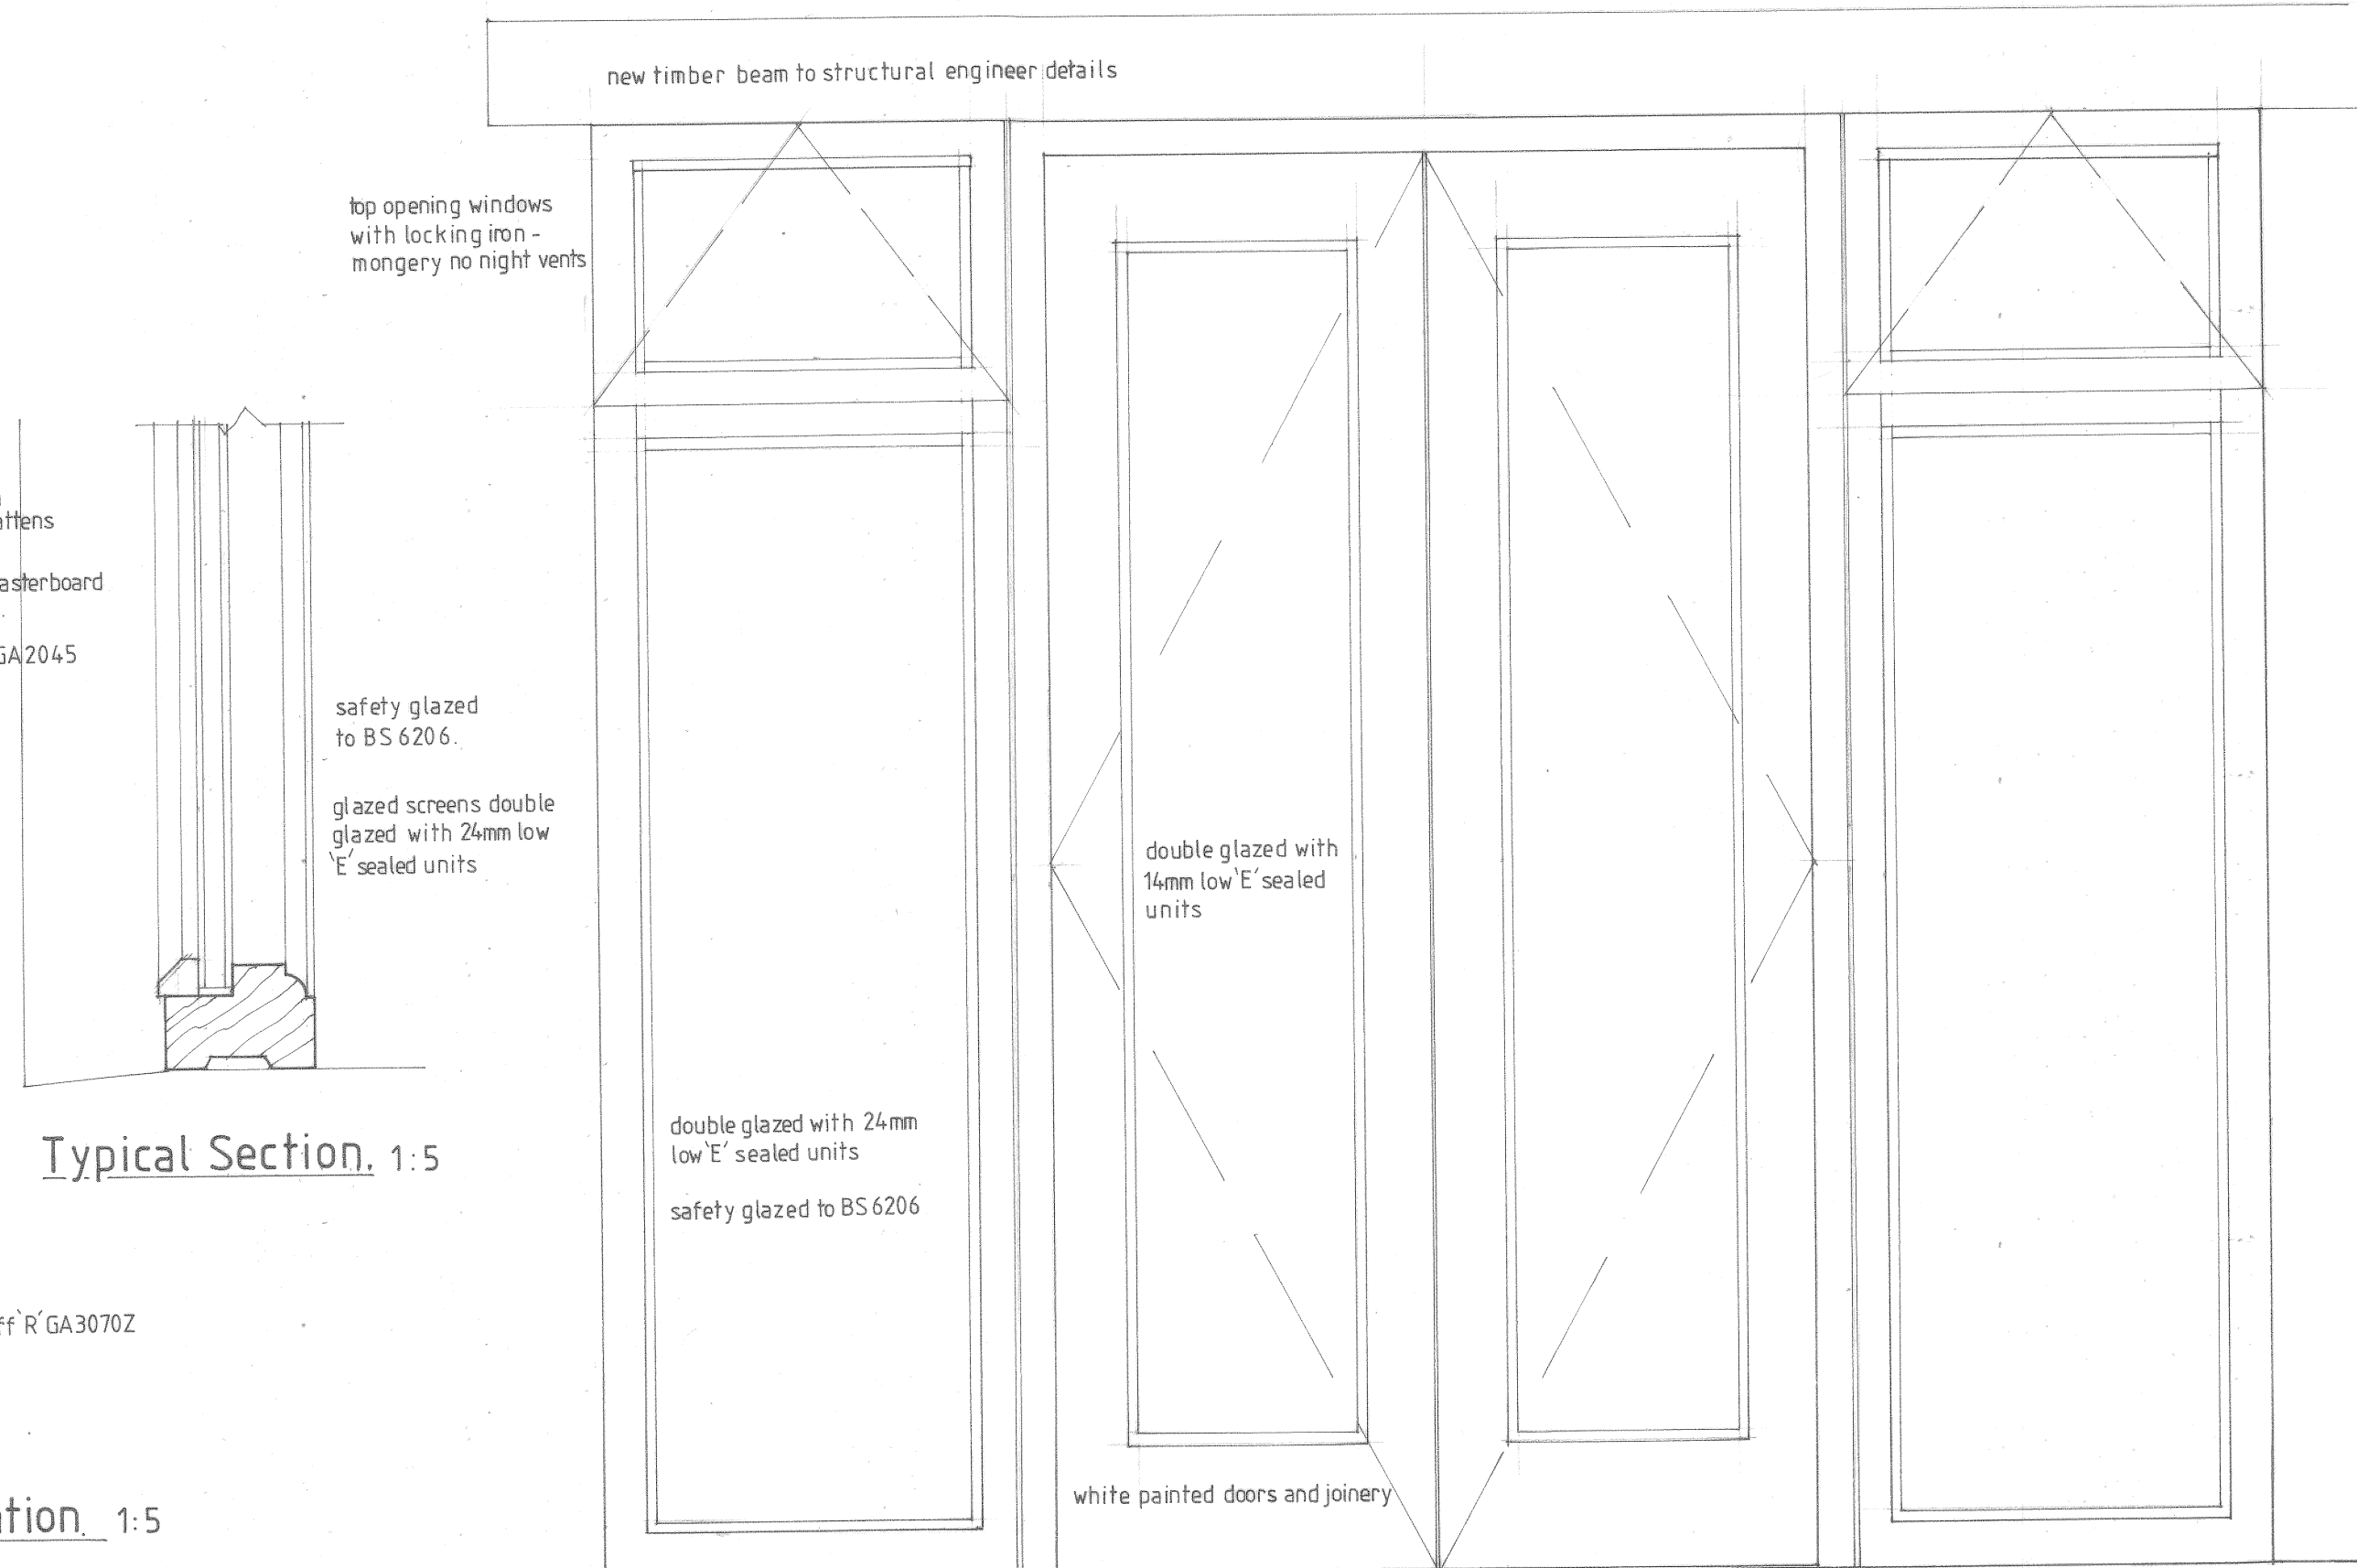

Level Entry Doors to West Elevation. 1:10

Revisions:

Figured dimensions must be taken in preference to scaled dimensions and any discrepancies are to be referred to David Granger Architectural Design Limited. Contractors, subcontractors and suppliers must verify all dimensions on site before commencing any work or making any workshop drawings. All drawings are copyright of David Granger Architectural Design Limited.

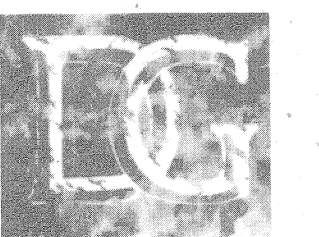

DAVID GRANGER
Architectural Design Limited

Project
Barn Conversion
Help Out Mill
Shackerstone, Leicestershire.

Title
Production Drawing
Sheet 3 of 3

Client
Mr A. Benney

Drg No.
04/1896/09

Date
July 2005

Drawn by
TWB

Scale
as shown
Checked by
SMF

The Old Dairy, Mill St., Packington,
Ashby-de-la-Zouch, Leics. LE65 1WN
Tel. 01530 560939 Fax: 01530 560115
www.davidgrangerdesign.com